


3195-3

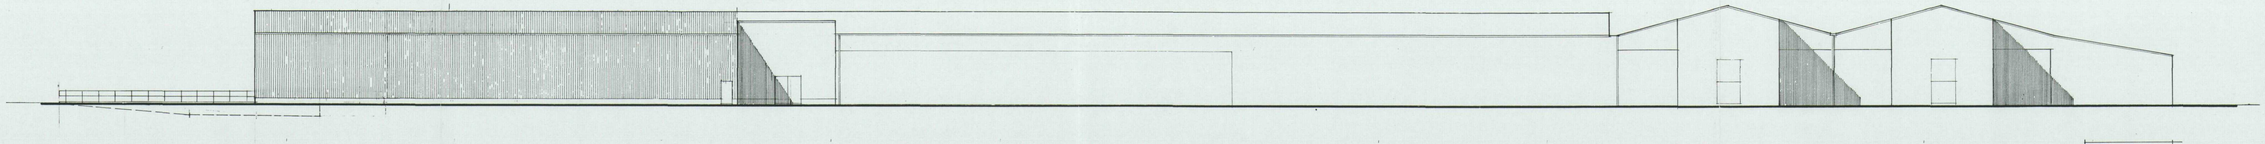


NORTH 1-200

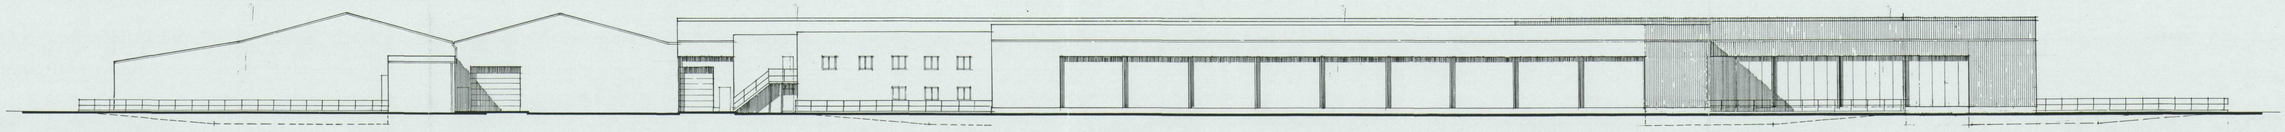


SOUTH 1-200

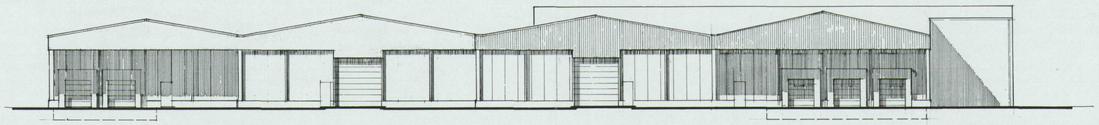

EAST 1-200 PHASE 5B

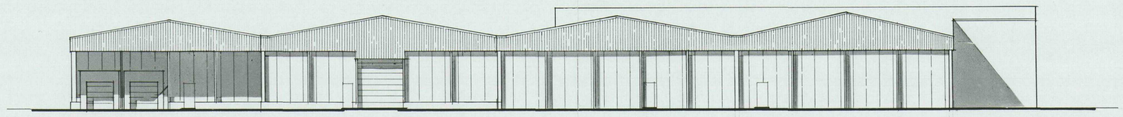

EAST 1-200 PHASE 5A

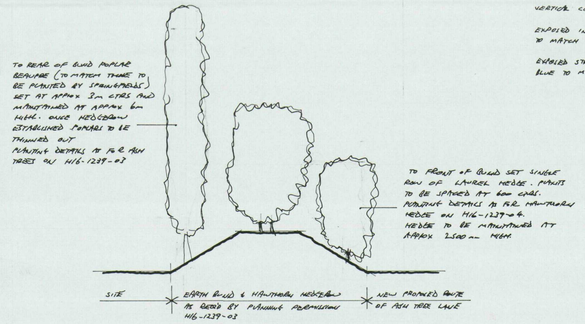


BUND / SCREENING DETAILS 1-50

ROOF CLADDING GREY TO MATCH EXISTING

VERTICAL CLADDING GREY TO MATCH EXISTING


EXPOSED INSULATION PANELS GREY TO MATCH EXISTING

EXPOSED STRUCTURAL STEELWORK BLUE TO MATCH EXISTING.

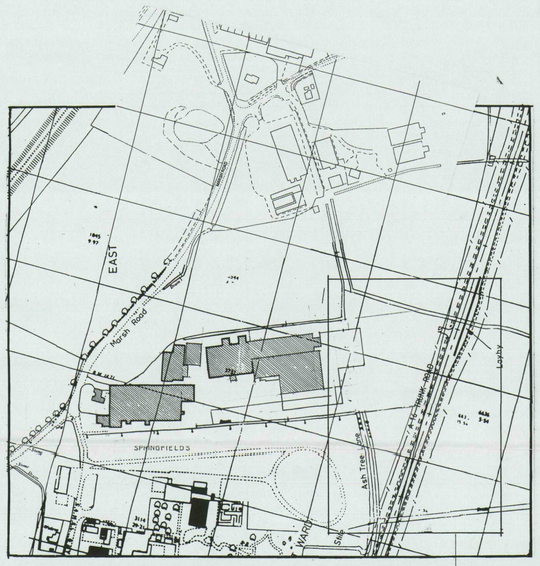

LOCATION PLAN scale 1-2500

see separate 1-1000 scale plan for this area

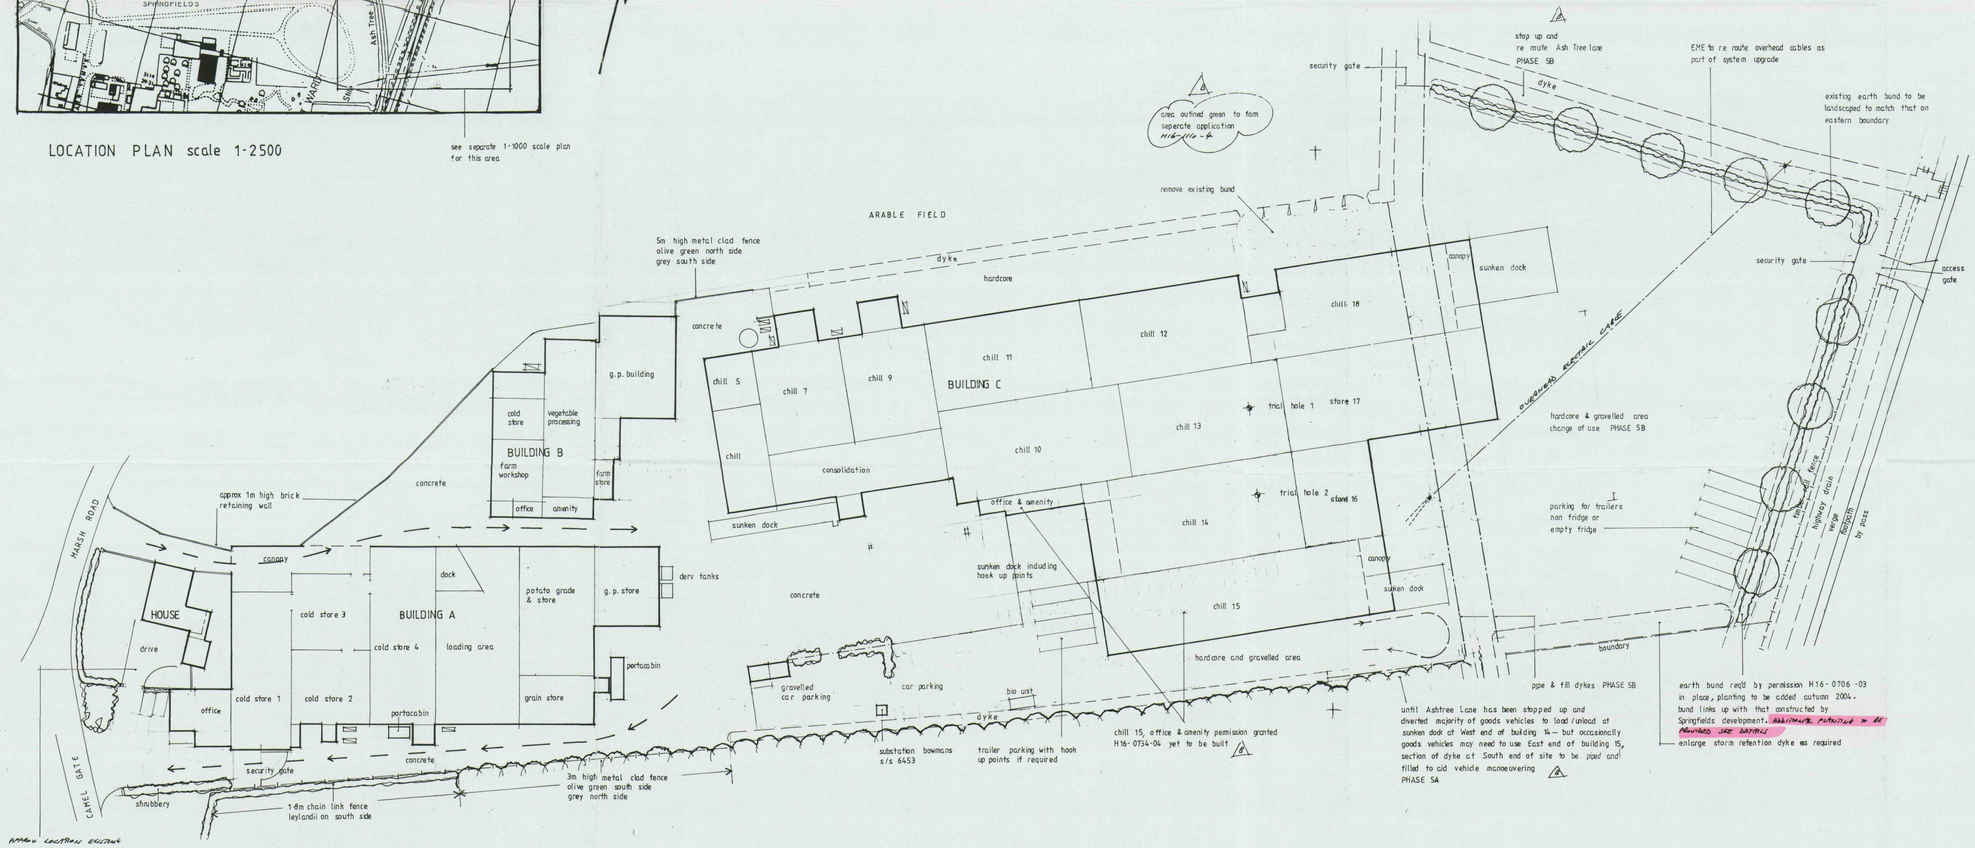

SITE PLAN scale 1-500

AMENDED PLAN
Ref. A2

SHDC Planning & Development
13 OCT 2004
Ref: 1110/04

Contractor To Check All Dimensions On Site Before Work Commences.

Rev.	Date.	Init.	Revision Details.
A	11.8.04	LE	SITE AREA & BOUNDARY AMENDED
B	4.8.04	LE	ADDITIONAL PLANTING ADDED
C	7.9.04	LE	ADDED 3.5m WIDE ACCESS TO PHASE 5B
D	8.9.04	LE	ADDED 1.5m WIDE ACCESS
E	21.9.04	LE	ADDED OFFICE EXTENSION PHASE 5A
F	6.10.04	LE	ADDED ADDITIONAL LANDSCAPING

PODDINGTONS
Architectural Design Consultants
Unit 7, The Chantrill, Hamill Lane, Pinchbeck, Spalding, Lincs. PE11 3XQ.
Tel: 01775 720866 Fax: 01775 720877

Project.
MESSRS T.F.BOWMAN & SON.
THE GABLES, CAMELGATE, SPALDING.
PROPOSED EXTENSION TO BUILDING C & SUNKEN DOCK.

Drawing.
SITE & LOCATION PLAN

Scale.	Drawing. No.
AS SHOWN	3195-3
Drawn.	F
Date. JUNE 2004	Rev. A B C D E

3195-3