


NORTH 1-200

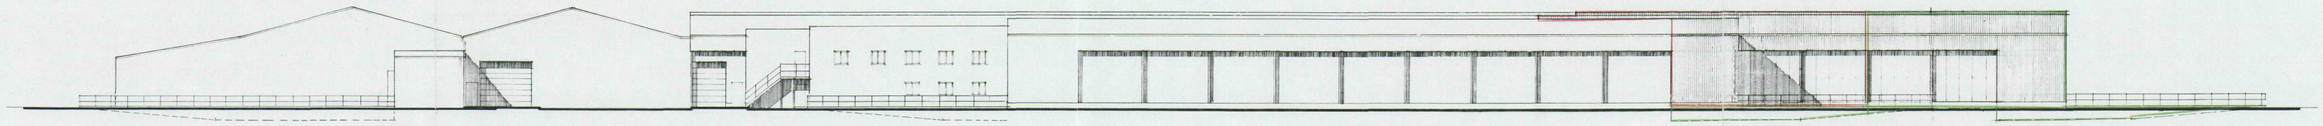


SOUTH 1-200

Steel cladding grey to match existing


Vertical cladding grey to match existing

Profiled insulation panels grey to match existing

Existing steel/timber screenwall blue to match existing

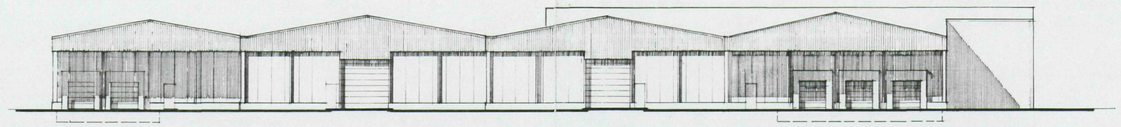


EAST 1-200

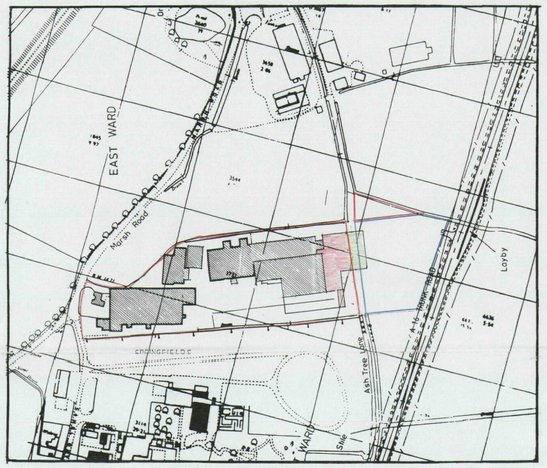

LOCATION PLAN scale 1-2500

NORTH

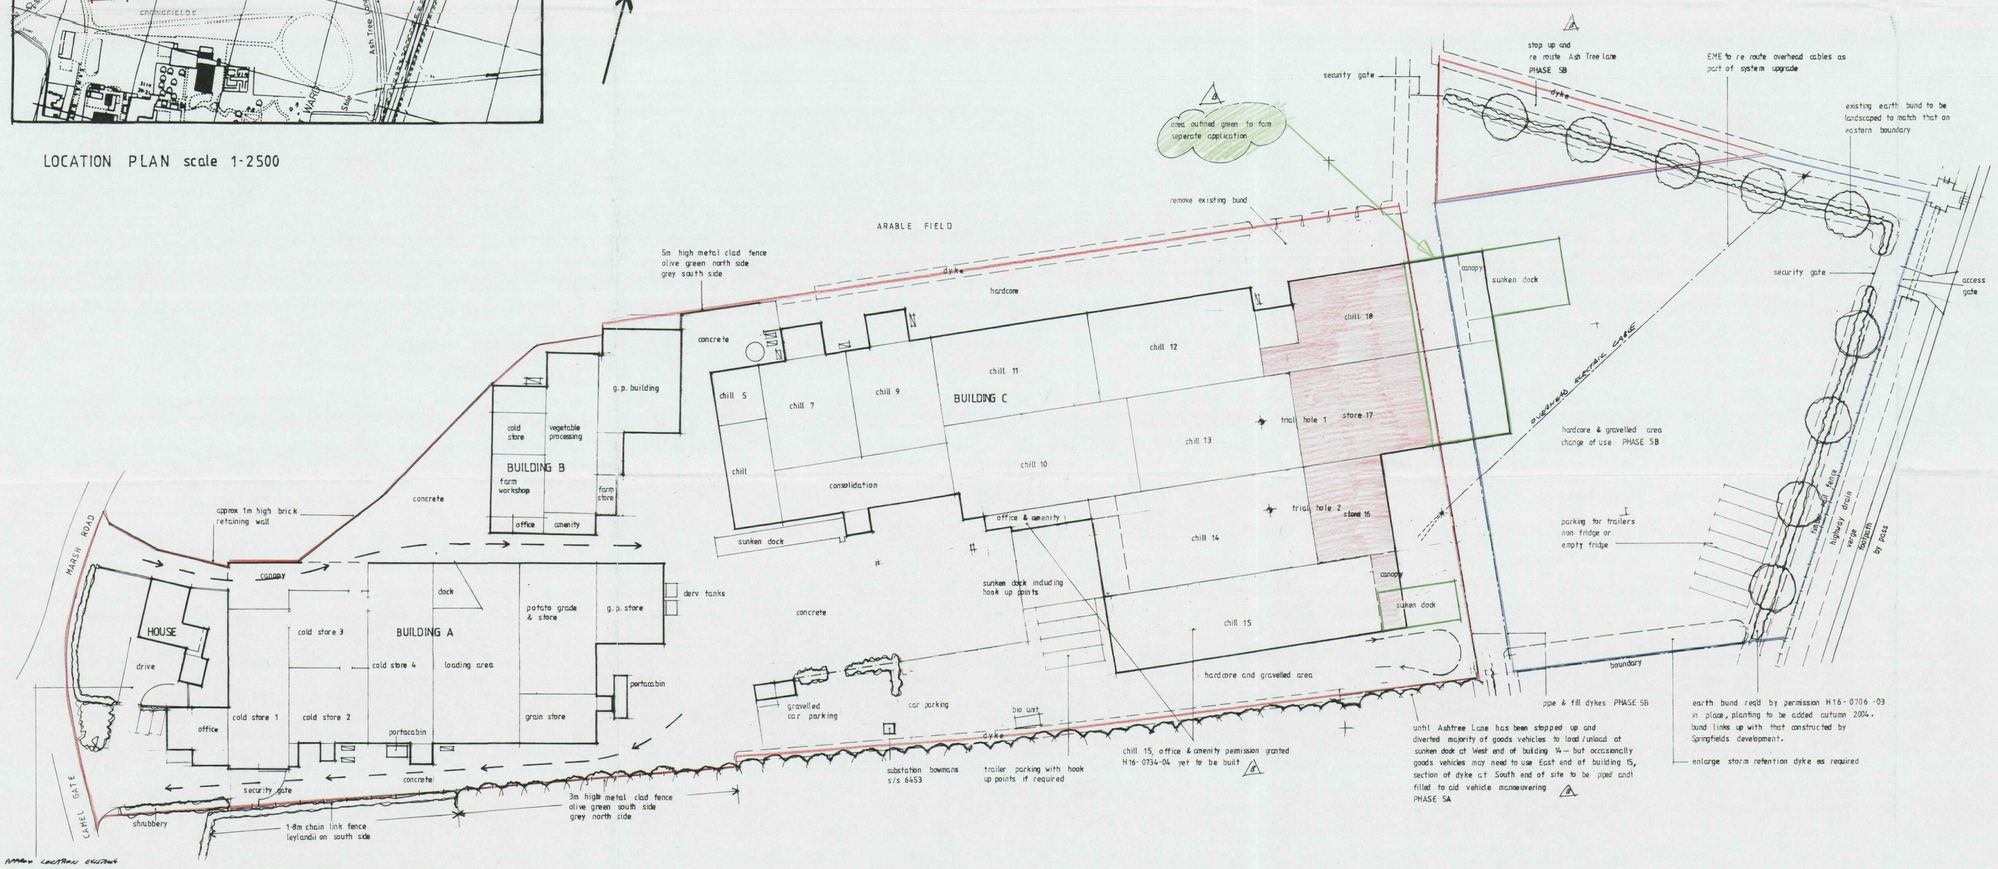

SITE PLAN scale 1-500

Contractor To Check All Dimensions On Site Before Work Commences.

Rev.	Date.	Init.	Notation Details.
B	16.11.04	AB	Add planting & bund wall
A	6.8.04	AB	Add north & south elevations
-	7.6.04	AB	Add 2 new lkr to phase 5B

PODDINGTONS

Architectural Design Consultants

Unit 2, The Chantrill, Pinchbeck Lane, Pinchbeck, Spalding, Lincs. PE11 3XQ.
Tel: 01775 720866 Fax: 01775 720877

Project.
MESSRS T.F.BOWMAN & SON.
THE GABLES, CAMELGATE, SPALDING.
PROPOSED EXTENSION TO BUILDING C & SUNKEN DOCK.

Drawing.
SITE & LOCATION PLAN

Scale.	Drawing. No.
AS SHOWN	3195-3
Drawn.	
Date. JUNE 2004	Rev. A B C

Retained.
SUPERSEDED

SHDC Planning & Development
18 AUG 2004
Ref: 1110/04