
3195-3

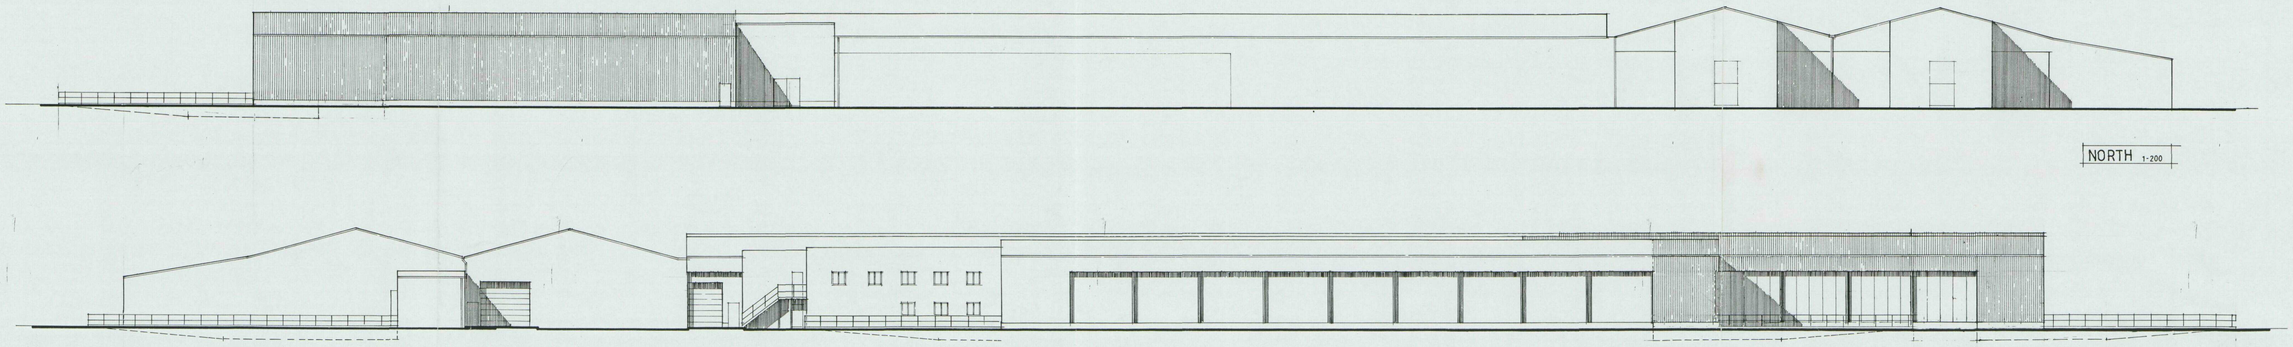

NORTH 1-200


SOUTH 1-200

Roof cladding grey to match existing


Vertical cladding grey to match existing

Exposed insulation panels grey to match existing


Exposed structural steelwork blue to match existing.

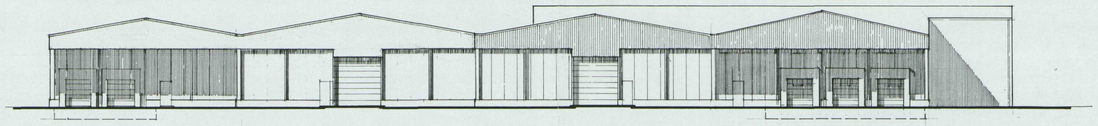

EAST 1-200 PHASE 5B

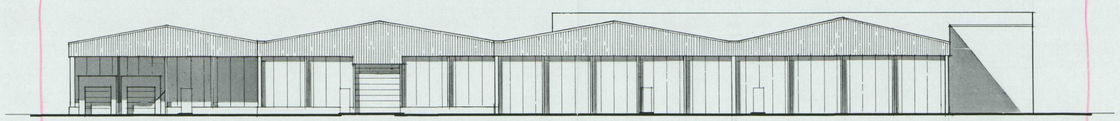


EAST 1-200 PHASE 5A

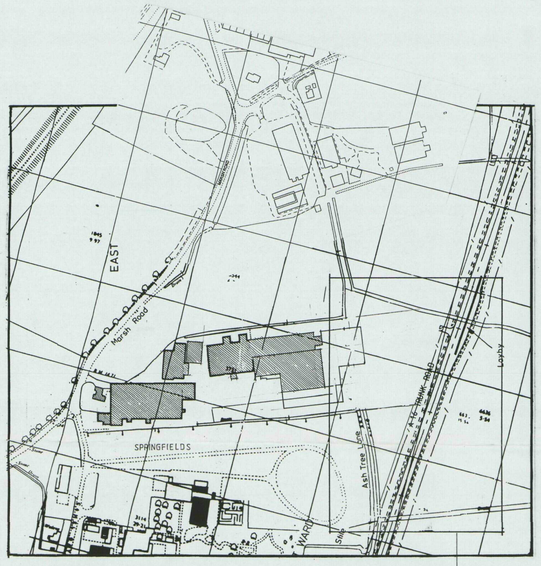

LOCATION PLAN scale 1-2500

see separate 1-1000 scale plan for this area

NORTH

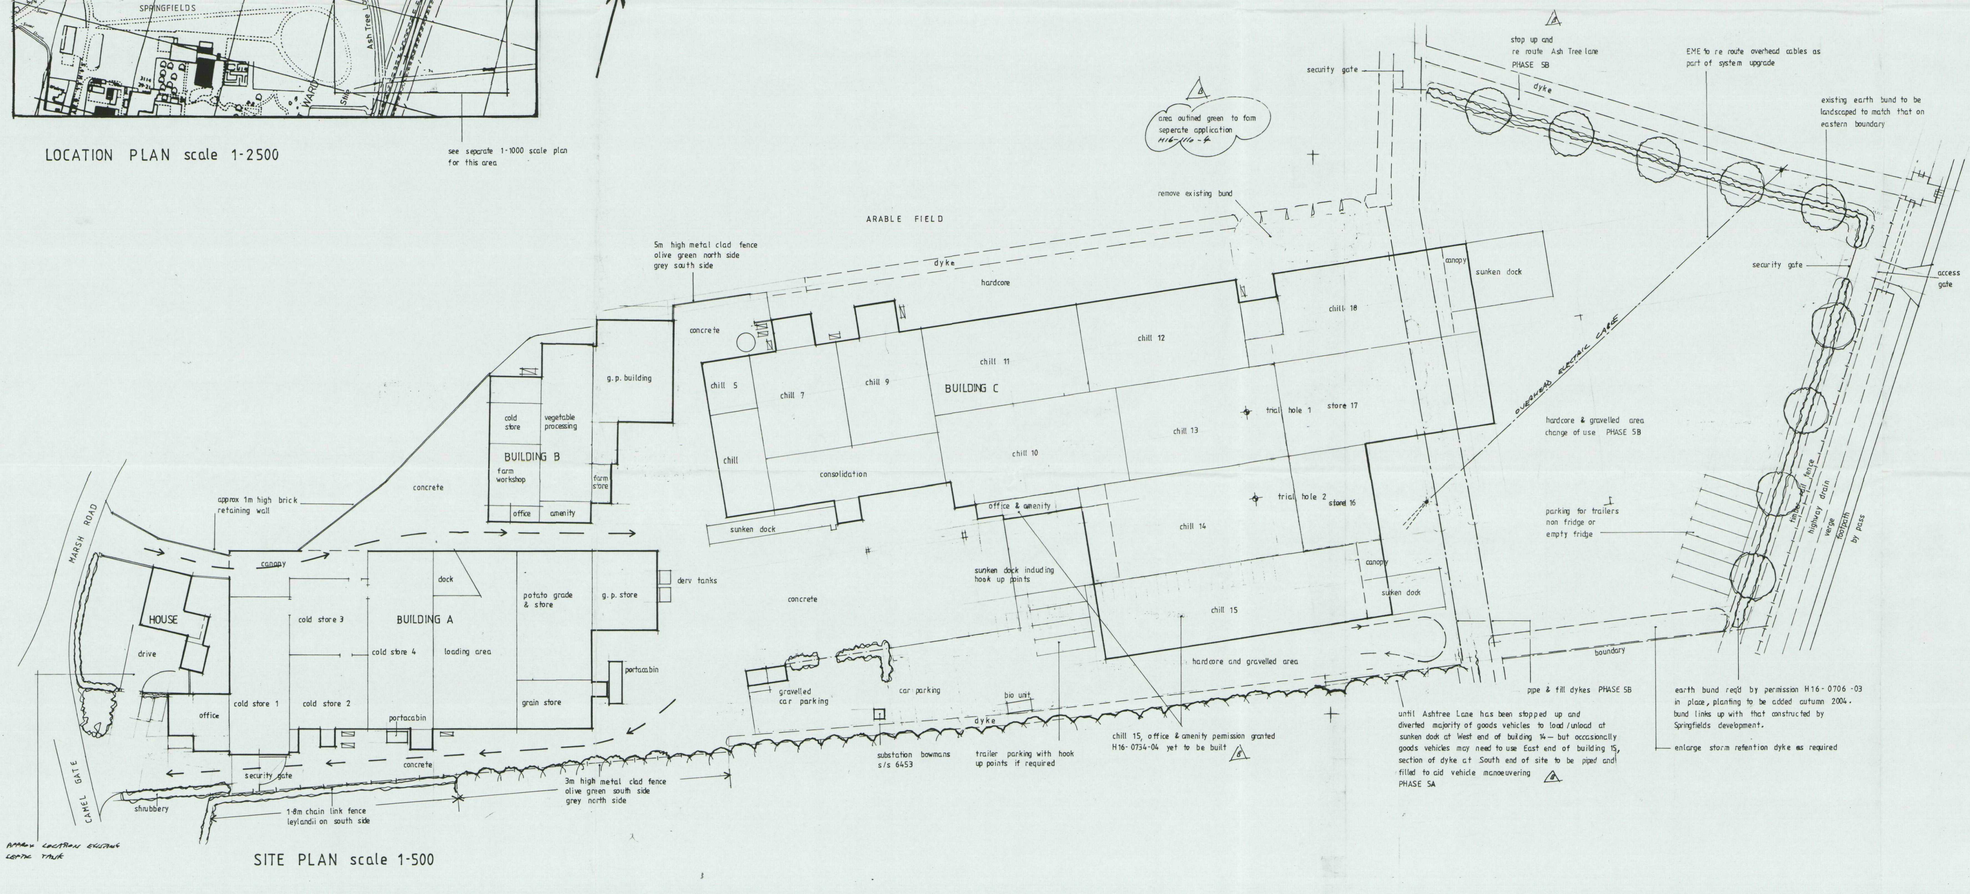

SITE PLAN scale 1-500

Contractor To Check All Dimensions On Site Before Work Commences.

Rev.	Date.	Init.	Revision Details.
1	16.7.04	AP	5th Phase & farm unit
2	4.8.04	AP	H16-0716-04 & Phase 5B
4	7.8.04	AP	Add 2 EAST ELEV to Phase 5B
5	7.9.04	AP	Added 1-100 elf Marsh

PODDINGTONS
Architectural Design Consultants

Unit 7, The Tannehill, Hazmill Lane, Pinchbeck, Spalding, Lincs. PE11 3XQ.
Tel: 01775 720666 Fax: 01775 720877

Project.
MESSRS T.F.BOWMAN & SON.
THE GABLES, CAMELGATE, SPALDING.
PROPOSED EXTENSION TO BUILDING C & SUNKEN DOCK.

Drawing.
SITE & LOCATION PLAN

Scale.	Drawing. No.
AS SHOWN	3195-3
Drawn.	
Date. JUNE 2004	Rev. A B C D E

DETERMINED PLAN
AMENDED PLAN
Ref.

SHDC Planning & Development 23 SEP 2004 Ref: 1110/04

3195-3