

inbetween ceiling ties and 100mm
tion quilt over ceiling ties
ness). Ensure to maintain a
space between roof insulation

ceilings with
artex and
nrestrained
pported by

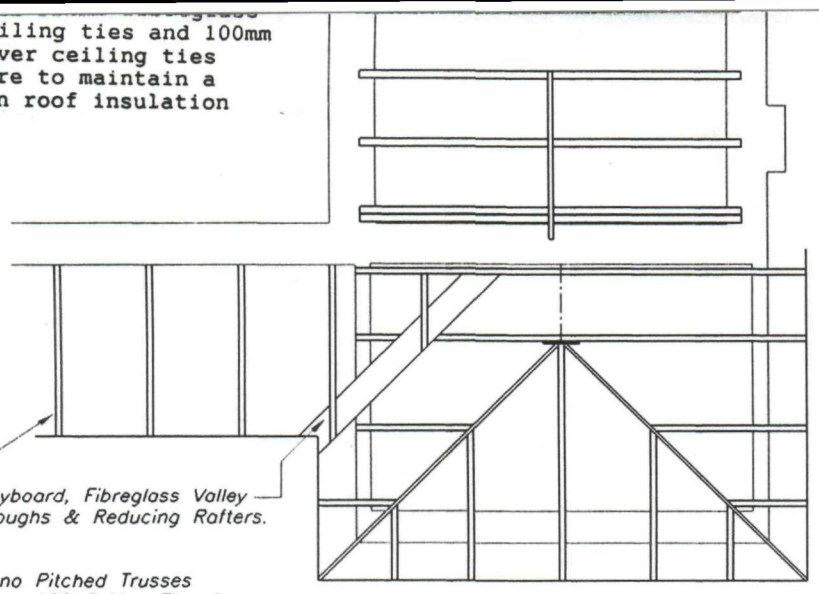


Floor Joist / Roof Plan.

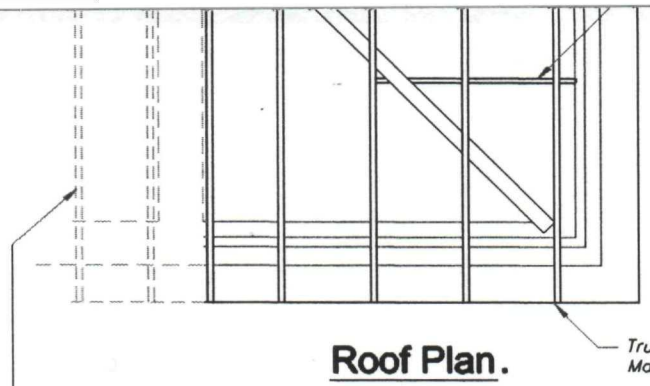

Roof Plan.

DOOR / WINDOW / LINTEL SCHEDULE.			
W x H	LINTEL.	LENGTH O/A	NOTES
ESCAPE SASH)	IG L1/S	1500	Trickle Vent - 8000 mm²
	IG L1/S	1500	Trickle Vent - 4000 mm²
O/A Frame	IG L1/S	1200	
	IG L1/HD	2550	
	IG L1/S	1200	
	IG L1/S	1500	Trickle Vent - 8000 mm²
	IG L1/S	900	Trickle Vent - 4000 mm² Obscure glazing.
	IG L1/S	1500	Trickle Vent - 8000 mm²

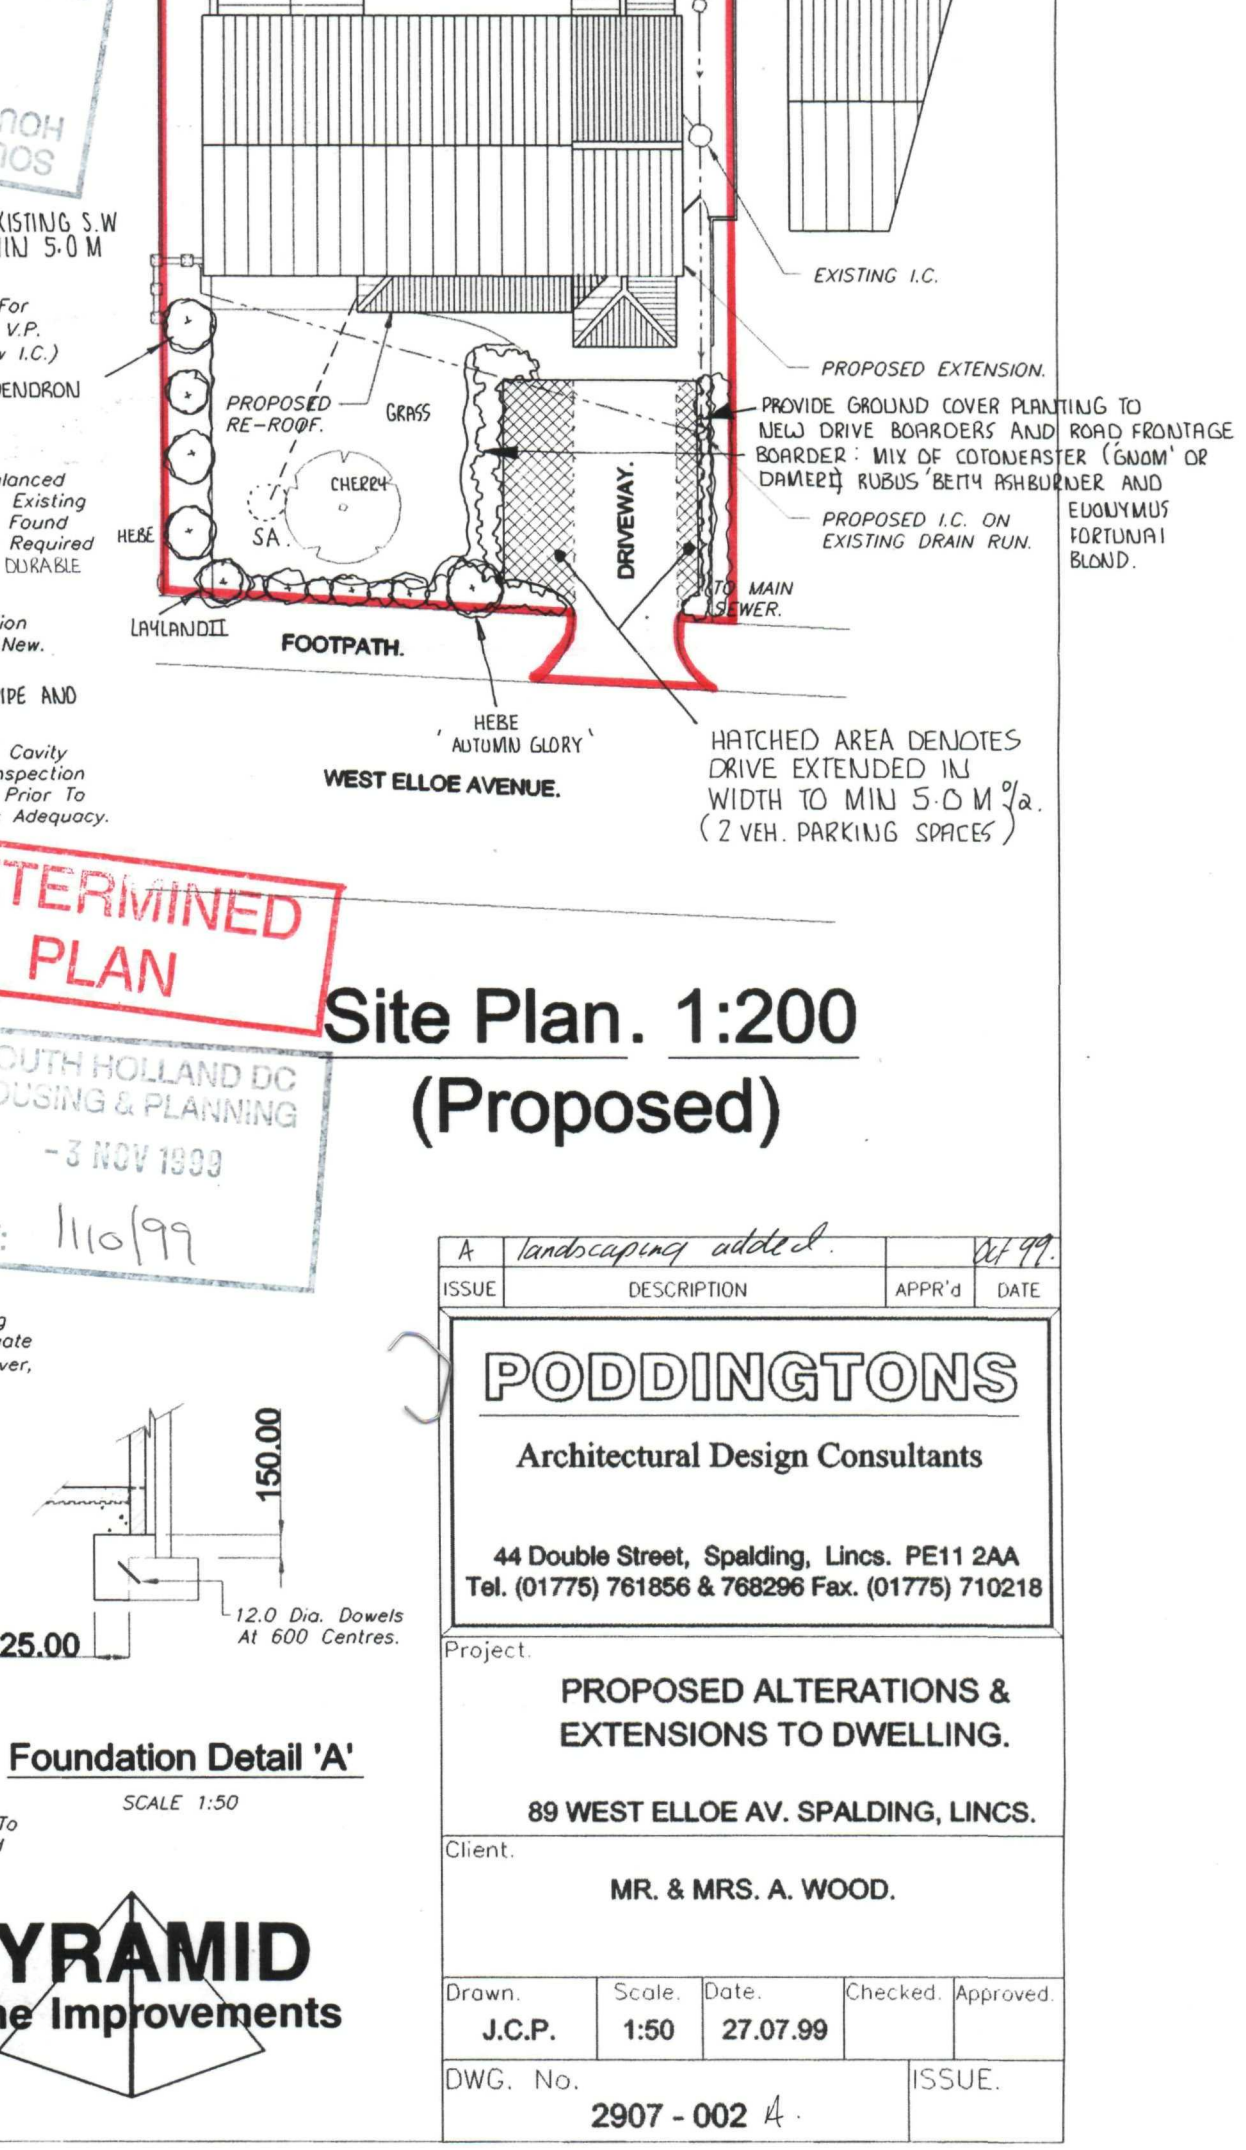

Site Plan. 1:200 (Proposed)

Foundation Detail 'A'

SCALE 1:50

DETERMINED PLAN

SOUTH HOLLAND DC HOUSING & PLANNING - 3 NOV 1999 Ref: 1110/99

SOUTH HOLLAND DC HOUSING & PLANNING - 3 NOV 1999 Ref:

PYRAMID Home Improvements

ISSUE	DESCRIPTION	APPR'd	DATE
A	landscaping added.		Oct 99.

PODDINGTONS

Architectural Design Consultants

44 Double Street, Spalding, Lincs. PE11 2AA
Tel. (01775) 761856 & 768296 Fax. (01775) 710218

Project.

PROPOSED ALTERATIONS & EXTENSIONS TO DWELLING.

89 WEST ELLOE AV. SPALDING, LINCS.

Client.

MR. & MRS. A. WOOD.

Drawn.	Scale.	Date.	Checked.	Approved.
J.C.P.	1:50	27.07.99		

DWG. No. 2907 - 002 A. ISSUE.