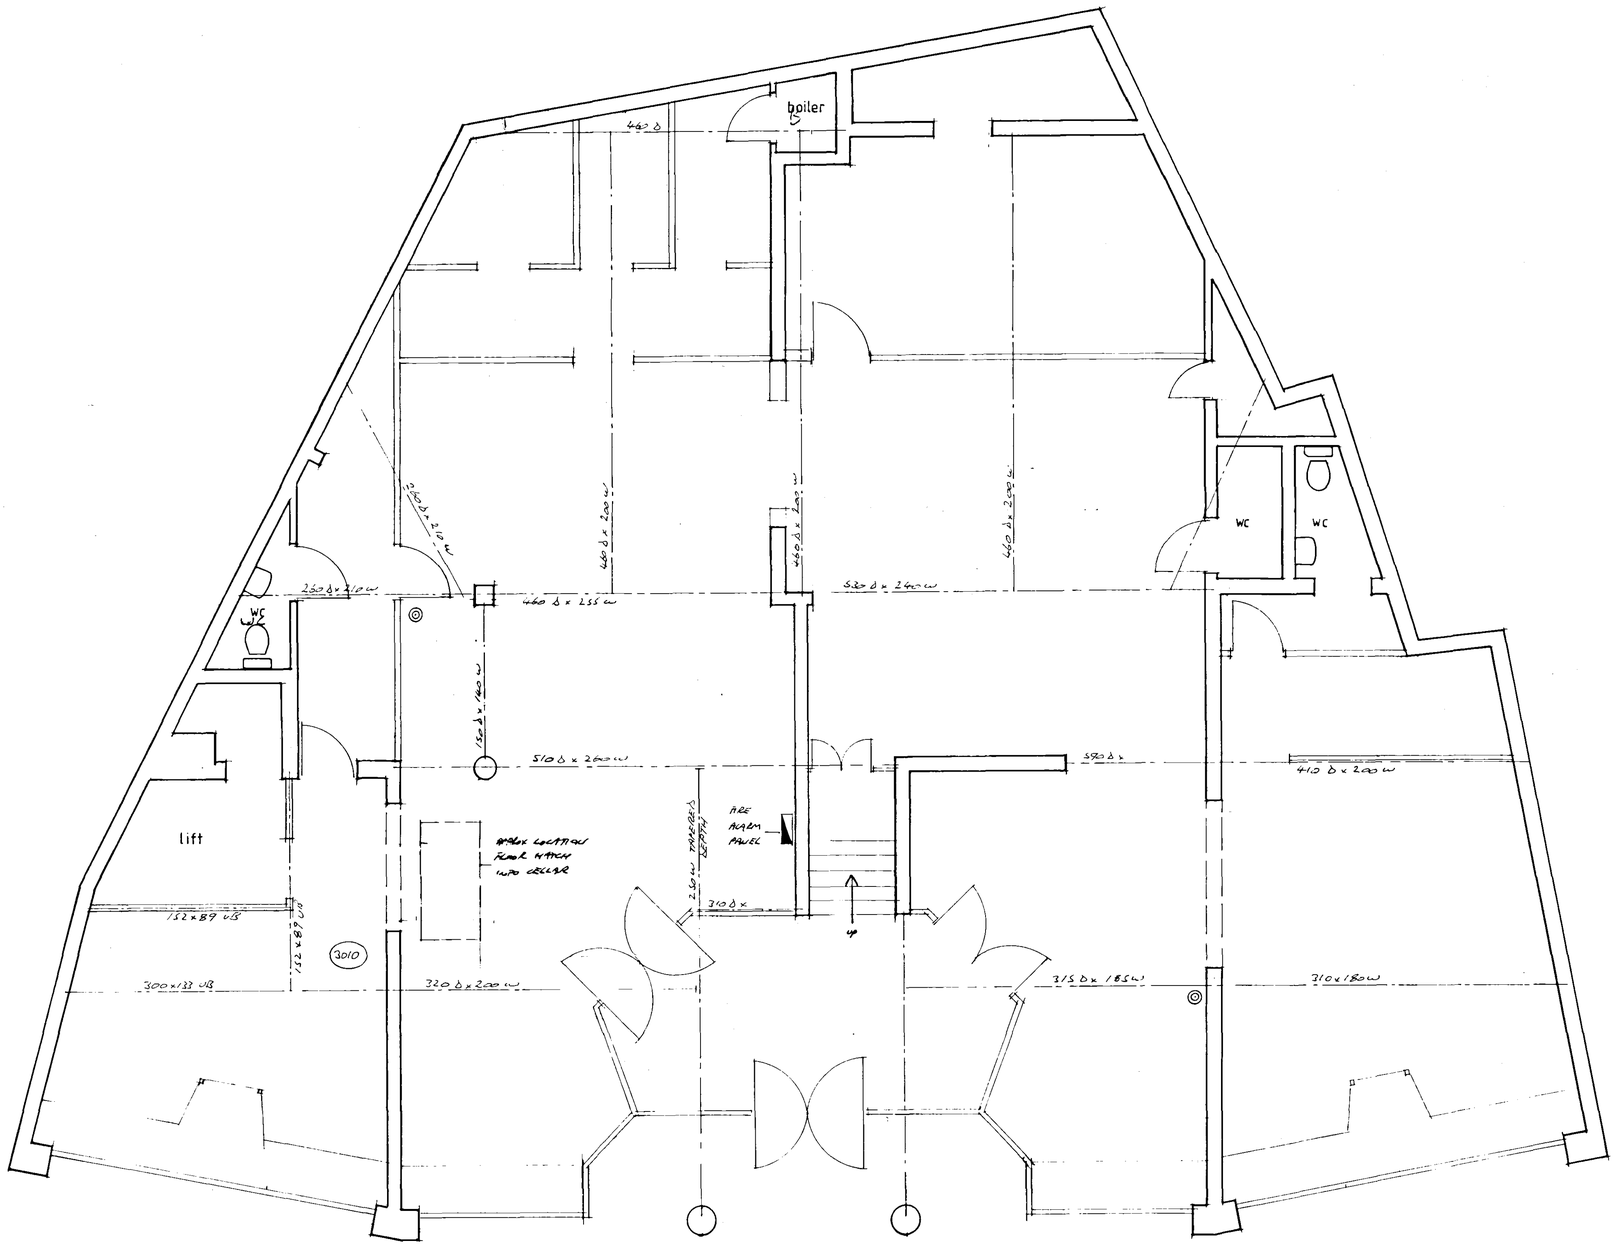


SHDC
PLANNING & DEVELOPMENT
10 SEP 2003
Ref. 1111/03

SITE PLAN

Contractor To Check All Dimensions On Site Before Work Commences.

Rev.	Date.	Init.	Revision Details.

DETERMINED PLAN

PODDINGTONS

Architectural Design Consultants

Rabbit Hollow, Church Lane, North Rauceby, Sleaford, Lincs. NG34 8QU
Tel. (01529) 488033 Fax. (01529) 488044

Project.
PROPOSED ALTERATIONS TO ELSOM HOUSE, BROAD STREET, SPALDING, FOR PITE PROPERTIES LTD.

Drawing.
GROUND FLOOR PLAN EXISTING

Scale.	Drawing. No.
1/4 or 1-48	3095-1
Drawn.	
Date.	Rev.