


USE FIGURED DIMENSIONS ONLY
DO NOT SCALE

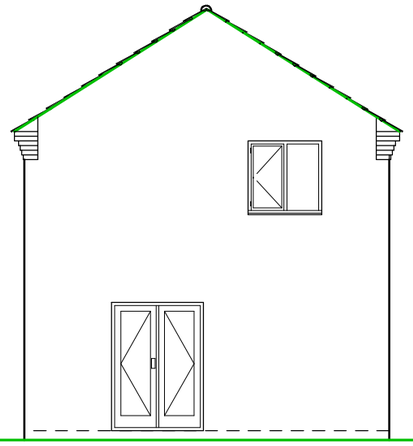


REAR ELEVATION

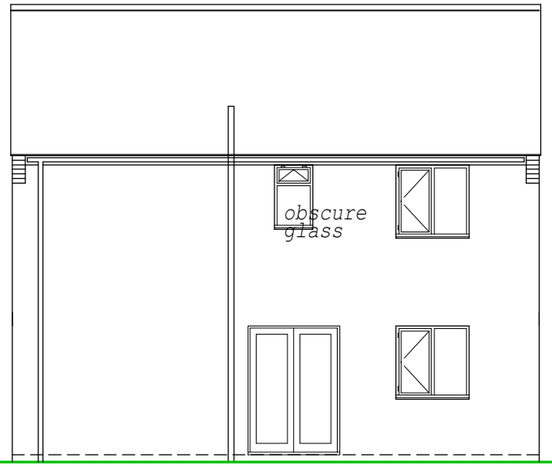


SIDE ELEVATION

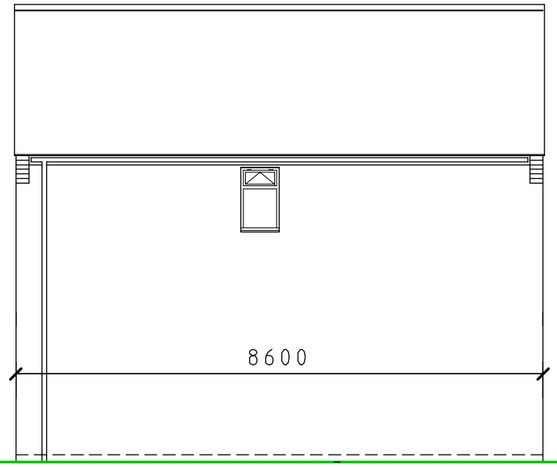


SIDE ELEVATION

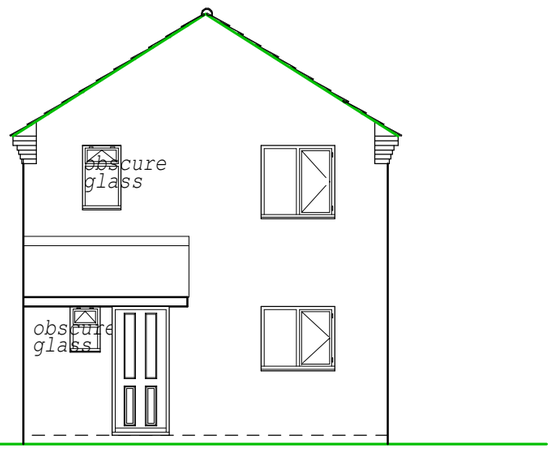


Front Elevation
Bourne Road

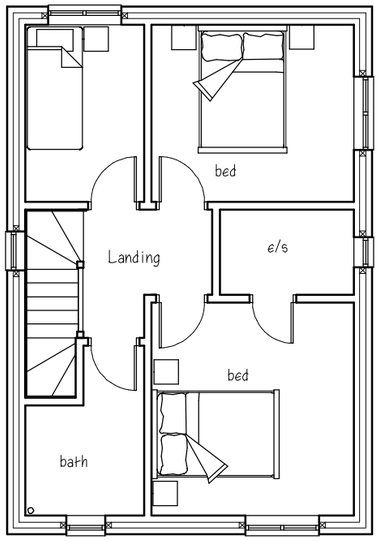

FIRST FLOOR

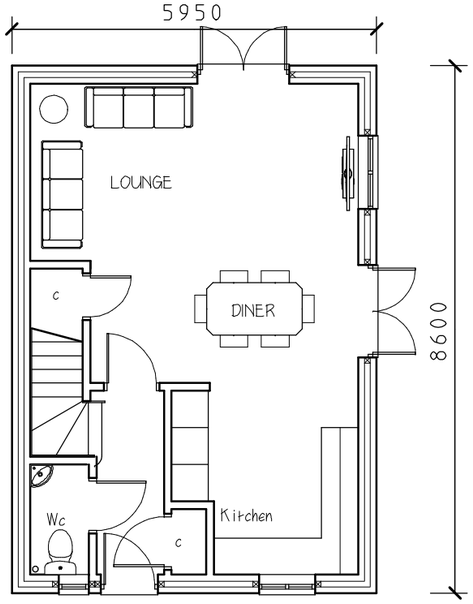

GROUND FLOOR

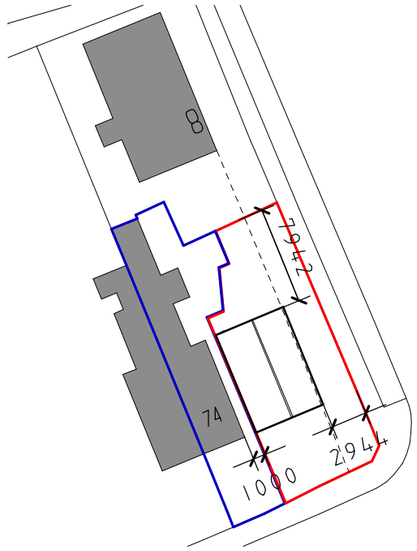

Rev A 18-04-18 Dwelling Repositioned
Rev B 22-04-18 Dwelling Increased in width as per SHDC suggestions

CONTRACT	DRAWING TITLE
Proposed Development at Land Adj 74 Bourne Rd. Spalding. Lincs	Proposed Plans & Elevations 3 Bed Unit

SCALE 1:100			
DATE April 2018	DRAWN BY S.Andrews		
JOB NO. SA/MA/TS/18	PLOT NO.	SHEET NO. SK2	REV B

ShayneAndrews@DesignAndArchitectureLtd.co.uk
Registered address:10a High Street, Market Deeping, PE6 8EB