




EXISTING SOUTH ELEVATION

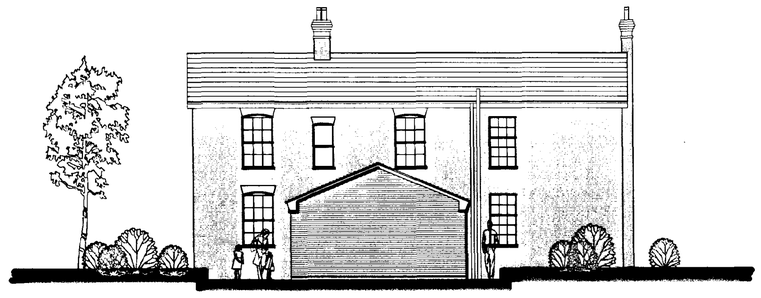


SOUTH ELEVATION OF EXTENSION

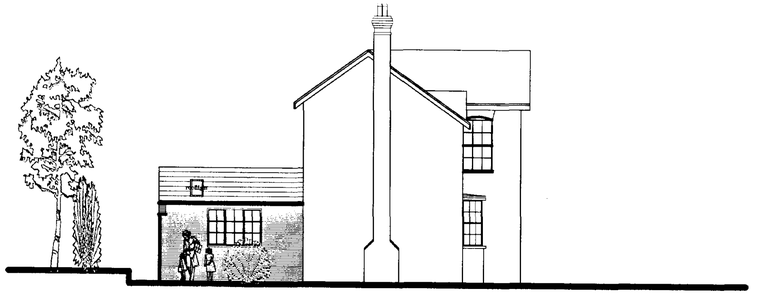


WEST ELEVATION OF EXTENSION

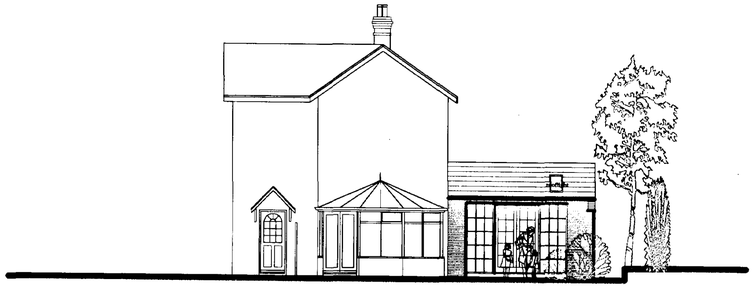


WEST ELEVATION OF EXTENSION

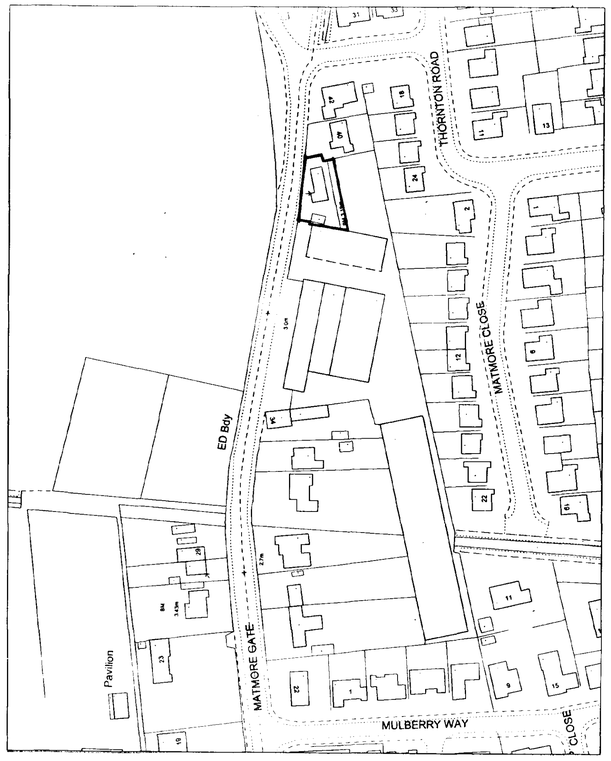

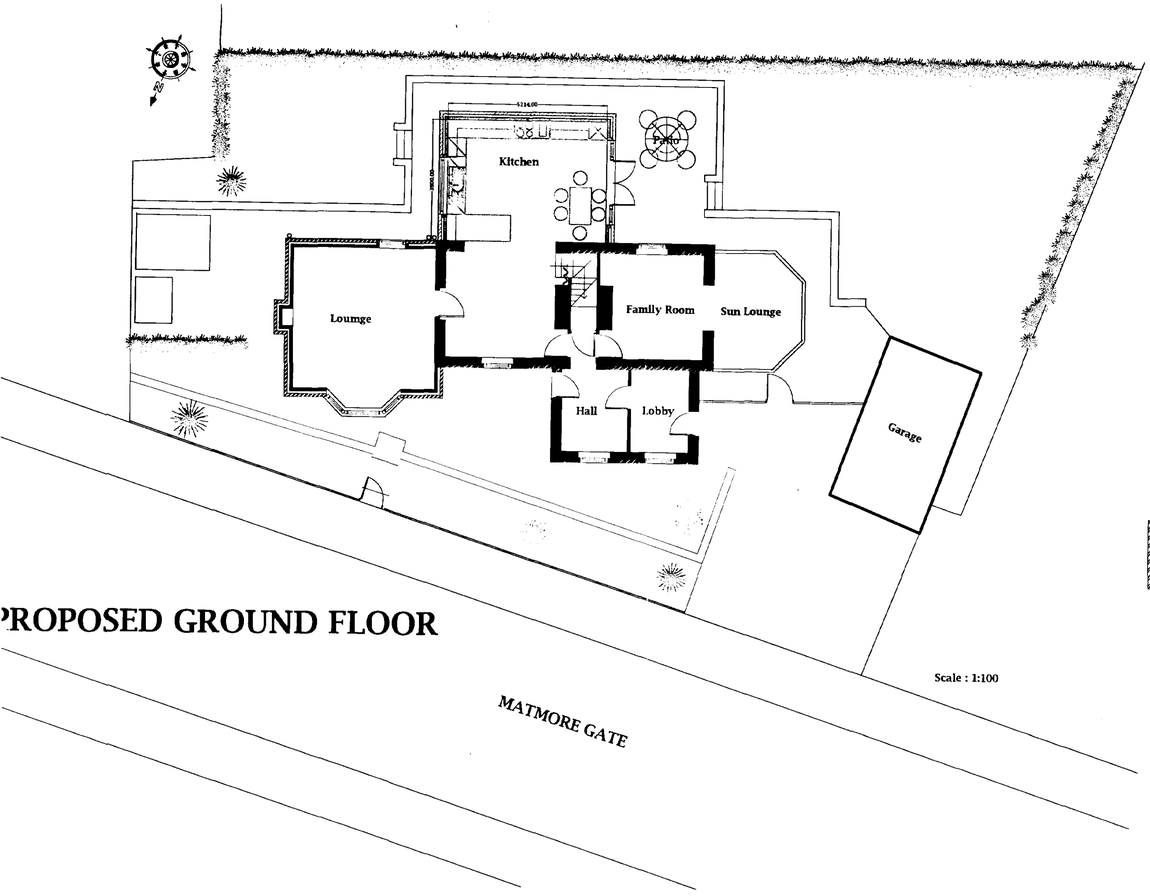

PROPOSED GROUND FLOOR

Scale : 1:100

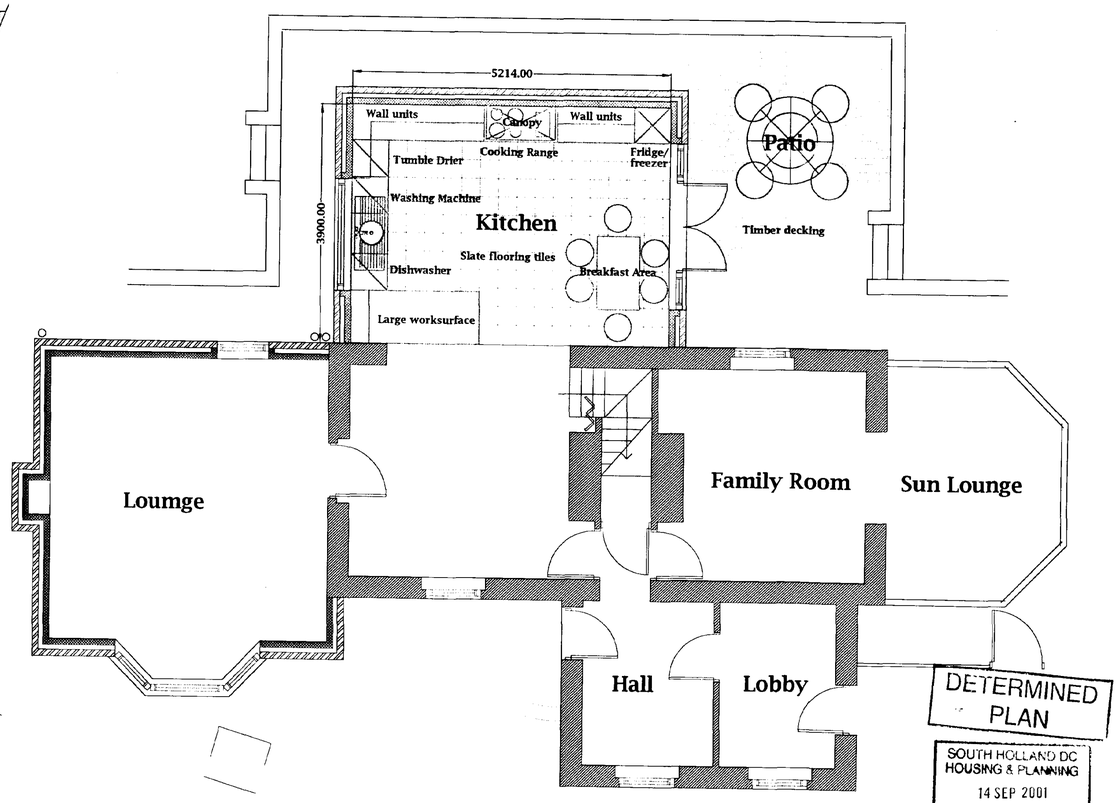

DETERMINED PLAN

SOUTH HOLLAND DC HOUSING & PLANNING
14 SEP 2001
Ref: 1116101

JOHN D LYNCH partnership
CHARTERED ARCHITECTS

Client
Mr & Mrs Massey


Project
Extension to The Gatehouse Matmore Gate, Spalding

Drawing
Elevations Plans and Loction Plan


Date	*Drawn*
July 2001	**JDL**

Job No.	*Drawing No.*
1527	**AB2**


Scale	*Revision No.*
1:50, 1 :100 , & 1:1250	

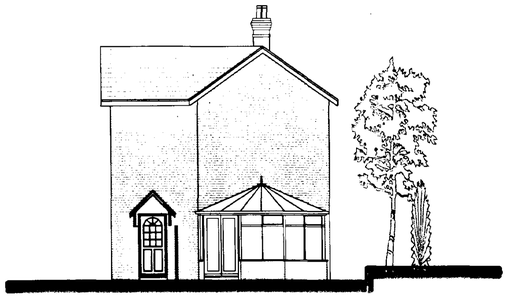


EXISTING WEST ELEVATION

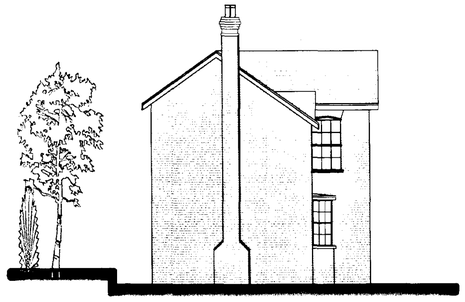


EXISTING EAST ELEVATION

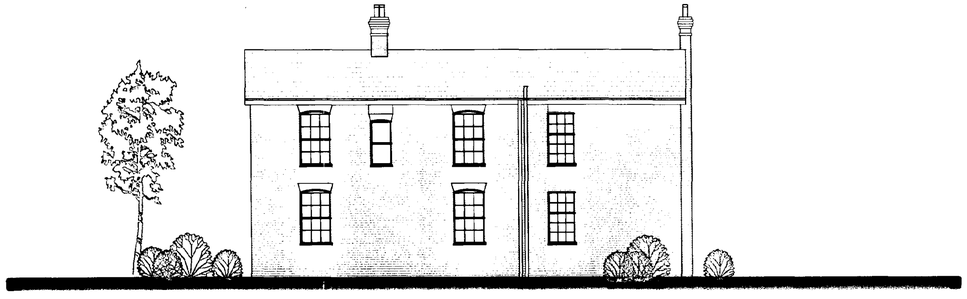

EXISTING SOUTH ELEVATION

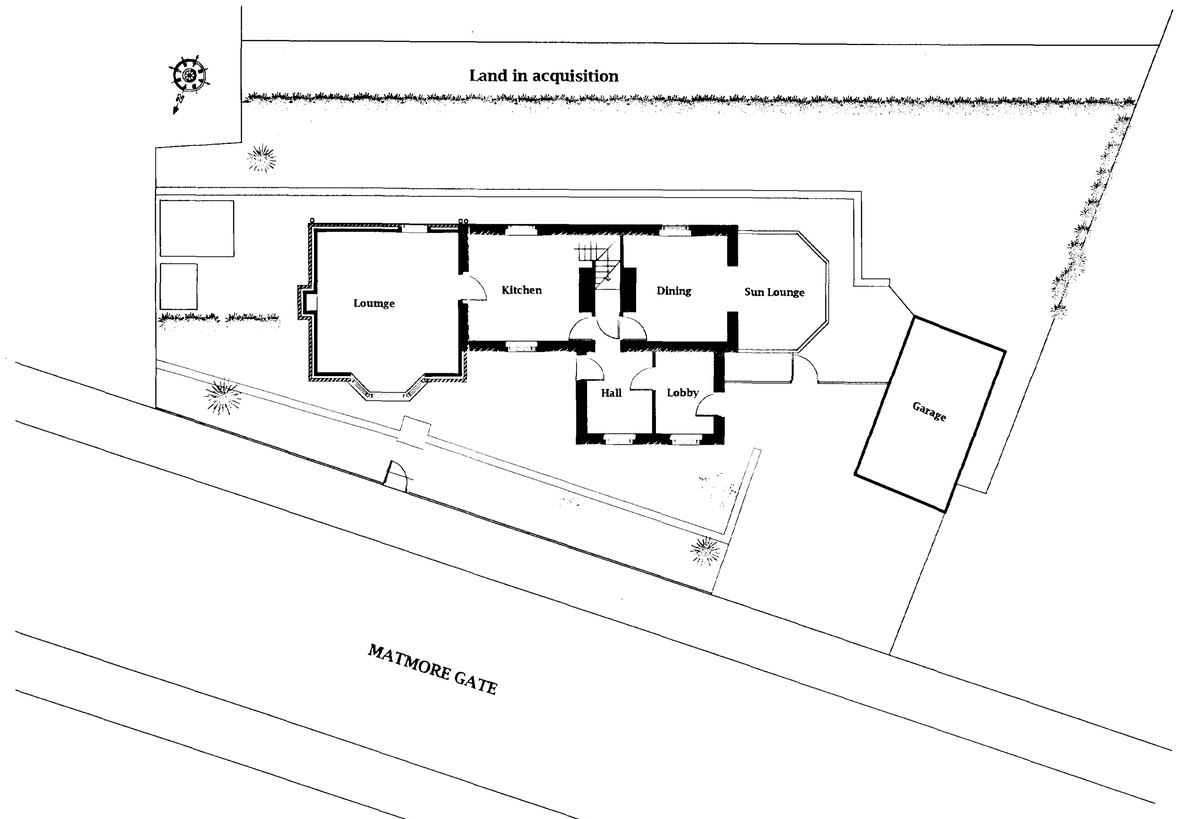

EXISTING GROUND FLOOR

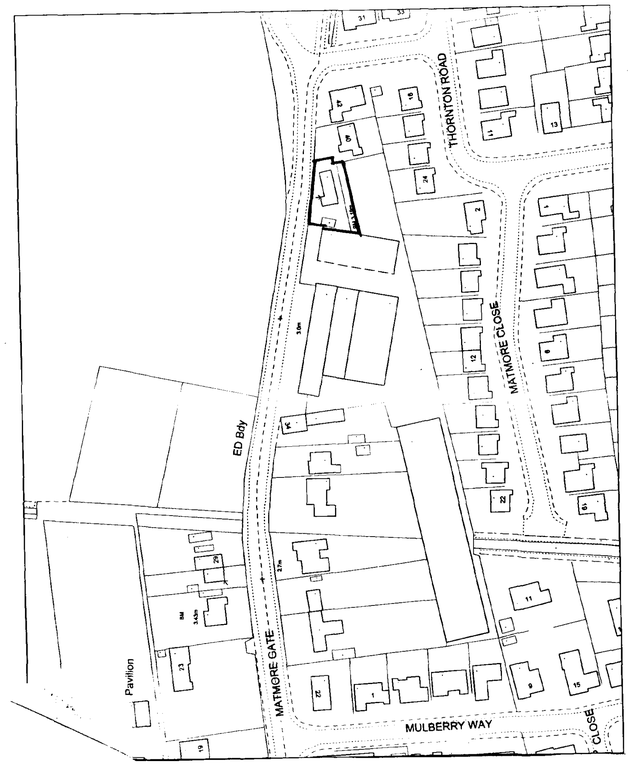

LOCATION PLAN

JOHN D LYNCH
partnership
CHARTERED ARCHITECTS

Client
Mr& Mrs Mssey

Project
Extension toThe Gatehouse
Matmore Gate, Spalding

Drawing
Existing Plan & Elevations
and Site Plan

Date	Drawn
Sept. 2001	JDL

Job No.	Drawing No.
1527	AL1

Scale.	Revision No.
1:100, 1:1250	

SOUTH HOLLAND DC
HOUSING & PLANNING
14 SEP 2001
Ref: 1116/01

DETERMINED
PLAN