

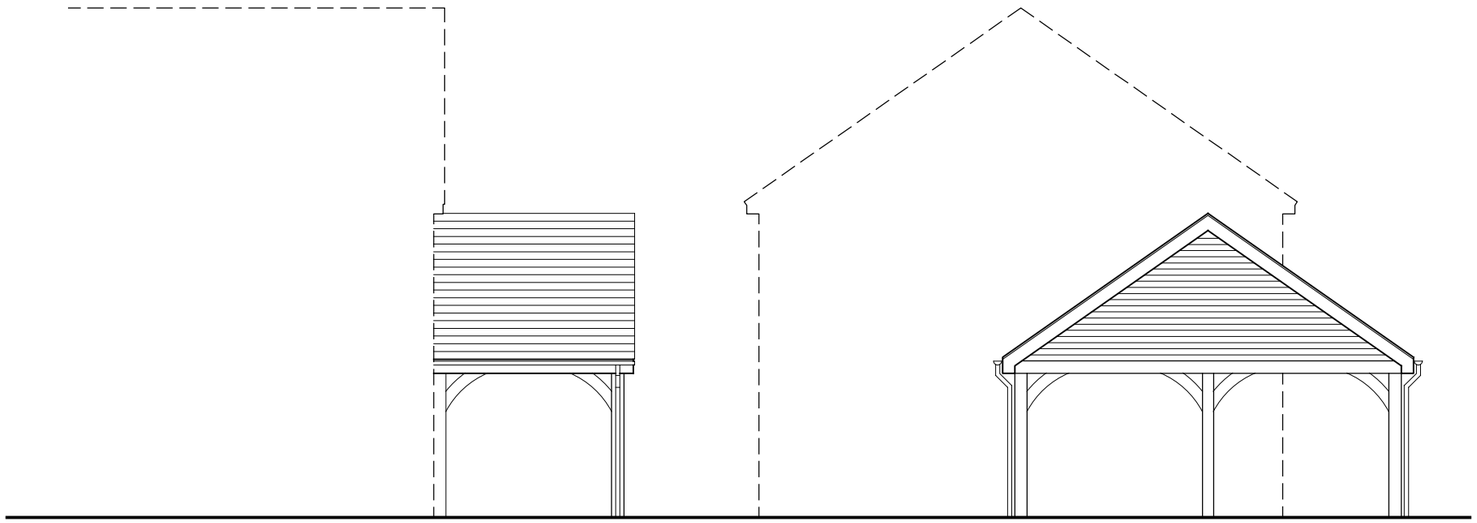


Front elevation

Side elevation

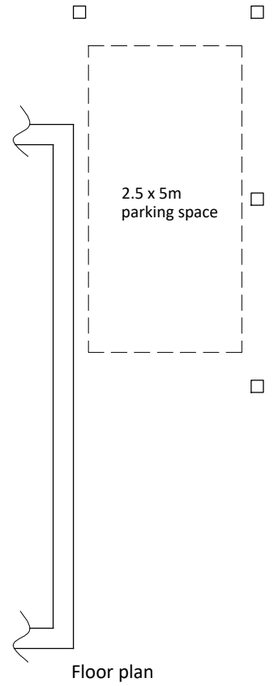


Floor plan

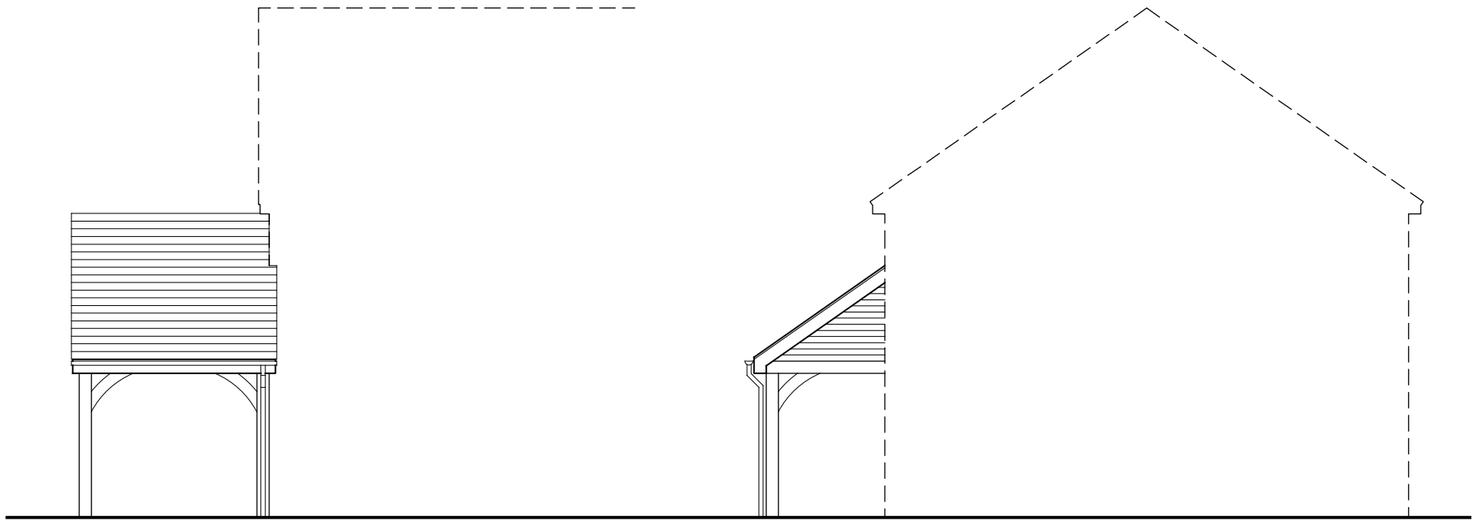

Rear elevation

Side elevation

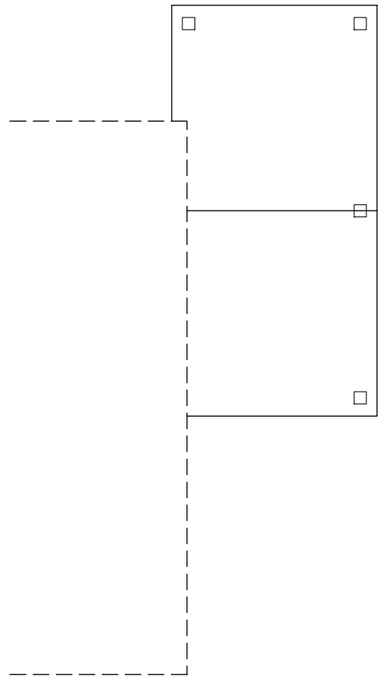

Roof plan

0 1 2 3 4 5m

Notes

Copyright
© Robert Doughty Consultancy Limited.
All rights described in the Copyright, Designs and Patents Act 1988 have been asserted.

CDM 2015
This drawing is for illustrative purposes and/or obtaining the relevant planning permission only. It should not be used for construction and accordingly, risk identification under the Construction (Design & Management) Regulations 2015 has not been undertaken.

Rev	Description	Date
-	-	-

rdc
Robert Doughty Consultancy

32 High Street, Helpringham
Sleaford, Lincolnshire, NG34 0RA

Tel: 01529 421646
Email: admin@rdc-landplan.co.uk
Web: www.rdc-landplan.co.uk

Client
Kier Living Ltd

Project
Central Open Space
Wygate Park, Spalding

Drawing
Single car port attached to dwelling - Option 1

Scale @ A3	Date
1: 100	15/10/18

Drawn By	Checked By
WW	RJCD

Job Number	Status	Purpose of Issue
520-247	PL	Planning

Drawing No.	Rev
520-247_PL_GA02	-