
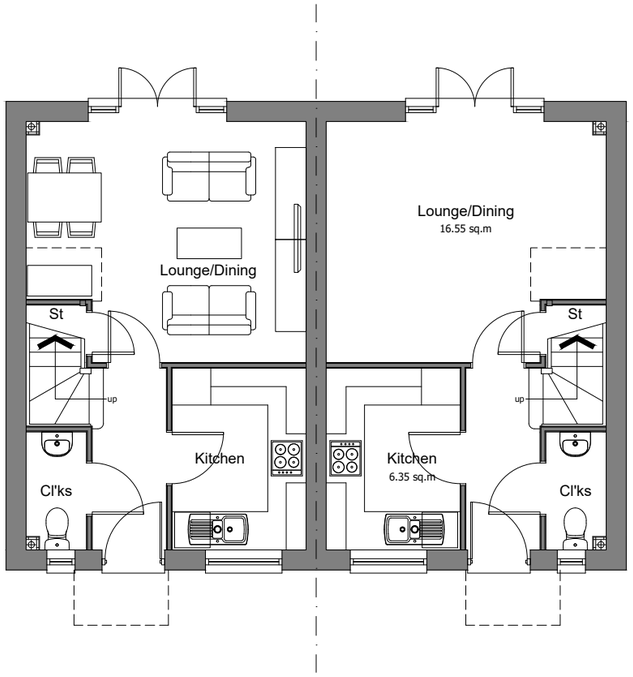


GROUND FLOOR PLAN

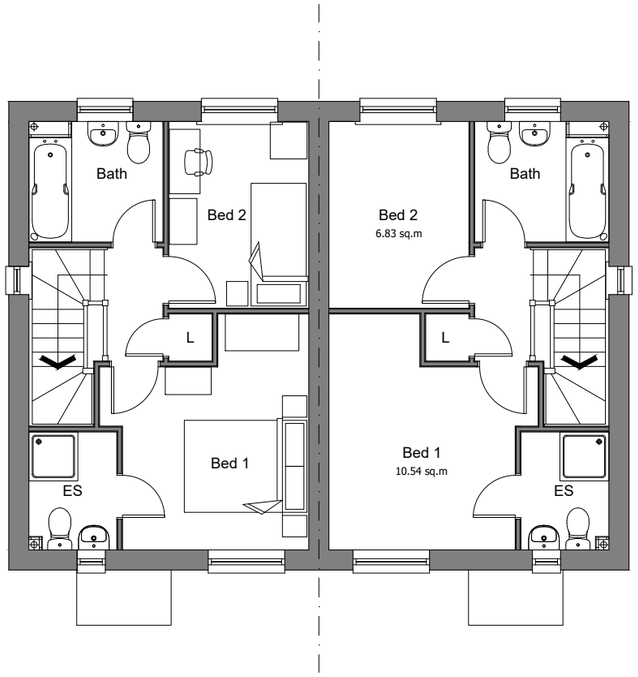

FIRST FLOOR PLAN

FLOOR PLANS

CHARLTON

2 BEDROOM HOUSE FLOOR AREA = 63.90 m2 (688 sqft)

Drawing No - CHARLTON - 01

Scale 1:100@A3

0 0.5 1.0 2.0 3.0 4.0 5.0m