


FRONT ELEVATION

SIDE ELEVATION

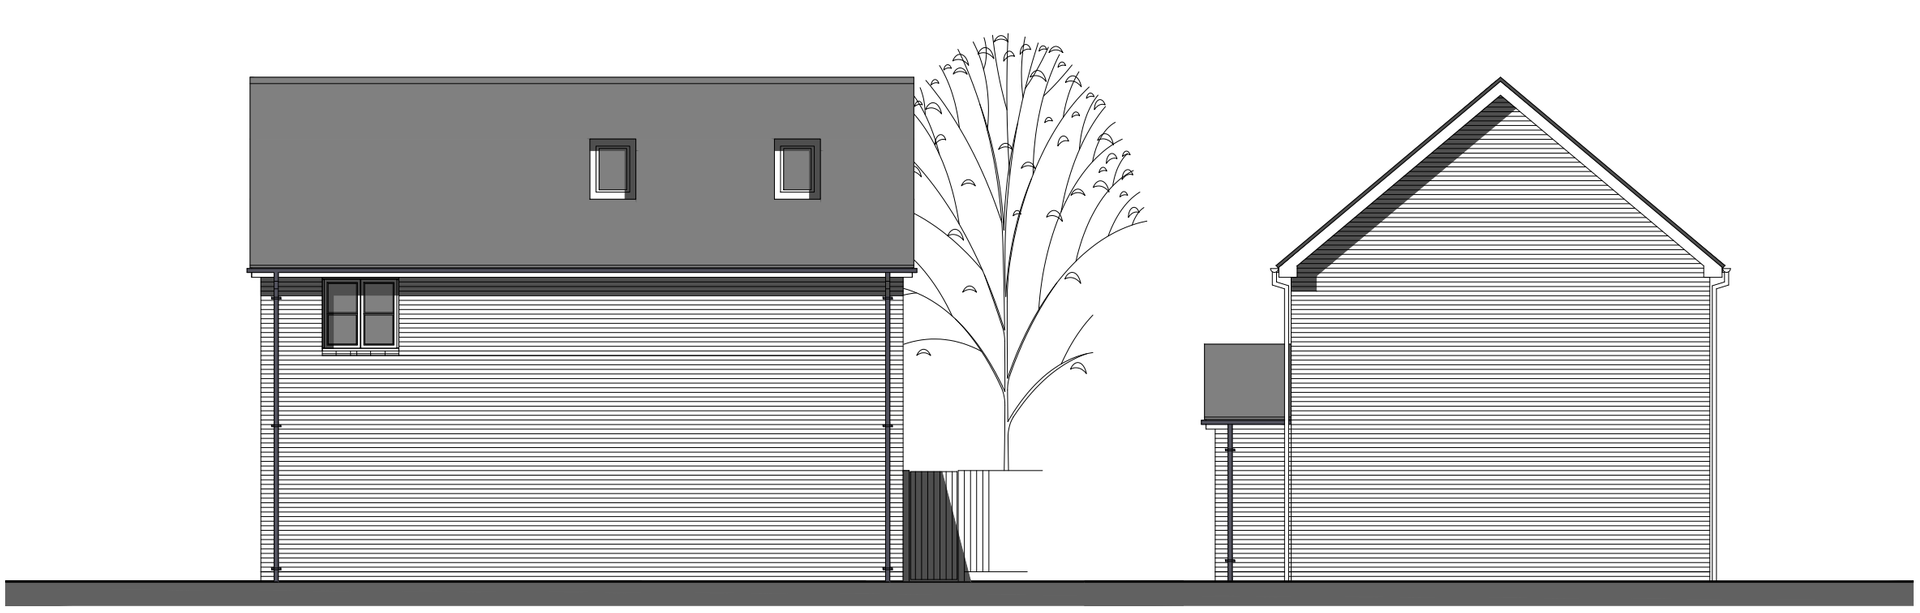

REAR ELEVATION

SIDE ELEVATION

ELEVATIONS - BRICK

FRAMPTON

2 BEDROOM FOG FLOOR AREA = 65.46 m2 (705 sqft)

Drawing No - FRAMPTON - 02

Scale 1:100@A3

0 0.5 1.0 2.0 3.0 4.0 5.0m

KIER