


FRONT ELEVATION

SIDE ELEVATION

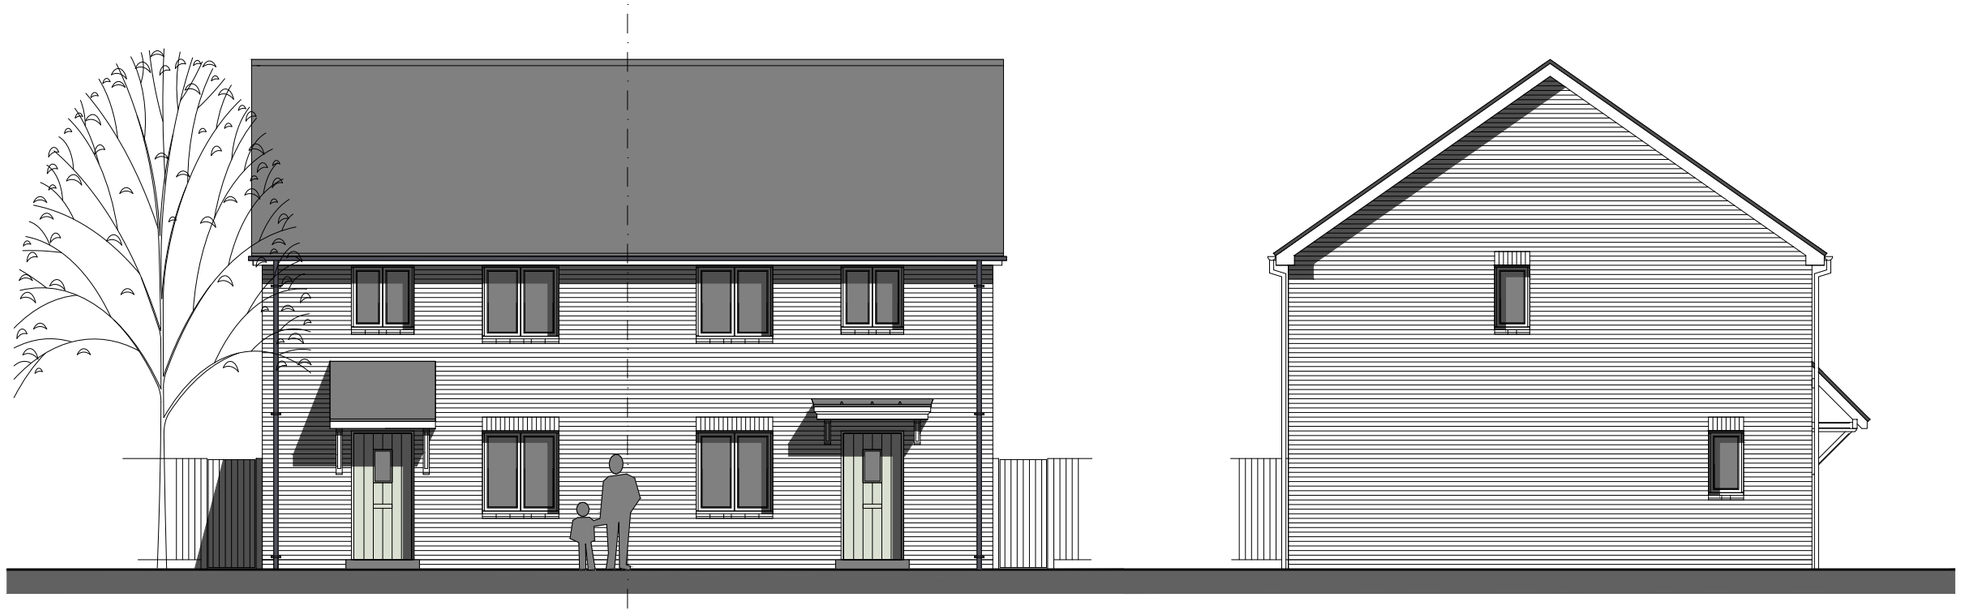

REAR ELEVATION

SIDE ELEVATION

ELEVATIONS - BRICK

HOPWOOD

3 BEDROOM HOUSE FLOOR AREA = 86.22m2 (928 sqft)

Drawing No - HOPWOOD - 02

Scale 1:100@A3

0 0.5 1.0 2.0 3.0 4.0 5.0m

KIER