

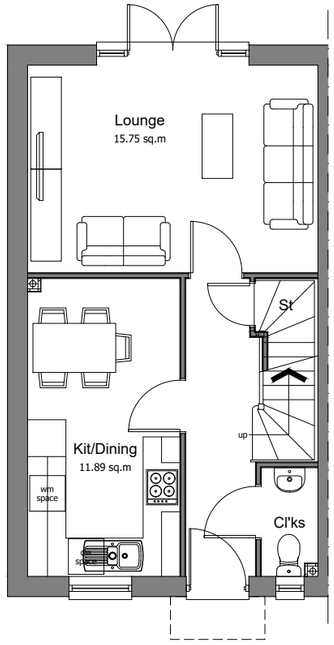


GROUND FLOOR PLAN

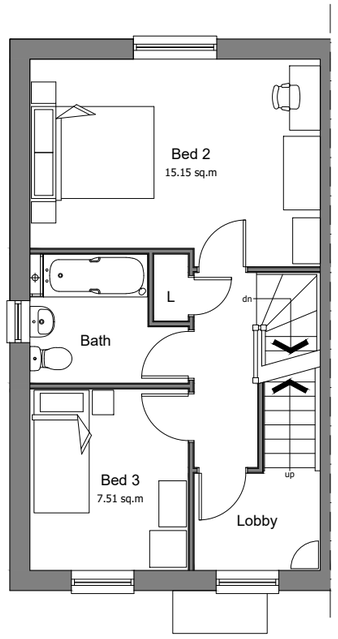

FIRST FLOOR PLAN

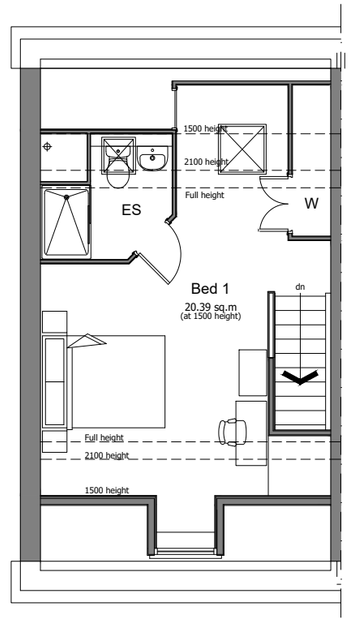

SECOND FLOOR PLAN

FLOOR PLANS

ROSEWOOD

3 BEDROOM HOUSE FLOOR AREA = 107.08 m2 (1153 sqft)

Drawing No - ROSEWOOD - 01

Scale 1:100@A3

0 0.5 1.0 2.0 3.0 4.0 5.0m

KIER