

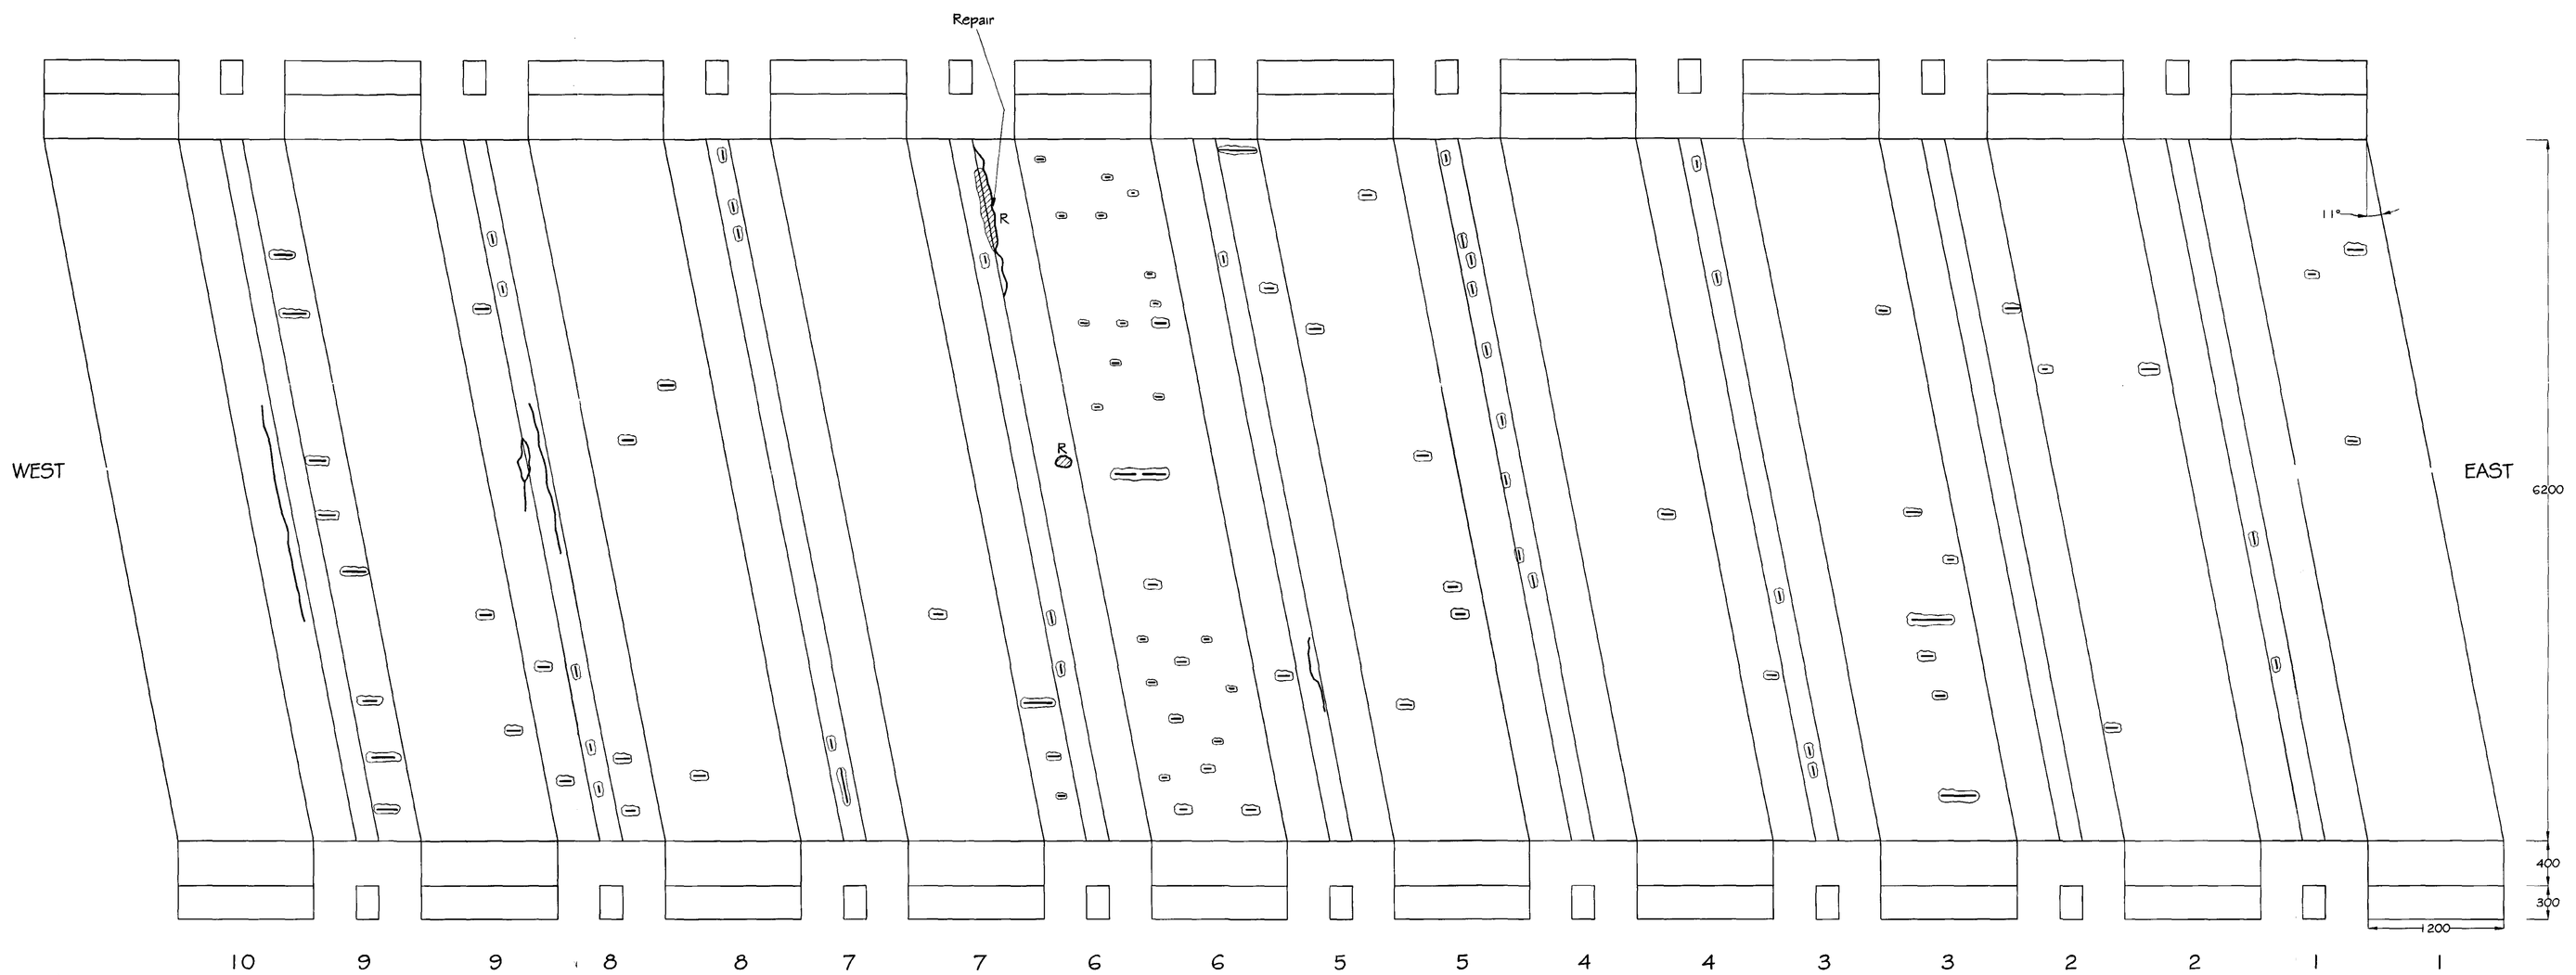



EXPANDED VIEW OF SOFFIT IN PLAN
Scale 1:25

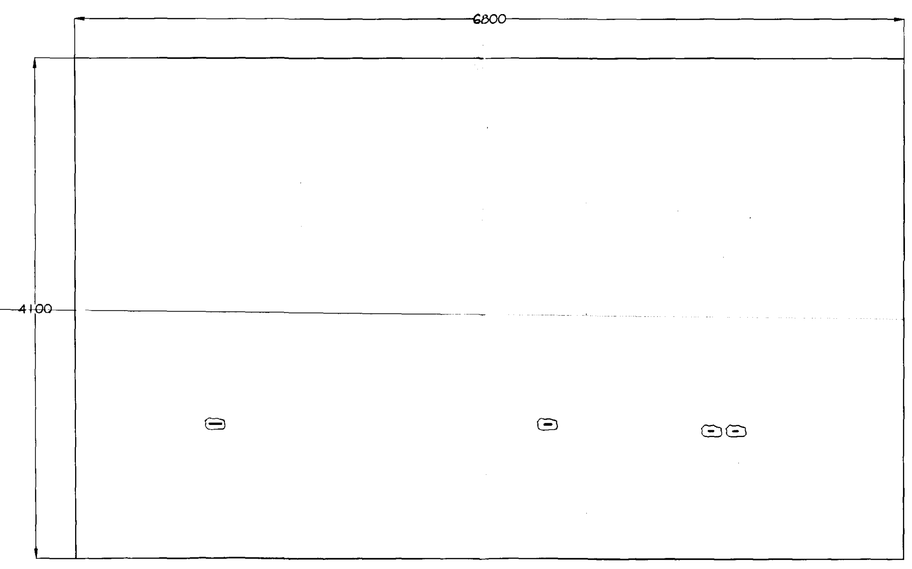


WEST ABUTMENT
Scale 1:25

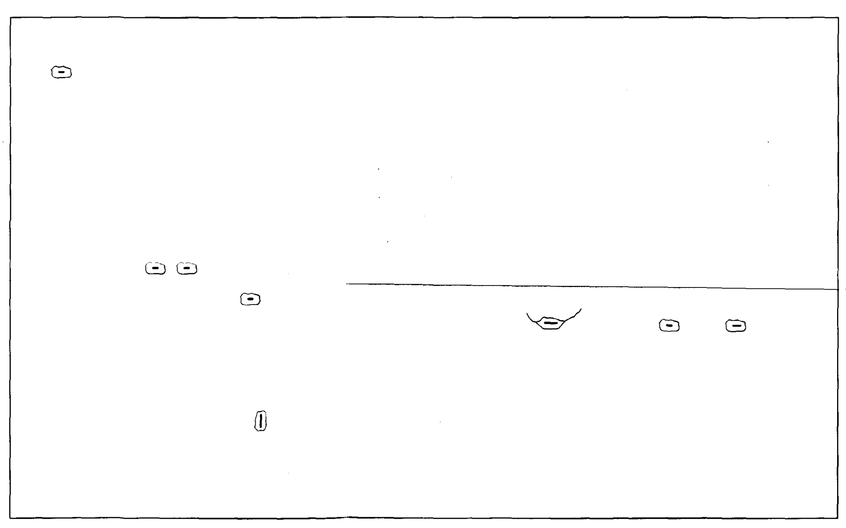

EAST ABUTMENT
Scale 1:25

NOTES

1. All cracked and spalled concrete is to be hacked off. With the area of spalling clearly revealed the area is to be delineated by saw cutting round the perimeter to a depth of 5mm. Prior to carrying out patching of the defective concrete, the exposed reinforcement is to be grit blasted SA2 of ISO 8501-1 as implemented by BS 7079: Part 1. The concrete is to be free from all dust, loose materials or other deleterious matter. A compressor is not to be used for blowing clean unless it can be shown that there is no possibility of contamination by oil mist.

2. Prebatched acrylic polymer modified cementitious mortars shall be used.

   The water/cement ratio shall be not greater than 0.4.

   The cement content shall be not less than 400kg/m³.

   The total chloride ion content of the materials shall not exceed 0.3% of the mass of cement. Calcium chloride or admixtures containing chloride salts shall not be used.

   The content of equivalent sodium oxide in the mortar shall be restricted or non-reactive aggregates shall be used, as defined in the relevant clauses of the 1700 Series of the Specification.

SOUTH HOLLAND DC
HOUSING & PLANNING
-4 NOV 1999
Ref: 1117/99

DETERMINED
and
PLAN
L.C.C.
26 OCT 1999
HIGHWAYS & PLANNING
DIRECTORATE

Amendment details

*LINCOLNSHIRE - Part of the East Midlands Region*

LINCOLNSHIRE COUNTY COUNCIL
HIGHWAYS & PLANNING DIRECTORATE
P.D. JAMESON, B.Sc.C.Eng.F.I.C.E., Head of Technical Services
Witham Park House, Witham Park, Waterside South, Lincoln LN5 7JN

DRG.No. A/C01902/007


Archive No. 22/11/81

HORSESHOE BRIDGE, SPALDING
CONCRETE REPAIRS


SOFFIT AND ABUTMENTS

SCALE: 1:25 DATE: October 1999


Drawn G.Roy Draughted K.Rand Approved G.Roy

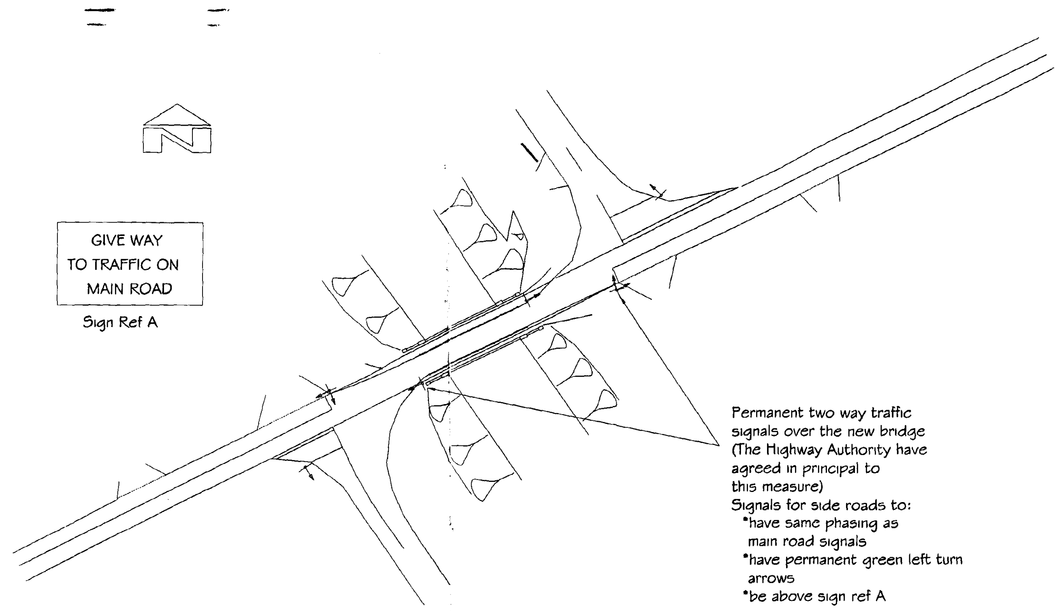



PLAN - Scale 1:500

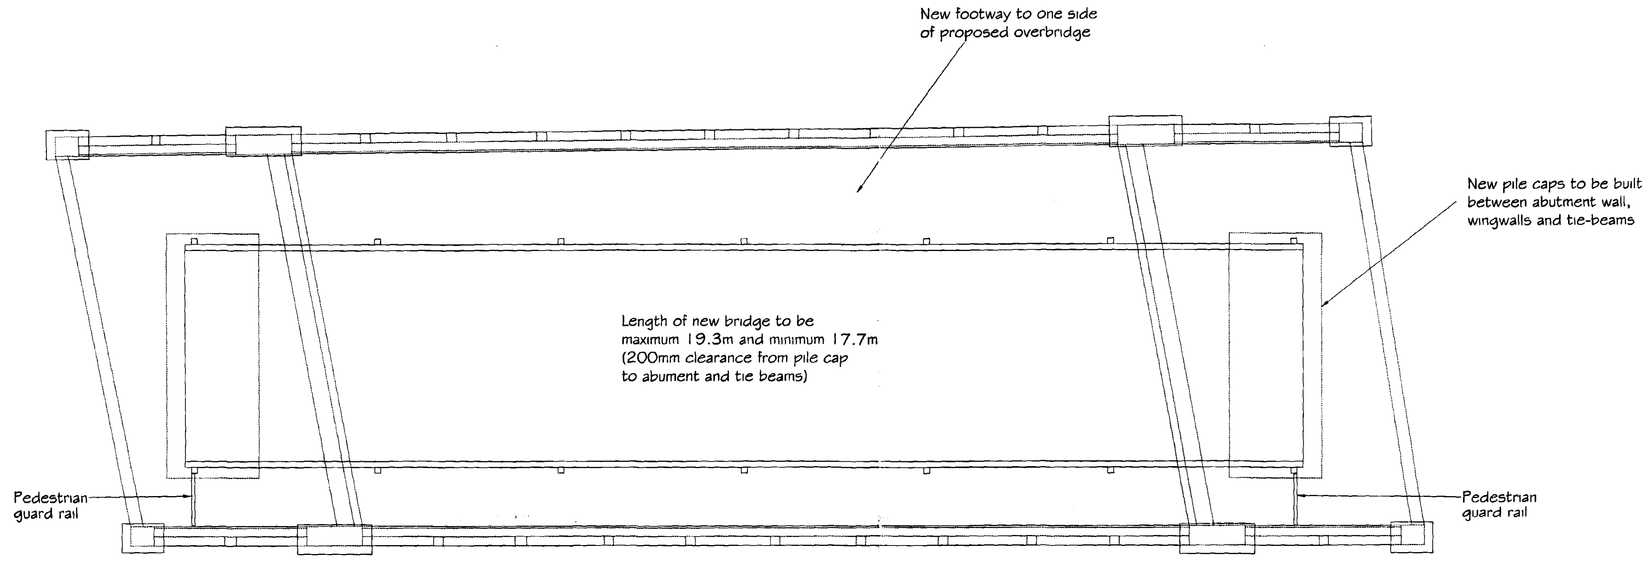



PLAN - Scale 1:50

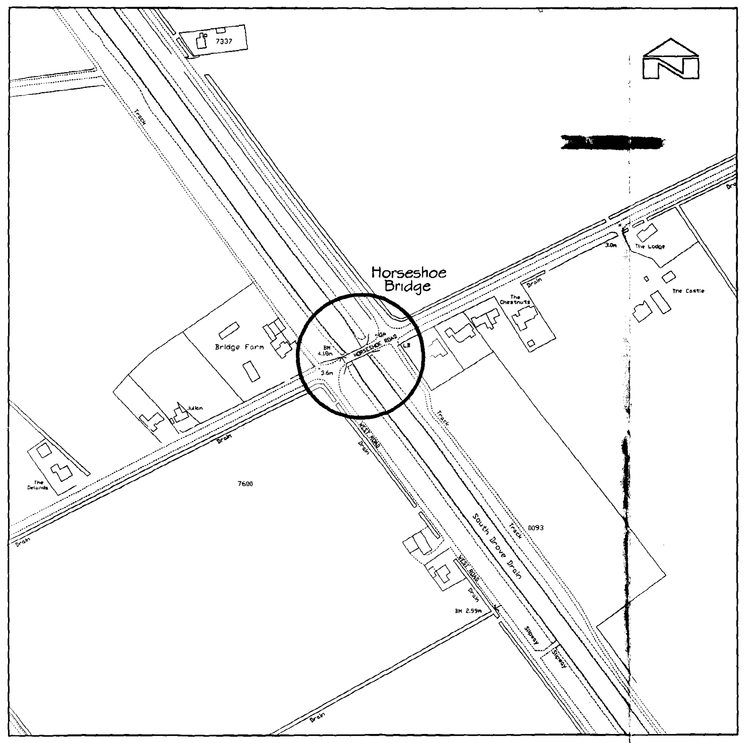



O.S. PLAN - Scale 1:2500

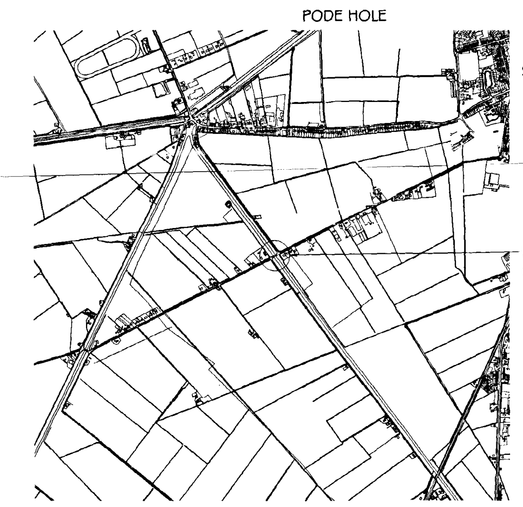



O.S. PLAN - Scale 1:20000

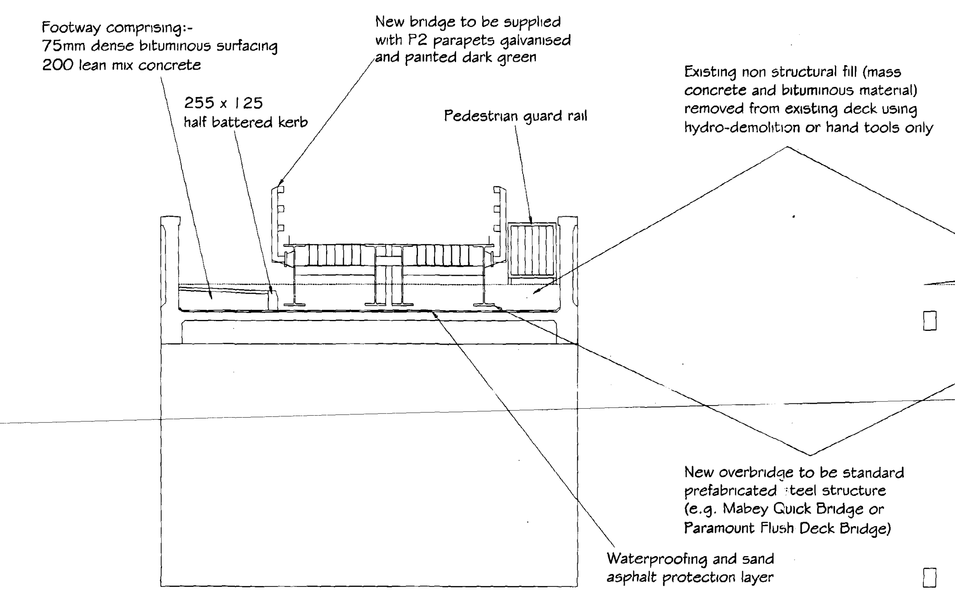


TRANSVERSE SECTION - Scale 1:50

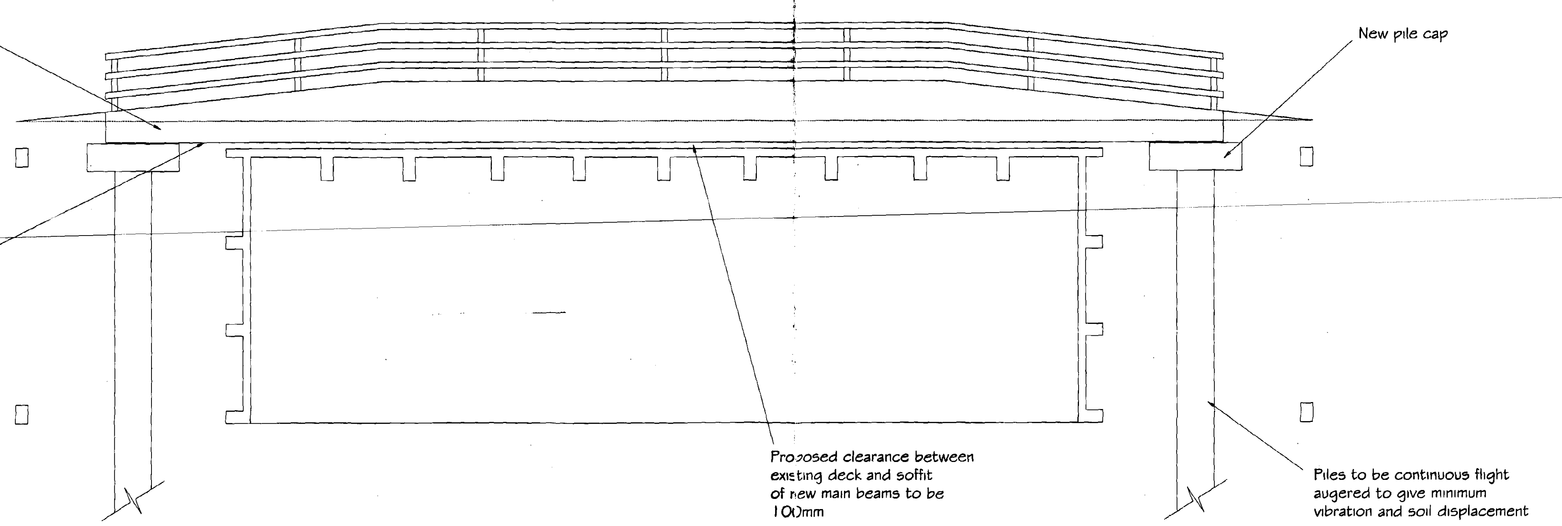


LONGITUDINAL SECTION - Scale 1:50

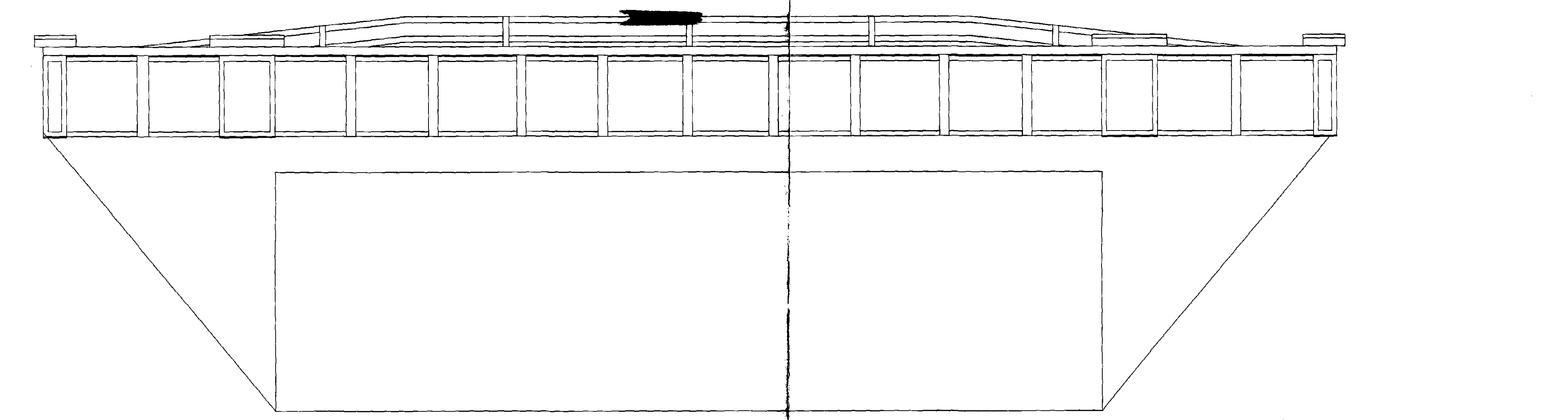

ELEVATION - Scale 1:50

LINCOLNSHIRE COUNTY COUNCIL
County Offices Lincoln
This plan is reproduced from the O.S. map with the sanction of the Controller of H.M. Stationery Office
Crown Copyright reserved
Date 1999

Gipsys to AutoCAD Transfer!

COMPUTER AIDED DRAUGHTING SYSTEM 'GIPSYS' 31-DEC-86

- 2 DEC 1999

DETERMINED PLAN

SOUTH HOLLAND DC HOUSING & PLANNING 10 DEC 1999 Ref:

No.1 - Pedestrian Guard Rail & Waterproofing Details Added - Amendment details 1/12/99 - Approved G.M.Roy

*LINCOLNSHIRE - Part of the East Midlands Region*

LINCOLNSHIRE COUNTY COUNCIL
HIGHWAYS & PLANNING DIRECTORATE
P.D. JAMESON, B.Sc.,C.Eng.,F.I.C.E., Head of Technical Services
Witham Park House, Witham Park, Waterside South, Lincoln LN5 7JN


DRG.No. A/C01902/006/A1

Archive No. 22/11/81


HORSESHOE BRIDGE, SPALDING
CONCRETE REPAIRS

STRENGTHENING OPTION 'D' - OVERBRIDGE


SCALE: 1:25 DATE: October 1999

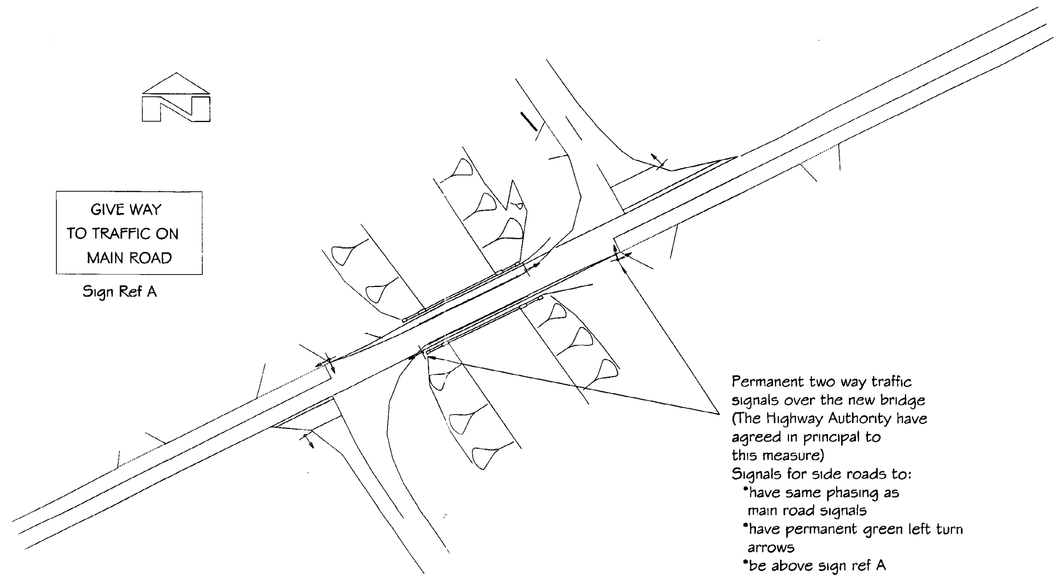



PLAN - Scale 1:500

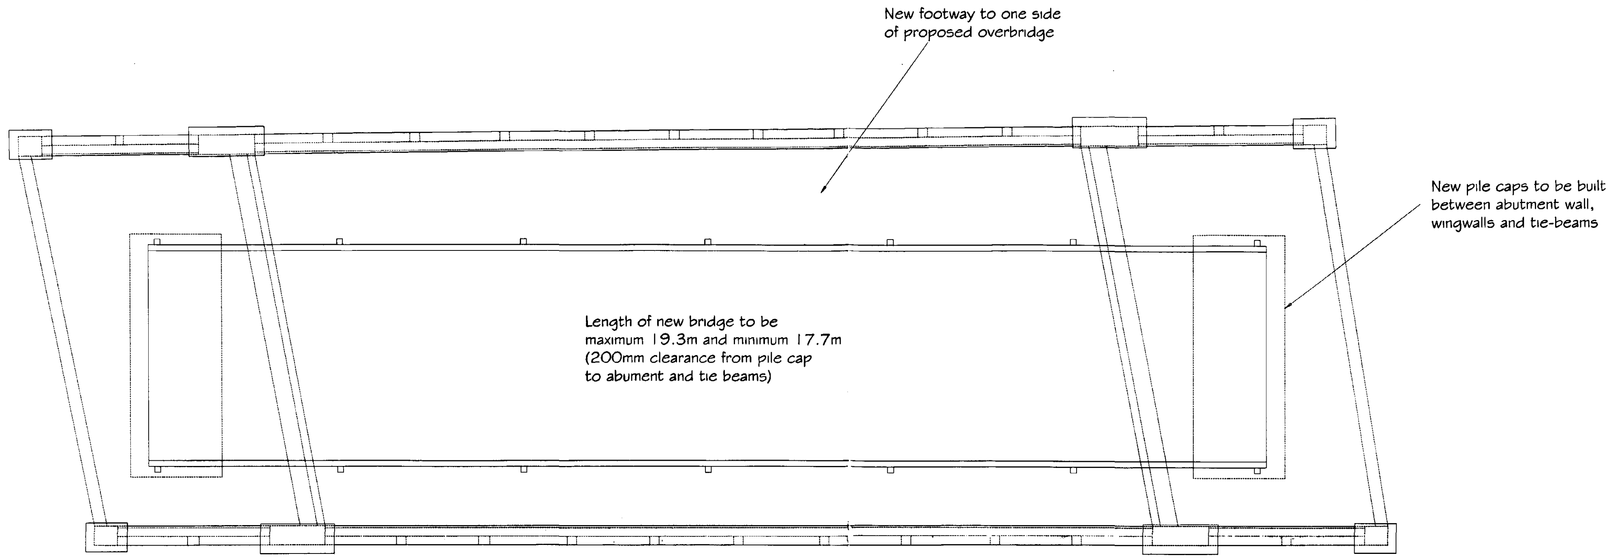



PLAN - Scale 1:50

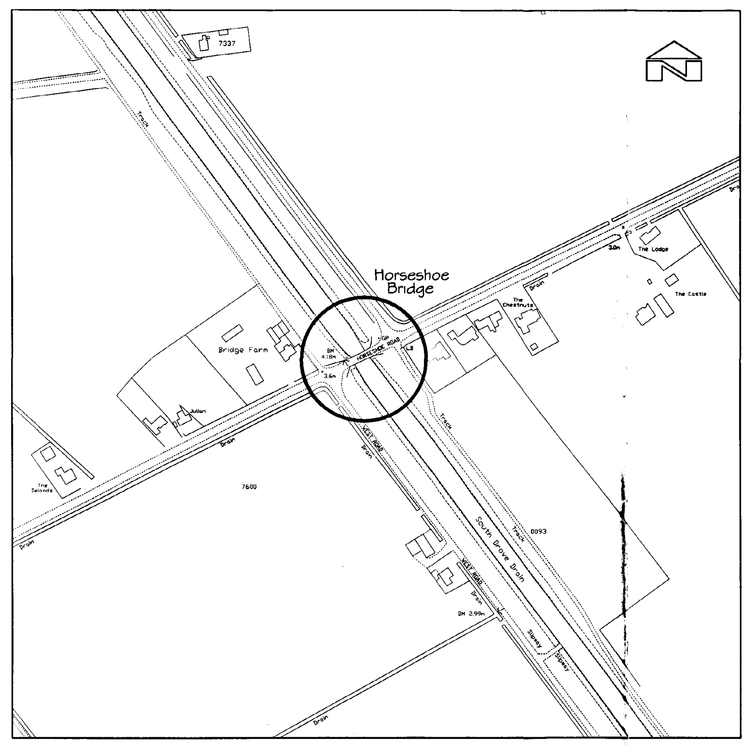
Horseshoe Bridge
Bridge Farm
The Lodge
The Centre
Sluice
Sluice
Sluice
Sluice
South Drove Drain
Drove
Drove
Drove

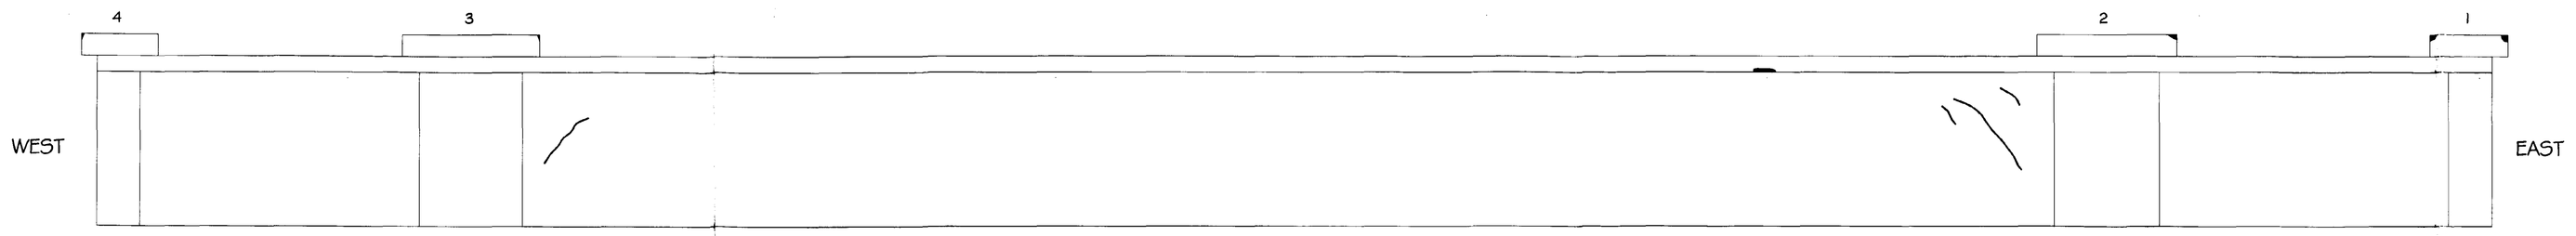



NORTH PARAPET - INNER FACE

Scale 1:25

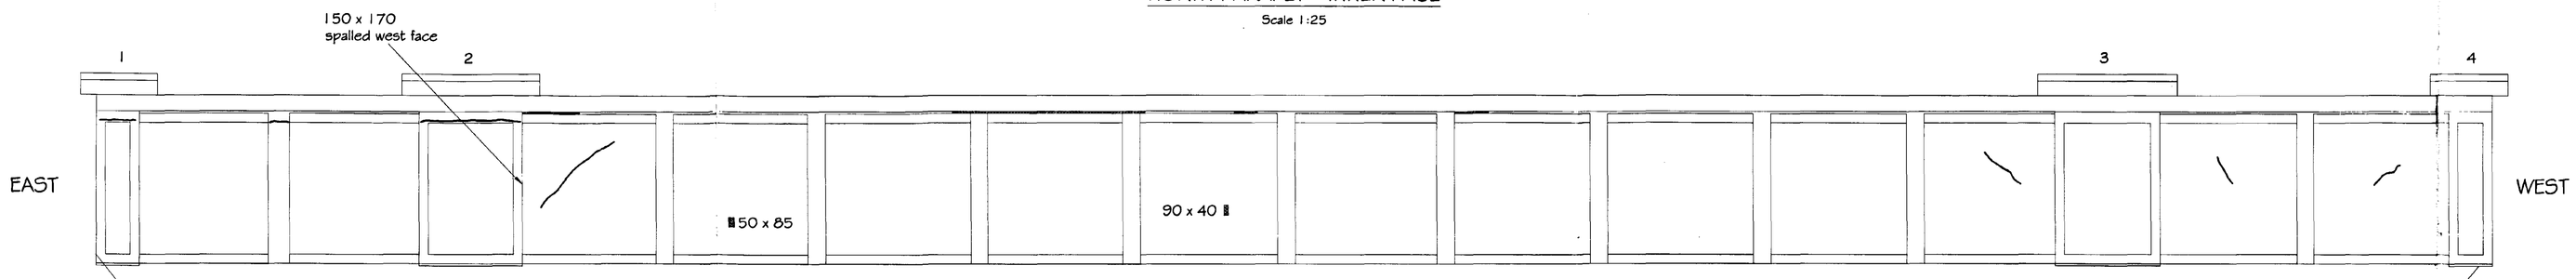



NORTH ELEVATION

Scale 1:25

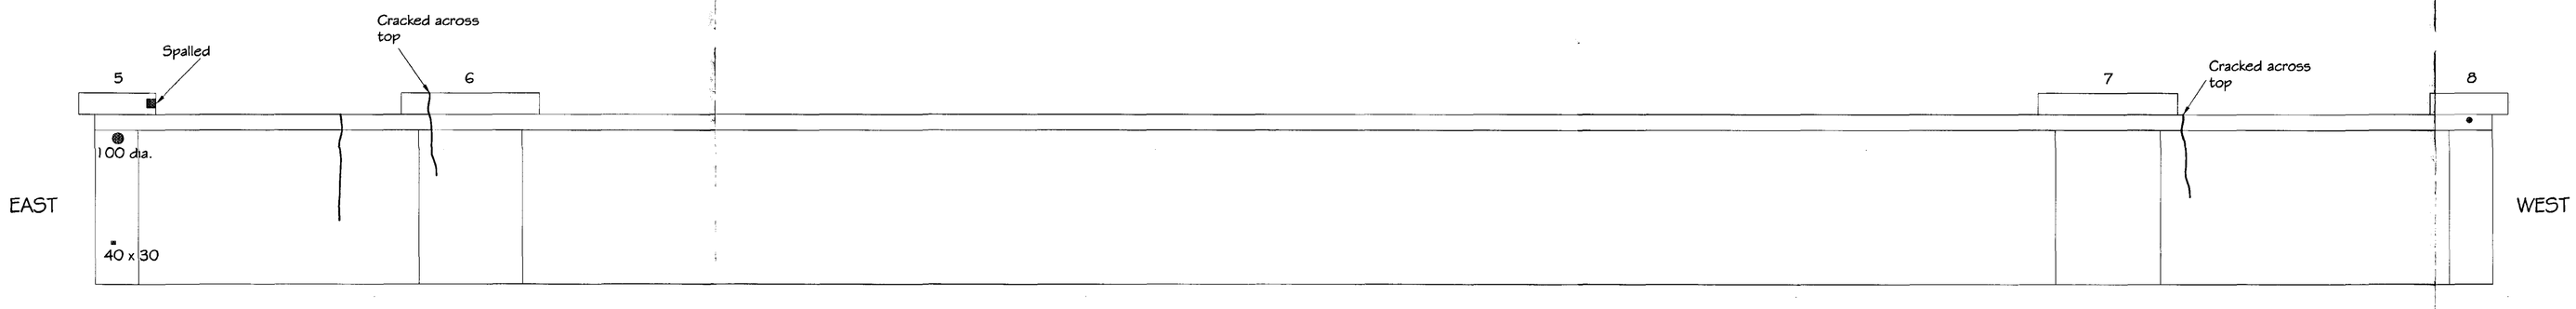


SOUTH PARAPET - INNER FACE

Scale 1:25

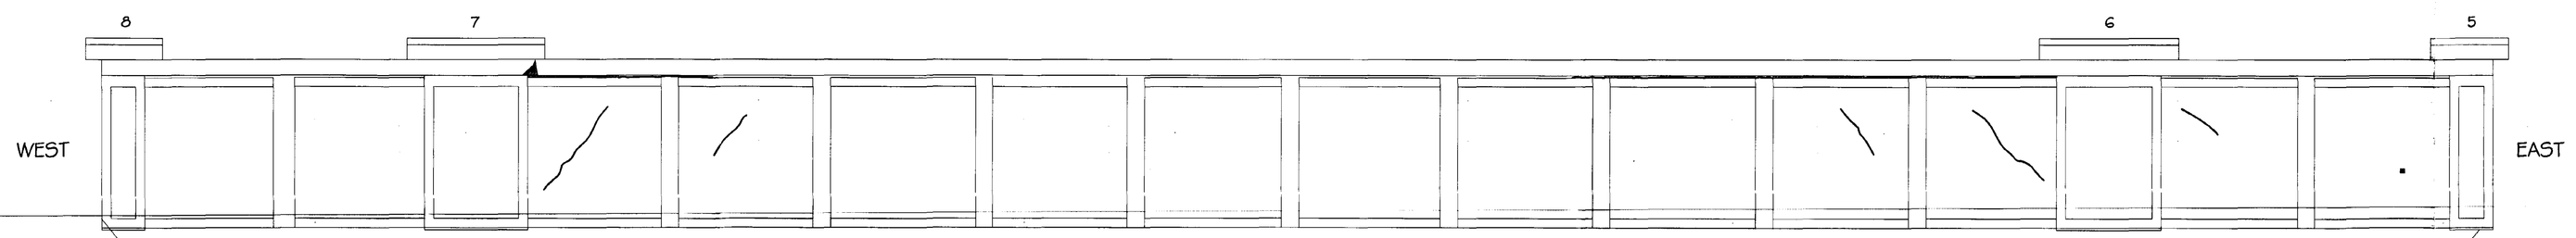


SOUTH ELEVATION

Scale 1:25

NOTES

1. All cracked and spalled concrete is to be hacked off. With the area of spalling clearly revealed the area is to be delineated by saw cutting round the perimeter to a depth of 5mm. Prior to carrying out patching of the defective concrete, the exposed reinforcement is to be grit blasted SA2 of ISO 8501-1 as implemented by BS 7079: Part 1. The concrete is to be free from all dust, loose materials or other deleterious matter. A compressor is not to be used for blowing clean unless it can be shown that there is no possibility of contamination by oil mist.

2. Prebatched acrylic polymer modified cementitious mortars shall be used.

   The water/cement ratio shall be not greater than 0.4.

   The cement content shall be not less than 400kg/m³.

   The total chloride ion content of the materials shall not exceed 0.3% of the mass of cement. Calcium chloride or admixtures containing chloride salts shall not be used.

   The content of equivalent sodium oxide in the mortar shall be restricted or non-reactive aggregates shall be used, as defined in the relevant clauses of the 1700 Series of the Specification.

LINCOLNSHIRE COUNTY COUNCIL
County Offices Lincoln
Reproduced from Ordnance Survey Map No. 0.5 this is the property of the Controller of Her Majesty's Stationery Office
Date: 10/1999 Ref. No. 100018395

SOUTH HOLLAND D.C.
HOUSING & PLANNING
-4 NOV 1999
Ref: 11/1/99

DETERMINED PLAN

26 OCT 1999
HIGHWAYS & PLANNING DEPARTMENT

Amendment details

*LINCOLNSHIRE - Part of the East Midlands Region*

LINCOLNSHIRE COUNTY COUNCIL
HIGHWAYS & PLANNING DIRECTORATE
P.D. JAMESON, B.Sc.,C.Eng.,F.I.C.E., Head of Technical Services
Witham Park House, Witham Park, Waterside South, Lincoln LN5 7JN

DRG.No. A/C01902/008

Archive No. 22/11/81

HORSESHOE BRIDGE, SPALDING
CONCRETE REPAIRS

ELEVATIONS AND PARAPETS

SCALE 1:25 DATE October 1999

Drawn G.Roy Draughted K.Rand Approved G.Roy

Sections 1a, 1b, 2a, 2b, 1000a, 1000b