



front elevation

side elevation

rear elevation

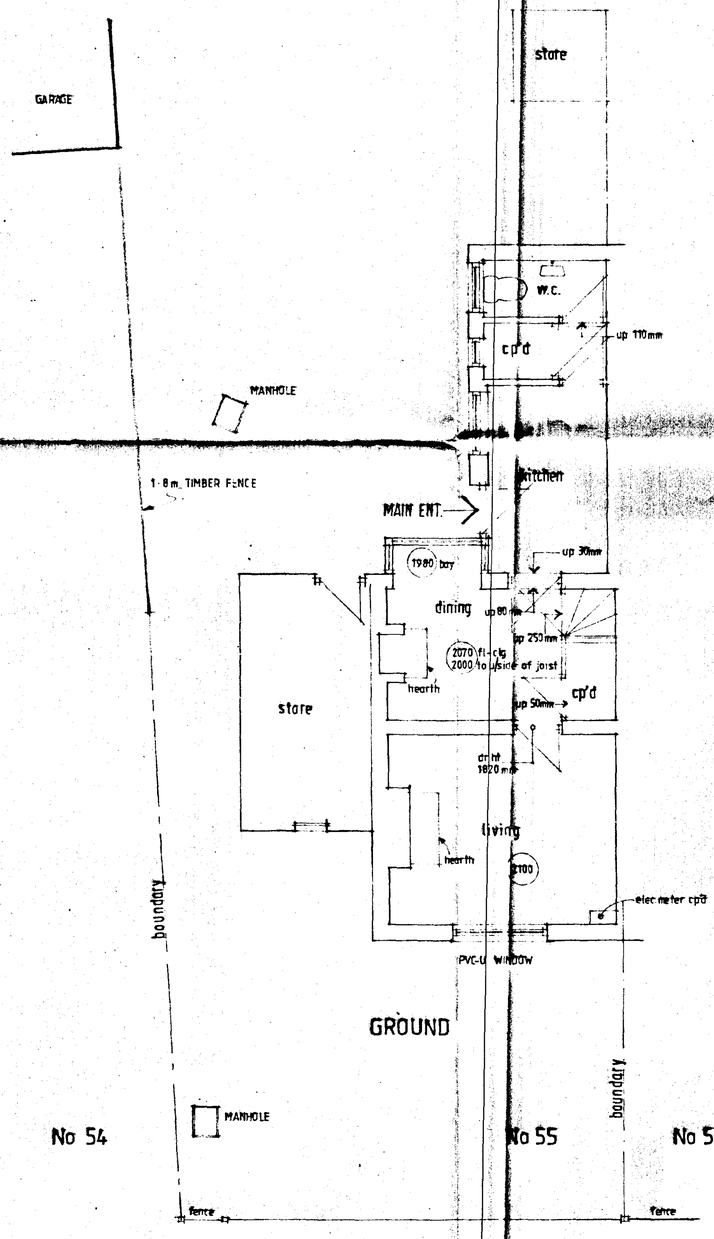

GROUND

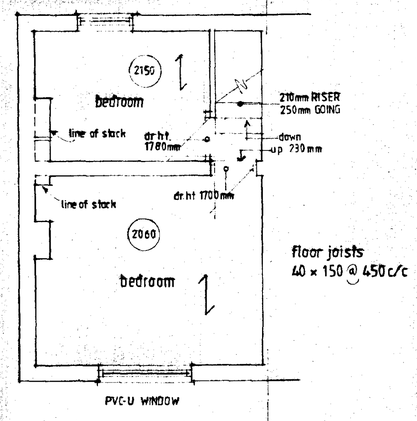

FIRST

floor joists
40 × 150 @ 450 c/c

DETERMINED PLAN

SOUTH HOLLAND DC
HOUSING & PLANNING
-5 NOV 1999
Ref: 118/99

Moulton Design
Planning & Architecture
63 East Cob Gate, Moulton, Lincolnshire PE12 6QZ
Tel / Fax 01406 373307 Principal : Alan J. Finch


project title

Existing survey of
No 55 London Road,
Little London,
Spalding, Lincs.

Floor plans & elevations.

rev	des	date


scale: 1 : 100 , 1 : 50	drawn: MD
date: SEP 99	drg no: 991002/S1

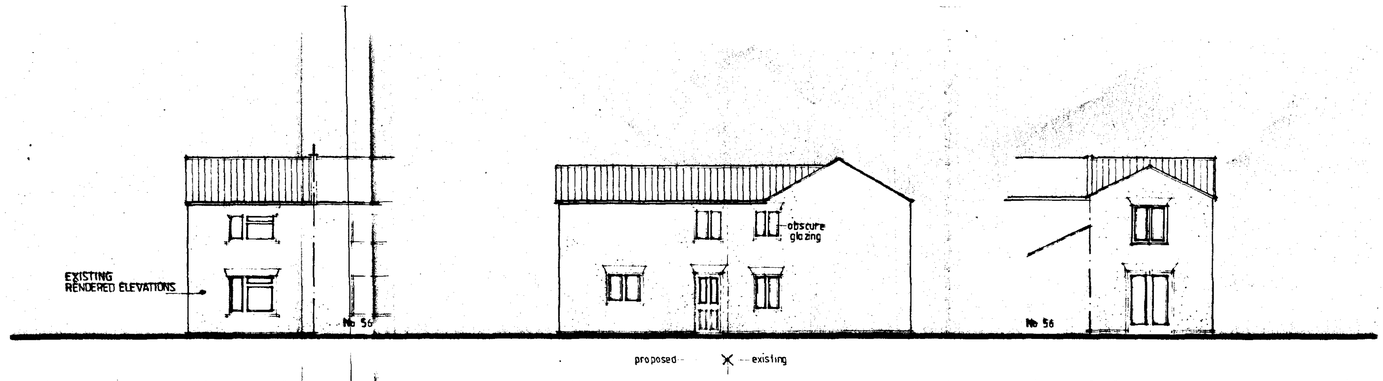


FRONT ELEVATION

SIDE ELEVATION


REAR ELEVATION

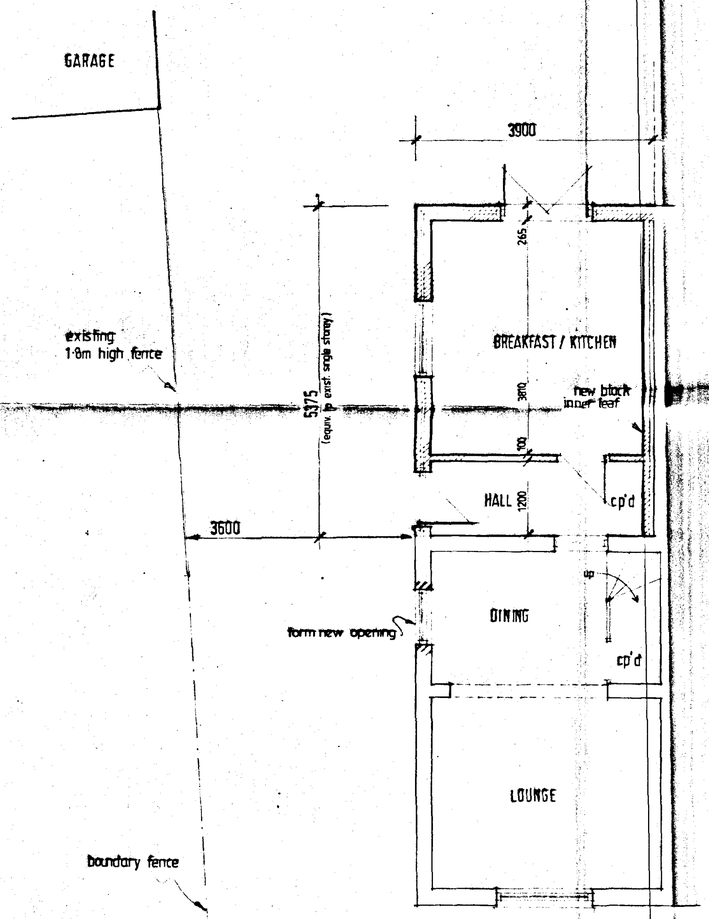

GROUND

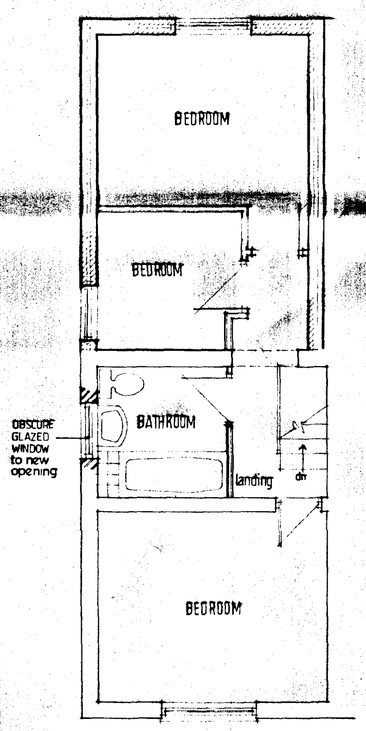

FIRST

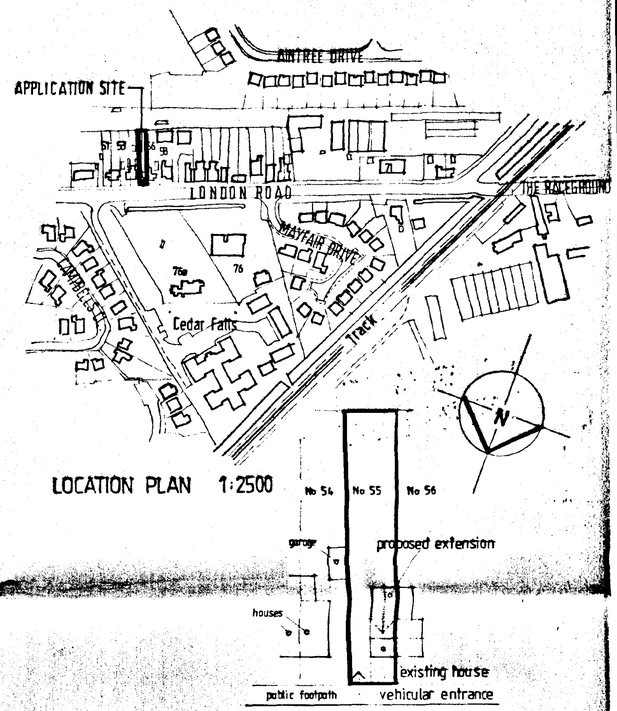

LOCATION PLAN 1:2500

BLOCK PLAN 1:500

DETERMINED PLAN

SOUTH HOLLAND DC HOUSING & PLANNING -5 NOV 1999 Ref: H/99/1100/FH

Moulton Design

Planning & Architecture

63 East Cob Gate, Moulton, Lincolnshire PE12 6QT
Tel / Fax 01406 373307 Principal : Alan J. Finch

project

PROPOSED EXTENSION
55 LONDON ROAD SPALDING

drawing

LOCATION & SITE LAYOUT
ELEVATIONS & FLOOR LAYOUTS PROPOSED

scale	date	drg no
1:100 / 1:50 / 1:2500 / 1:500	10 / 99	991002/P1