


DETERMINED PLAN

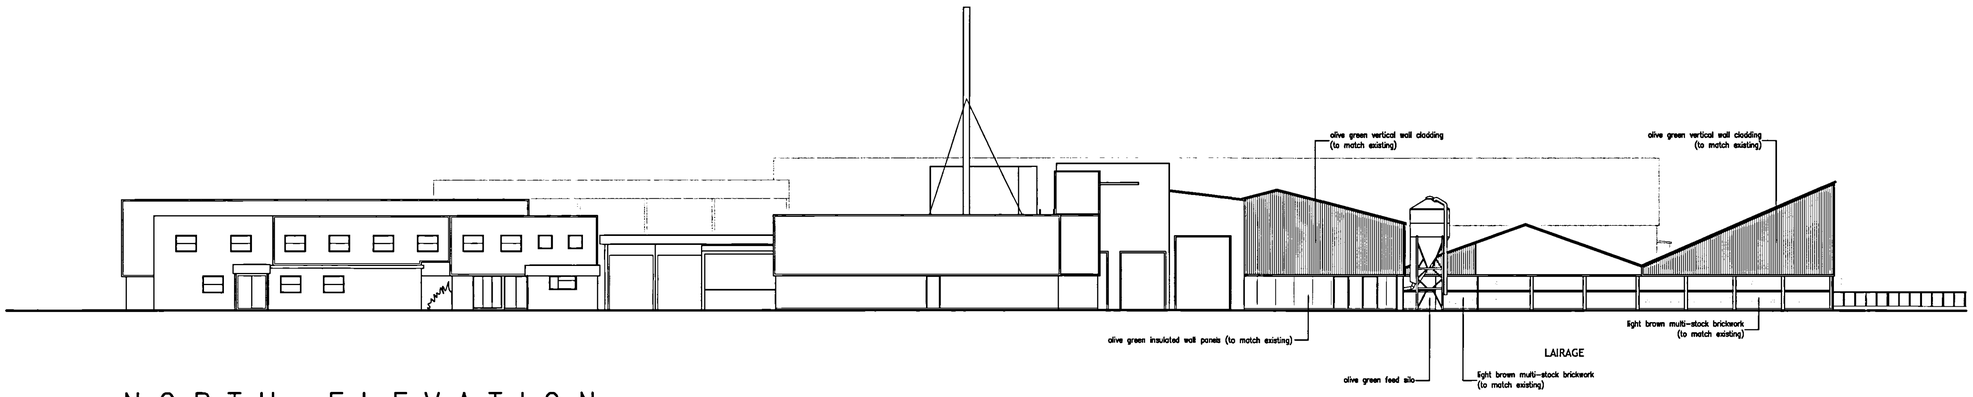

NORTH ELEVATION

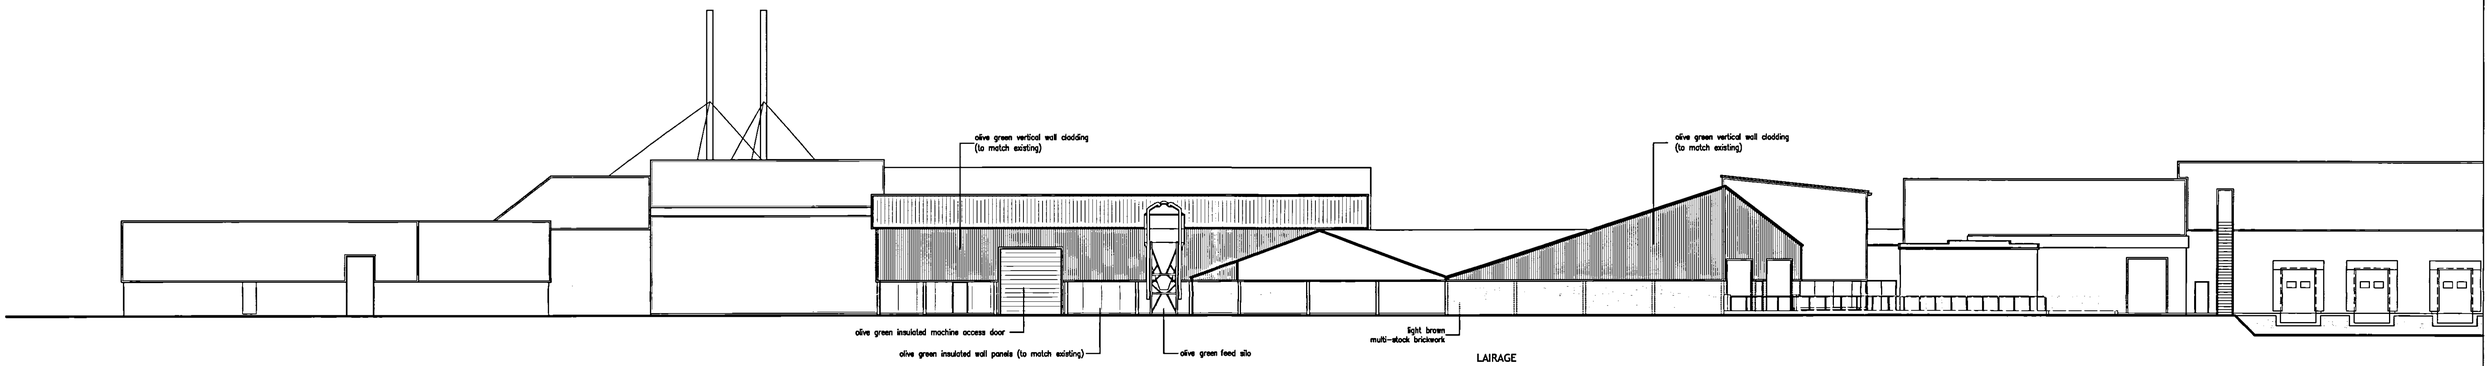

WEST ELEVATION

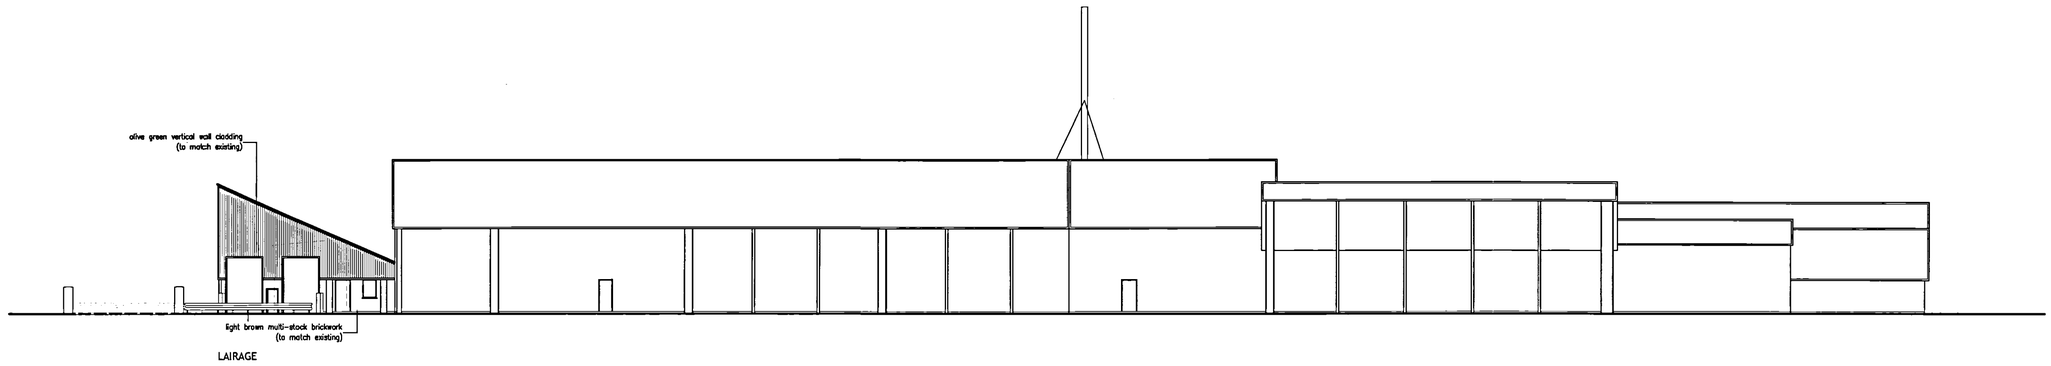

SOUTH ELEVATION

1122/08

B: Feed silo added. 04.09.08. CF
A: Drawing updated to reflect current scheme. 27.08.08. CF
Rev Date/Checked

PETER HADDON AND PARTNERS
The Old Rectory Rectory Lane Milton Malsor
NORTHAMPTON NN7 3AQ
t: +44 (0)1604 858916 f: +44 (0)1604 859123
www.peter-haddon.com

LAIRAGE ALTERATIONS AND EXTENSION
GEO. ADAMS AND SONS
FULNEY LANE SPALDING

PROPOSED ELEVATIONS

Issue Purpose: PLANNING
Drawn by: RT Checked by: CF
Scales: 1:200 Date: March 08
CAD ref: LXT 03 Dwg no.: 3710/07 Rev: B

Copyright reserved. Do not scale. Dimensions to be checked on site. Discrepancies to be reported before proceeding