

Contractor to check all Dimensions on site prior to ordering materials / commencing work.Do Not Scale from this Drawing - If in doubt then please ask

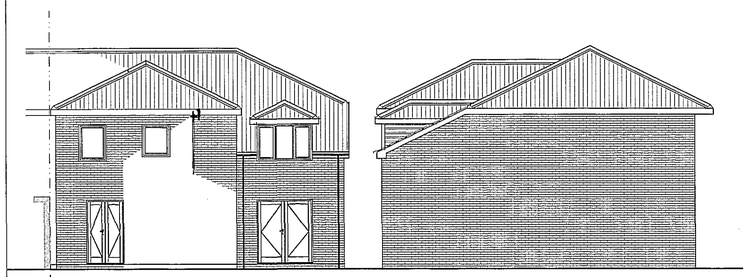


PROPOSED REAR ELEVATION
Scale 1:100


PROPOSED SIDE ELEVATION
Scale 1:100

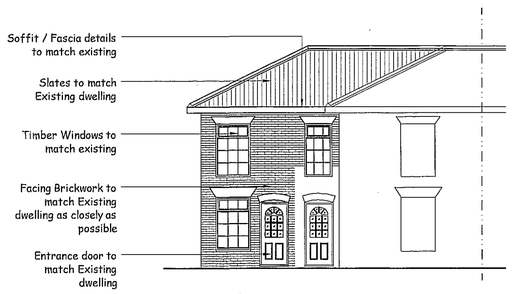


PROPOSED FRONT ELEVATION
Scale 1:100

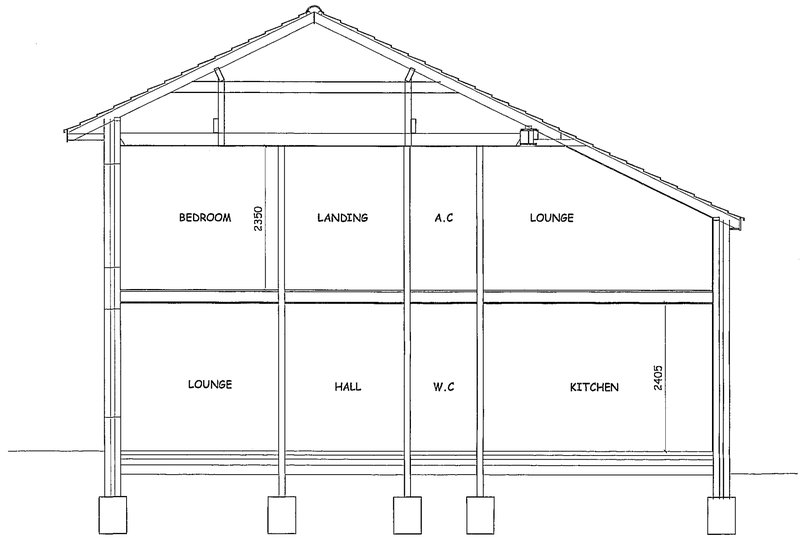


SECTION "A-A"
Scale 1:50

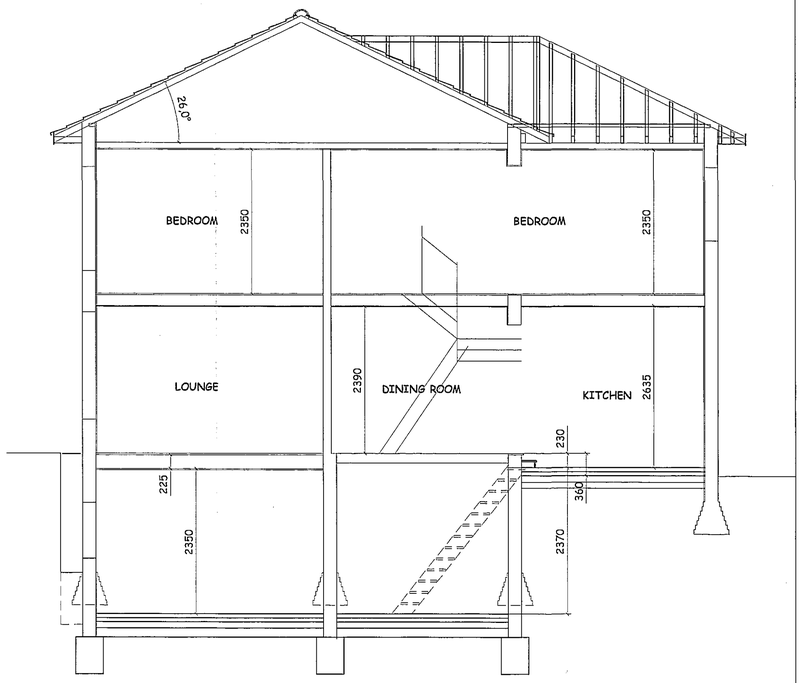


SECTION "B-B"
Scale 1:50

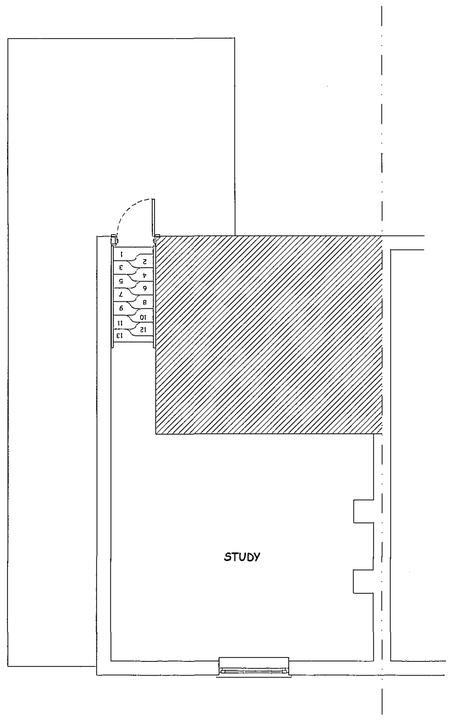

PROPOSED BASEMENT
Scale 1:50

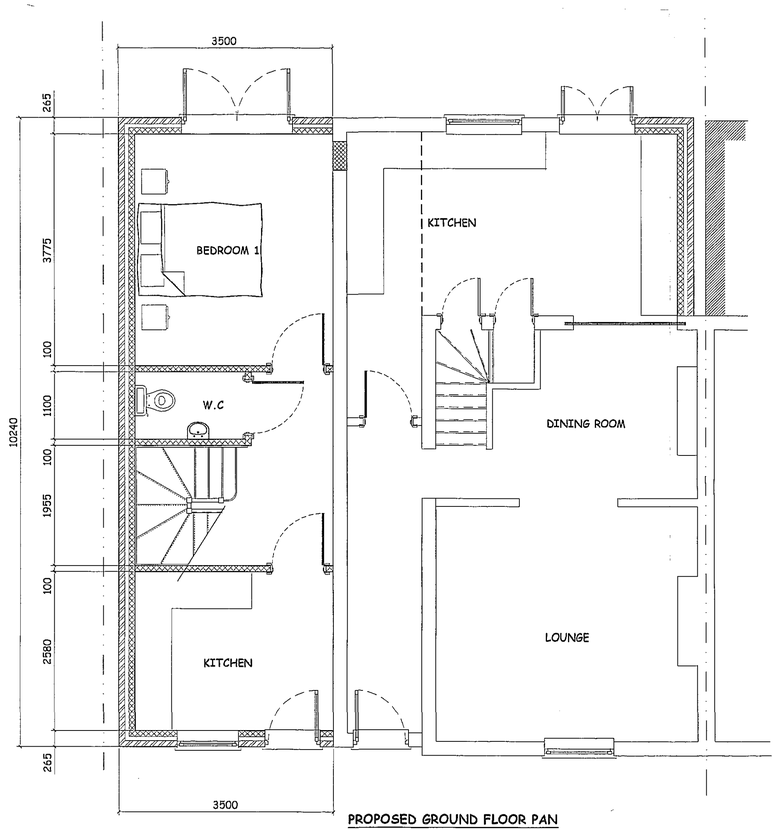

PROPOSED GROUND FLOOR PAN
Scale 1:50

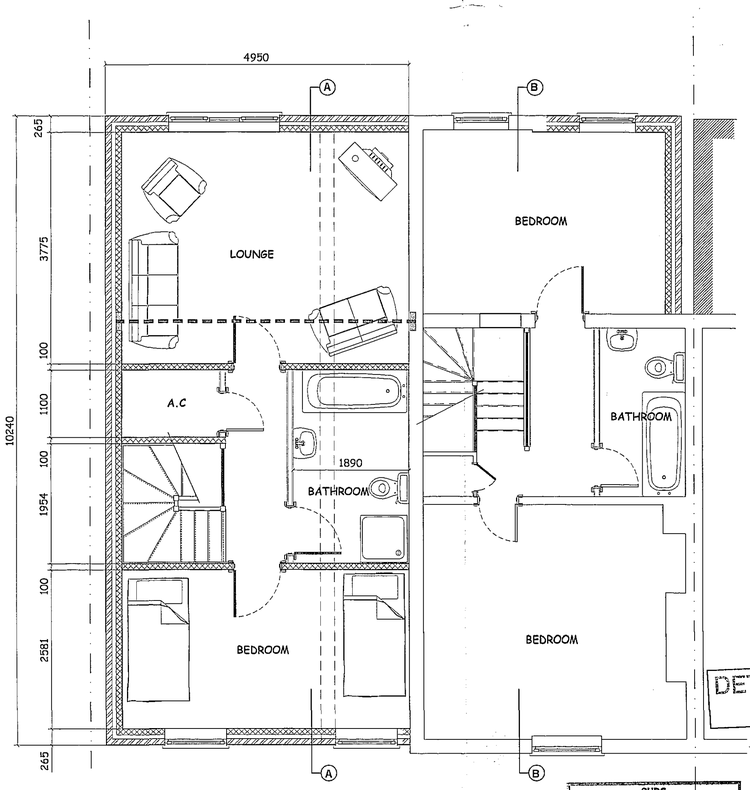

PROPOSED FIRST FLOOR PAN
Scale 1:50

SHDC
Planning & Development
17 AUG 2005
Ref: 1132/05

GENERAL CONDITIONS
Contractors are responsible for checking all dimensions on site when work commences and before ordering any materials.Any discrepancies should be brought to the attention of the Client for remedial action before commencing further.

All details shown are based on typical site conditions for that area, any abnormal conditions should be brought to the attention of the Client and Local Authority.

The notes shown are mainly to cover the requirements of Building Regulations and should not be treated as full specification.

No allowance has been made for any Structural Calculations,a "SAP" calculation, Soil Investigation or Flood Risk Assessment.If deemed necessary then these will be a chargeable extra.All steel beam sizes shown on drawing are all subject to confirmation from Structural Engineer.

All materials not specified to be of a standard suitable for the work proposed and be fit for purpose.All work to be in accordance with good building practise and all necessary BS codes for Workmanship on Building Sites.

Client :
Mr A Pollock
23 Commercial Road
Spalding
PE11 2HA

Site :
Proposed Two Storey Rear Extension with a Two Storey Side Extension to form a 2 Bedroomed Self Contained Dwelling

remway design Ltd
c / o South Lincs Plant Hire
Enterprise Way
Pinchbeck
Spalding
PE11 3YR
Tel / Fax: 01775 768 921
Mobile : 07815 112 058
e-mail: jason@remwaydesign.co.uk

DETERMINED PLAN

Date : aug05 | Scale : As Noted

Drawing No:
rem 1086 - 03

PLEASE NOTE:
Due to areas of the structure being covered, unexposed or otherwise inaccessible the notes / specifications of existing materials are subject to confirmation of site when it is feasible to expose the relevant areas of construction.