
SOUTH HOLLAND DC
HOUSING & PLANNING
-8 NOV 1999
Ref: 1132/99

GRID REF:
TF 2722 SW
527461 322494

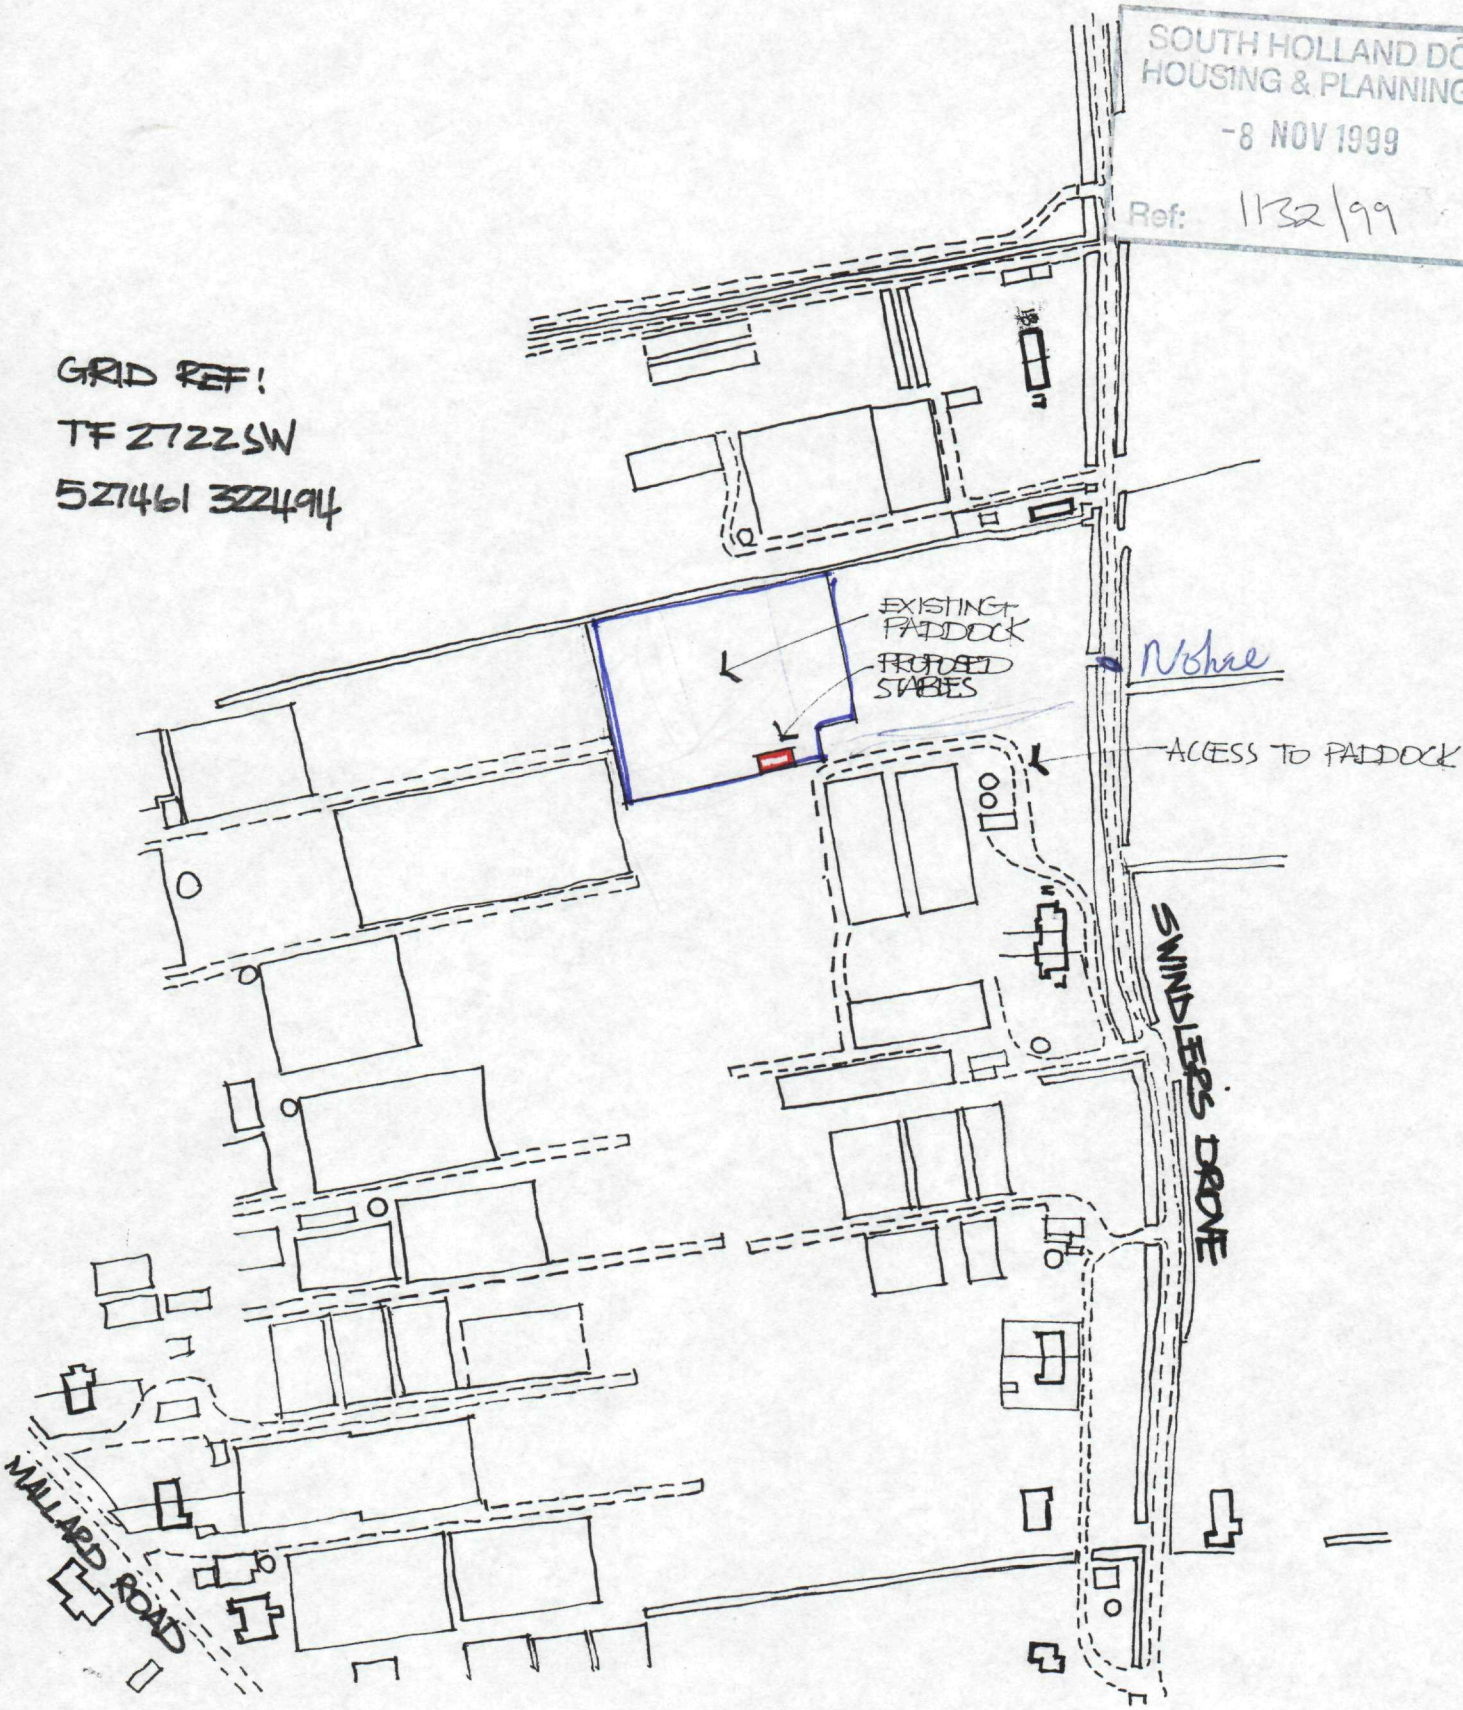


N.

SCALE 1:2500

ERECTION OF STABLES AT SWINDLER'S DROVE
LOW FULNEY. SPALDING. LINCS
FOR MR & MRS B. JEX.

SITE PLAN

ERECTION OF STABLES AT SWINDLER'S DROVE
LOW FULNEY. SPALDING. LINCS.
FOR MR & MRS B. JEX.

