***NB:**
**ALL PROPOSED SITE AND FLOOR LEVELS TO MATCH EXISTING LEVEL HEIGHTS**
**ALL LEVELS ABOVE GROUND LEVEL WILL MATCH EXISTING**

EXISTING FRONT ELEVATION
SCALE: 1:100

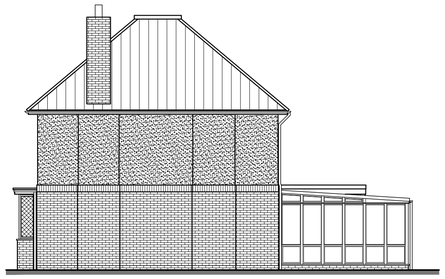

EXISTING SIDE ELEVATION
SCALE: 1:100

EXISTING REAR ELEVATION
SCALE: 1:100

EXISTING SIDE ELEVATION
SCALE: 1:100

1:50 SCALE BAR (m)
0 0.5 1.0 1.5 2.0 2.5 3.0 3.5 4.0 4.5 5.0

1:100 SCALE BAR (m)
0 1 2 3 4 5 6 7 8 9 10

1:200 SCALE BAR (m)
0 2 4 6 8 10 12 14 16 18 20

1:1250 SCALE BAR (m)
0 10 20 30 40 50 60 70 80 90 100 110 120

**Notes:**

**This document is the property of David Trundley Design Services Ltd and may not be reissued, loaned or copied in part or in whole without written permission © 2017**

**All dimensions are in millimetres unless stated otherwise.**

**It is recommended that information is not scaled off this drawing.**

**This drawing should be read in conjunction with all other relevant information, specifications & schedules.**

**If this drawing is received electronically it is the recipients responsibility to print the document at the correct scale.**

**All dimensions to be checked on site prior to commencing work and any discrepancies to be advised immediately.**

**CONSTRUCTION (Design & Management) REGULATIONS 2015: David Trundley Design Services Ltd are employed as 'Designer' and will provide information to those responsible for the 'Principal Designer' and to the client.**

**David Trundley Design Services Ltd are responsible for the 'Architectural' design of the elements included on this drawing only.**

**Architectural design has been carried out with due consideration for the safety during construction, occupation and maintenance of the finished structure.**

**The works contain no extraordinary hazards or risks that are not present during routine construction operations that would not readily be apparent to a competent contractor.**

**This information should be included as part or commencement of the Health and safety file for the project.**

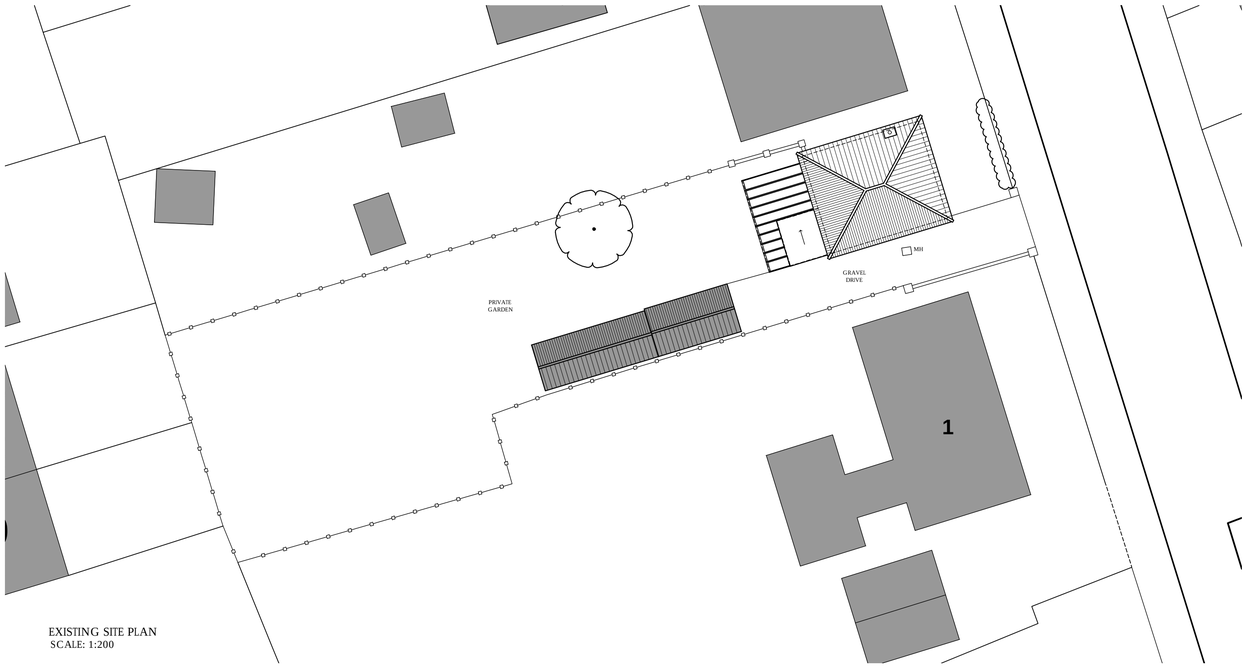


EXISTING SITE PLAN
SCALE: 1:200

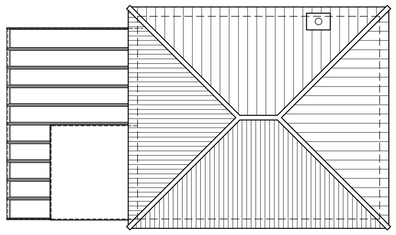

EXISTING ROOF PLAN
SCALE: 1:100

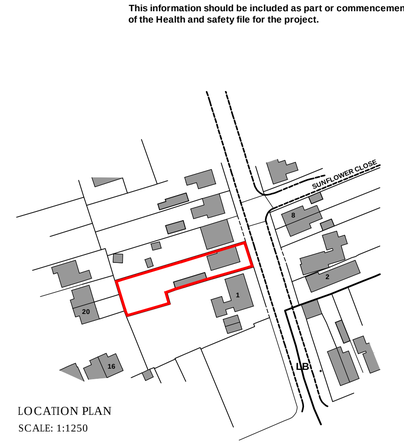


LOCATION PLAN
SCALE: 1:1250

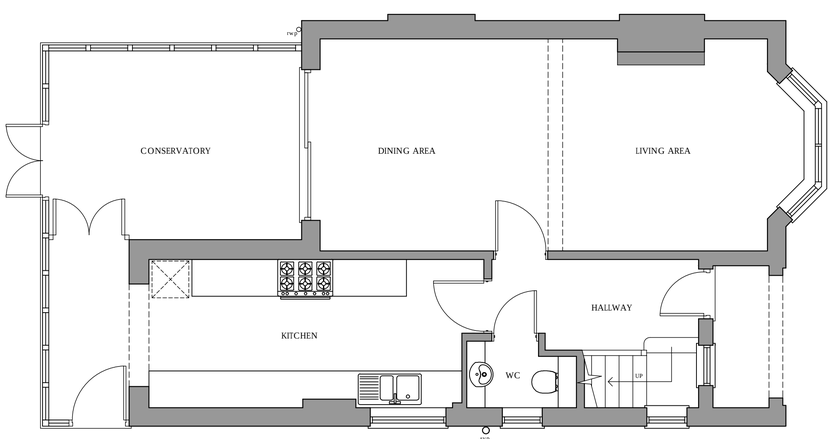


EXISTING GROUND FLOOR PLAN
SCALE: 1:50

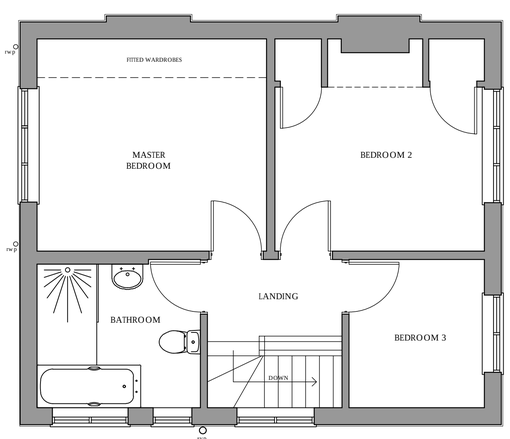


EXISTING FIRST FLOOR PLAN
SCALE: 1:50

| | | |
|---|---|---|
| - | - | - |
| no | date | amendment description |

Revisions

Drawing Status: **PLANNING**


trundley DESIGN SERVICES
Salgate Barn
Islington Road
Tilney All Saints
King's Lynn
Norfolk
PE34 4RY
Tel: 01553 617700
Fax: 01553 617874
www.trundley.com
Email: enquiries@trundley.com


Project Title:

**MR & MRS CLIFFE**
**3 CARRINGTON ROAD**
**SPALDING**
**PE11 1LY**

**PROPOSED SINGLE STOREY EXTENSION**

Drawing Title:

**EXISTING PLANS, ELEVATIONS, SITE & LOCATION PLAN**

| Scale: | Date: | Drawn: |
|---|---|---|
| AS STATED @ A1 | NOVEMBER 2017 | TN |

Drawing Number: **17-P65-PL001**

Revision:

Checked by: H.Cooper Date: 23.11.17

**If this drawing is unsigned in the check box then the drawing is an unauthorised issue and should not be used for any purposes**