



type a
front elevations

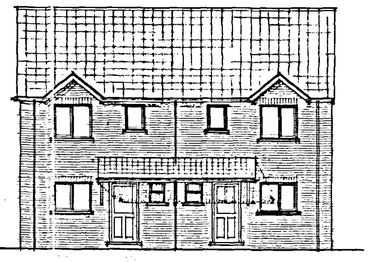


type b




type c

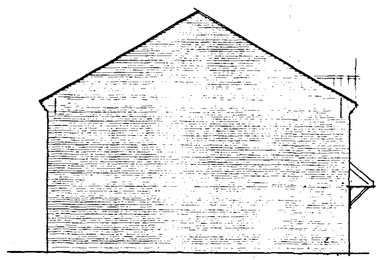


side

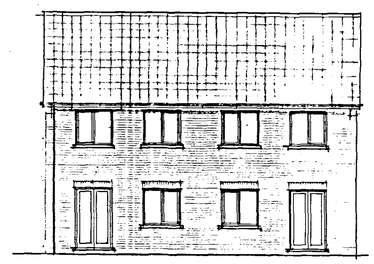

rear

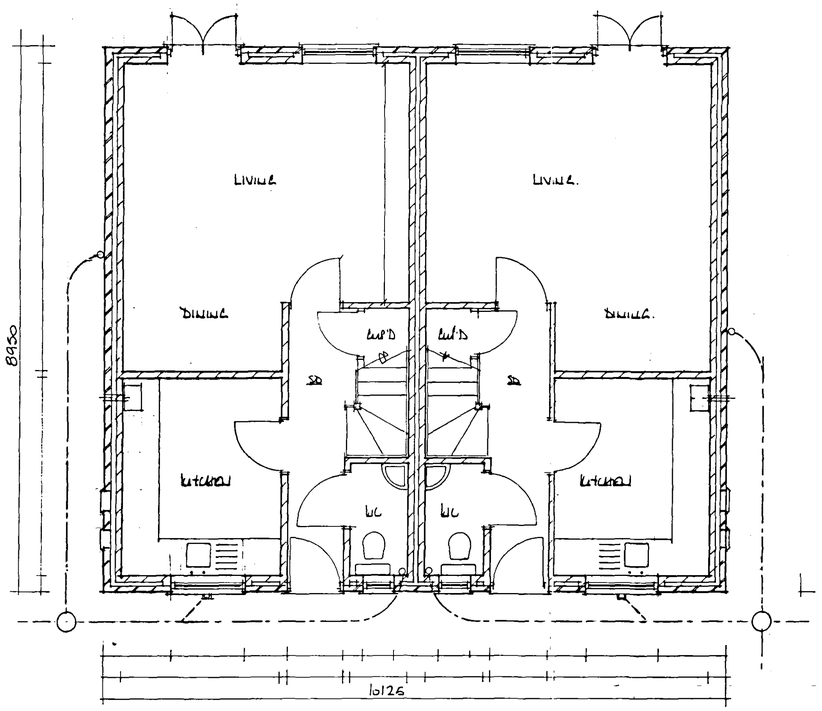

ground floor plan

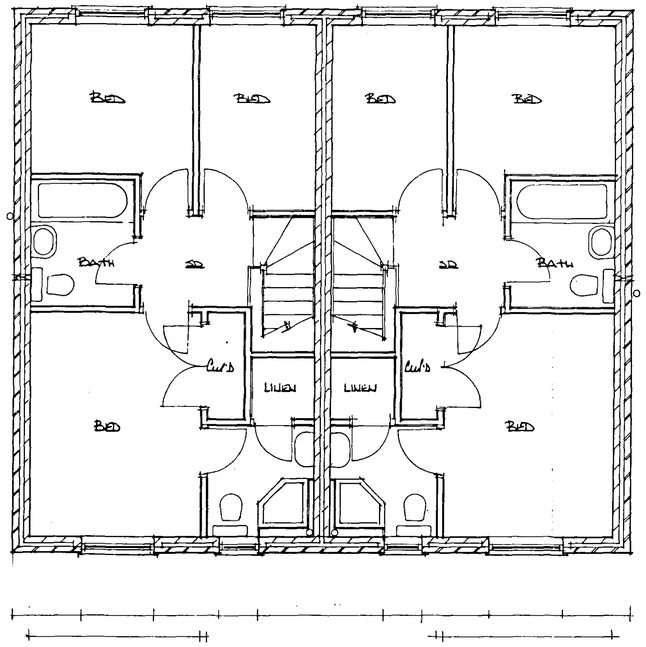

first floor plan

Cley Developments Ltd

"Willow Lodge", Horseshoe Road,
Spalding, Lincs
PE11 3JA

Tel/fax :- 01775 767968
Mobile tel. no :- 07710 815044

Project
PAIR 3 BED SEMI DETACHED HOUSES

Drawing Title
PLANS . ELEVATIONS

SHDC
PLANNING & DEVELOPMENT
16 SEP 2003
Ref. 1136/03

Scale 1:50 . 1:100

Date AUG 03 Drawn AL

Drawing No. pr 10/03

DETERMINED
PLAN