


type a
front elevations




type b




type c

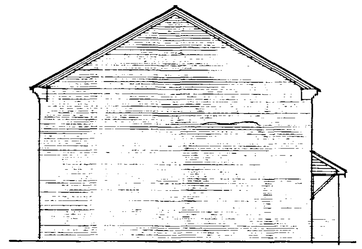


side

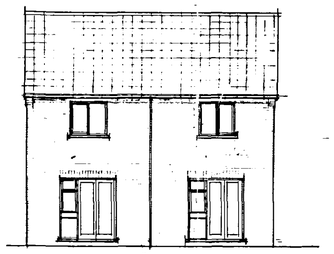


type a&b
rear elevations

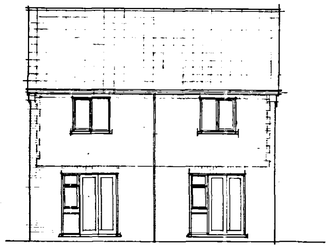

type c

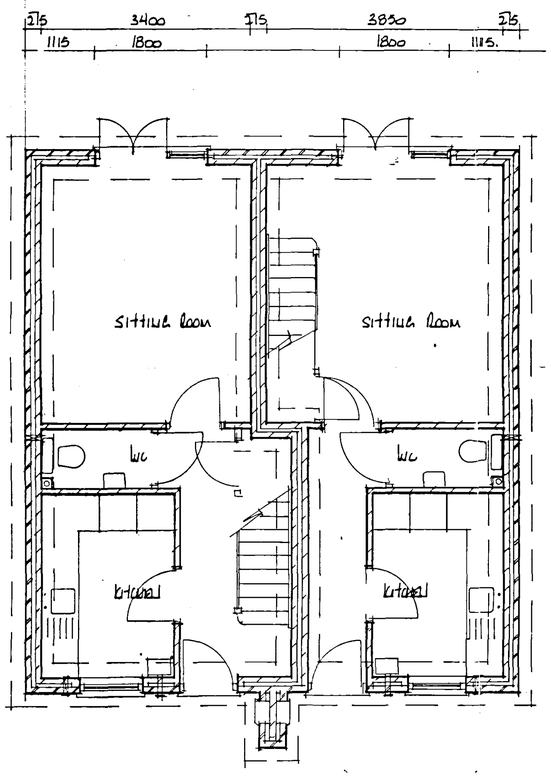

grpund floor plan

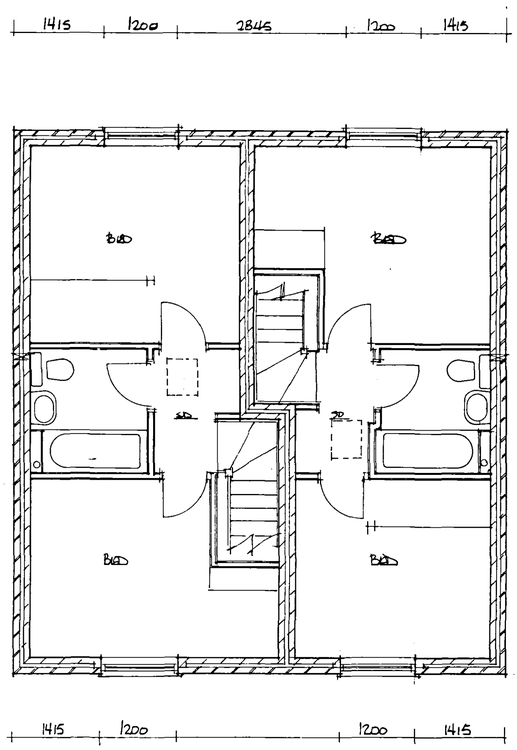

first floor plan

Cley Developments Ltd

"Willow Lodge", Horseshoe Road
Spalding, Lincs
PE11 3JA

Tel/fax - 01775 767968
Mobile tel no -07710 815044

Project
PAIR 2 EXTRA SEMI DETACHED HOUSES.

Drawing Title
PLANS & ELEVATIONS

Scale 1:50 & 1:100

Date AUG 03 Drawn AL

Drawing No. pr 12/03

SHDC
PLANNING & DEVELOPMENT
18 SEP 2003
Ref. 1136/03

DETERMINED
PLAN