



FRONT ELEVATION - from High Street



SIDE ELEVATION

EXISTING ELEVATIONS

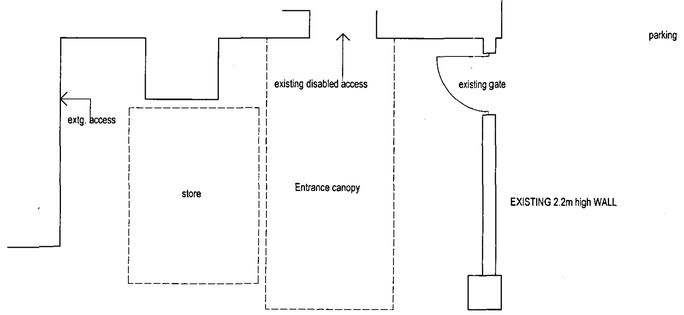


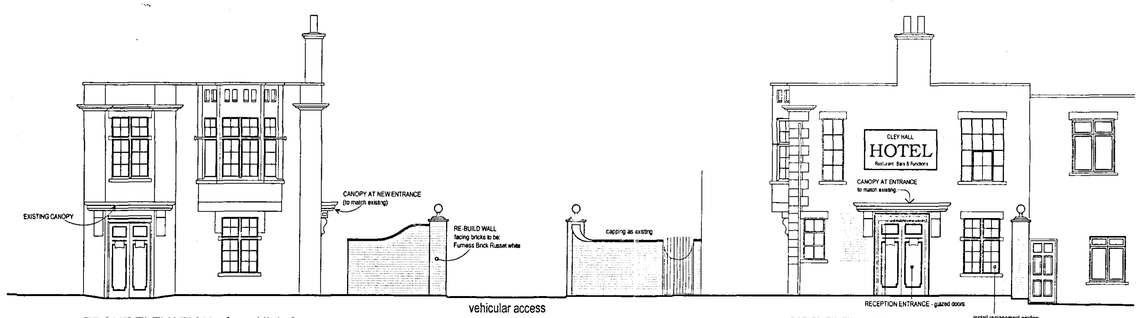


FRONT ELEVATION - from High Street


SIDE ELEVATION

PROPOSED ELEVATIONS

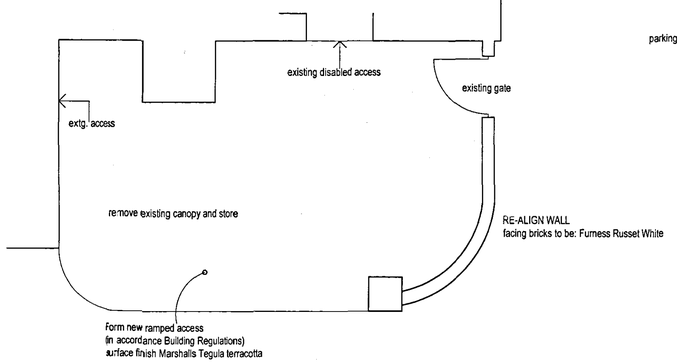

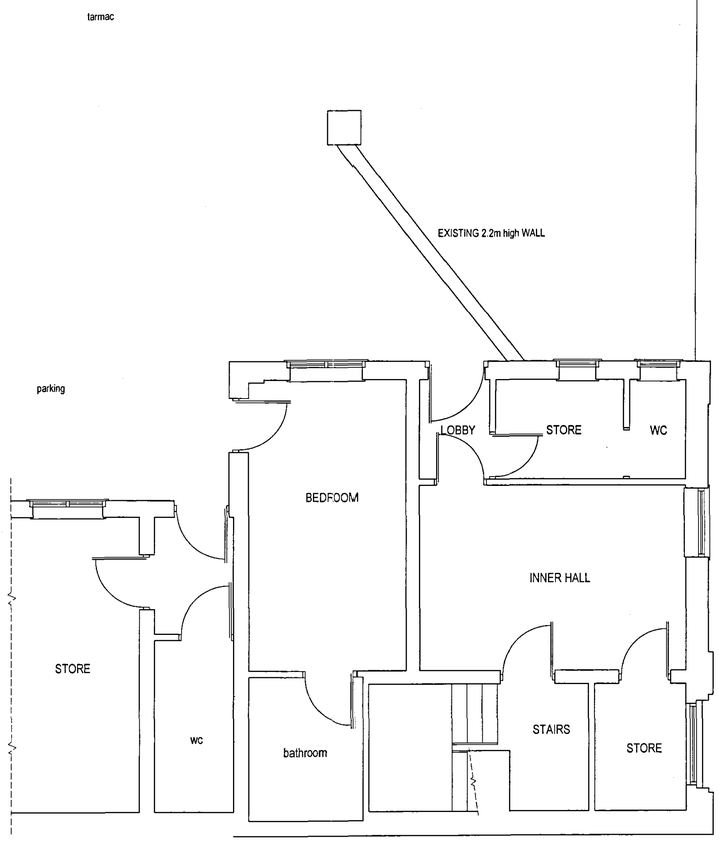

GROUND FLOOR - EXISTING

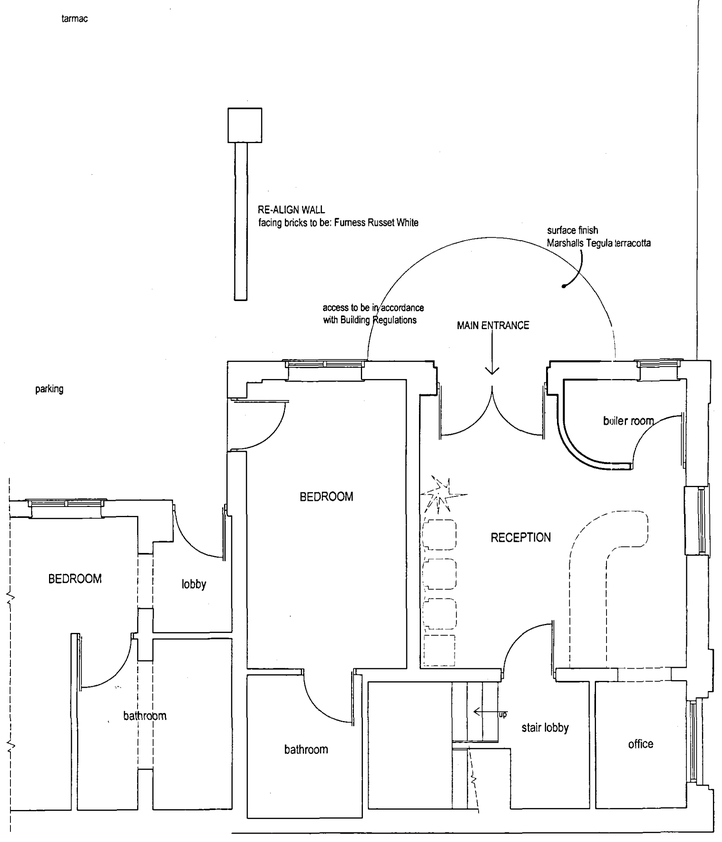

GROUND FLOOR - PROPOSED

APPROVED
18 AUG 2005
1140105

FOR SITE PLAN REFER TO DRAWING No SH2502/04

SOVEREIGN
Fulney Hall,
69 Holbeach Road,
Spalding, Lincolnshire
PE12 6ER
Tel : 01775 716716
Fax : 01775 716715
Website: www.sovereignhomes.co.uk

PROJECT:
ALTERATIONS TO BUILDING TO FORM RECEPTION AREA AND RE-ALIGN WALL AT VEHICULAR ENTRANCE.

DRAWING:
EXISTING & PROPOSED LAYOUTS AND ELEVATIONS

ADDRESS:
CLEY HALL HOTEL - 22 HIGH STREET
SPALDING - LINCS - PE11 1TX

CLIENT:
KINGS COUNTRY HOTELS

DRAWN: MD
DATE: 08/05

SCALE: 1:50, 1:100
DRG. No.: SH2502/03