



SITE PLAN - PROPOSED


1:200 scale

NORTH

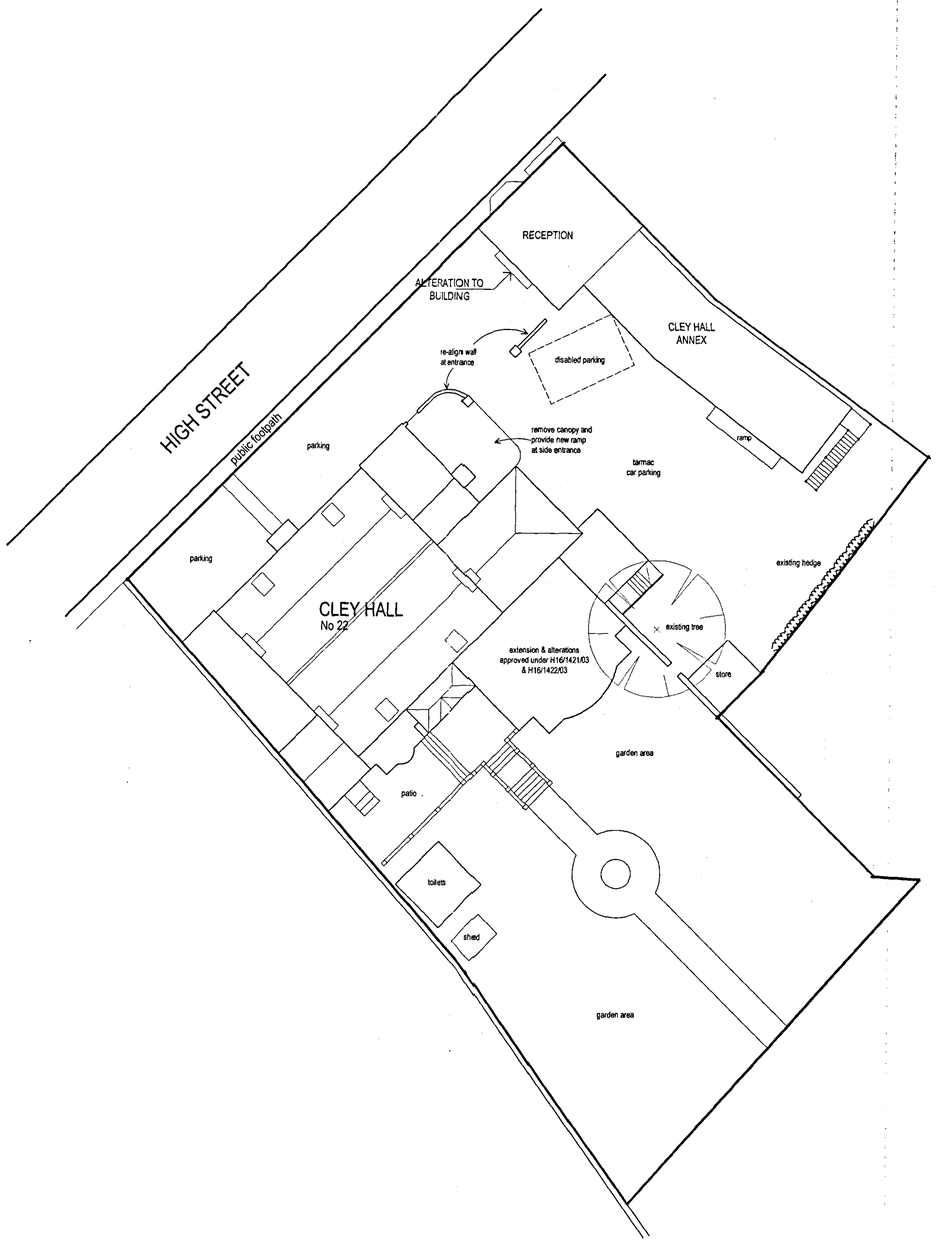


LOCATION PLAN

1:2500 scale

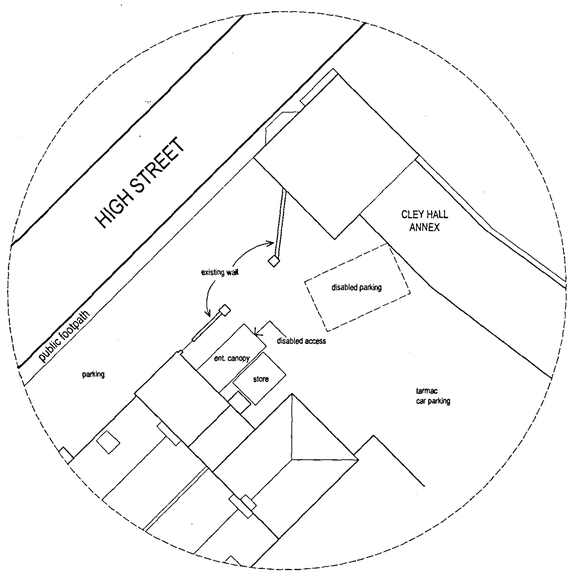


extract from existing site plan

1:200 scale

16 AUG 2005
1140/05

DETERMINED PLAN

FOR LAYOUTS & ELEVATIONS REFER TO DRAWING No SH2502/03

SOVEREIGN
Fulney Hall,
69 Holbeach Road,
Spalding, Lincolnshire
PE12 6ER
Tel : 01775 716716
Fax : 01775 716715
Website: www.sovereignhomes.co.uk

| | |
|---|---|
| PROJECT: | ALTERATIONS TO BUILDING TO FORM RECEPTION AREA AND RE-ALIGN WALL AT VEHICULAR ENTRANCE. |
| DRAWING: | SITE & LOCATION PLAN |
| ADDRESS: | CLEY HALL HOTEL - 22 HIGH STREET SPALDING - LINCS - PE11 1TX |
| CLIENT: | KINGS COUNTRY HOTELS |
| DRAWN: MD | DATE: 08/05 |
| SCALE: 1:200, 1:2500 | DRG. No. SH2502/04 |