
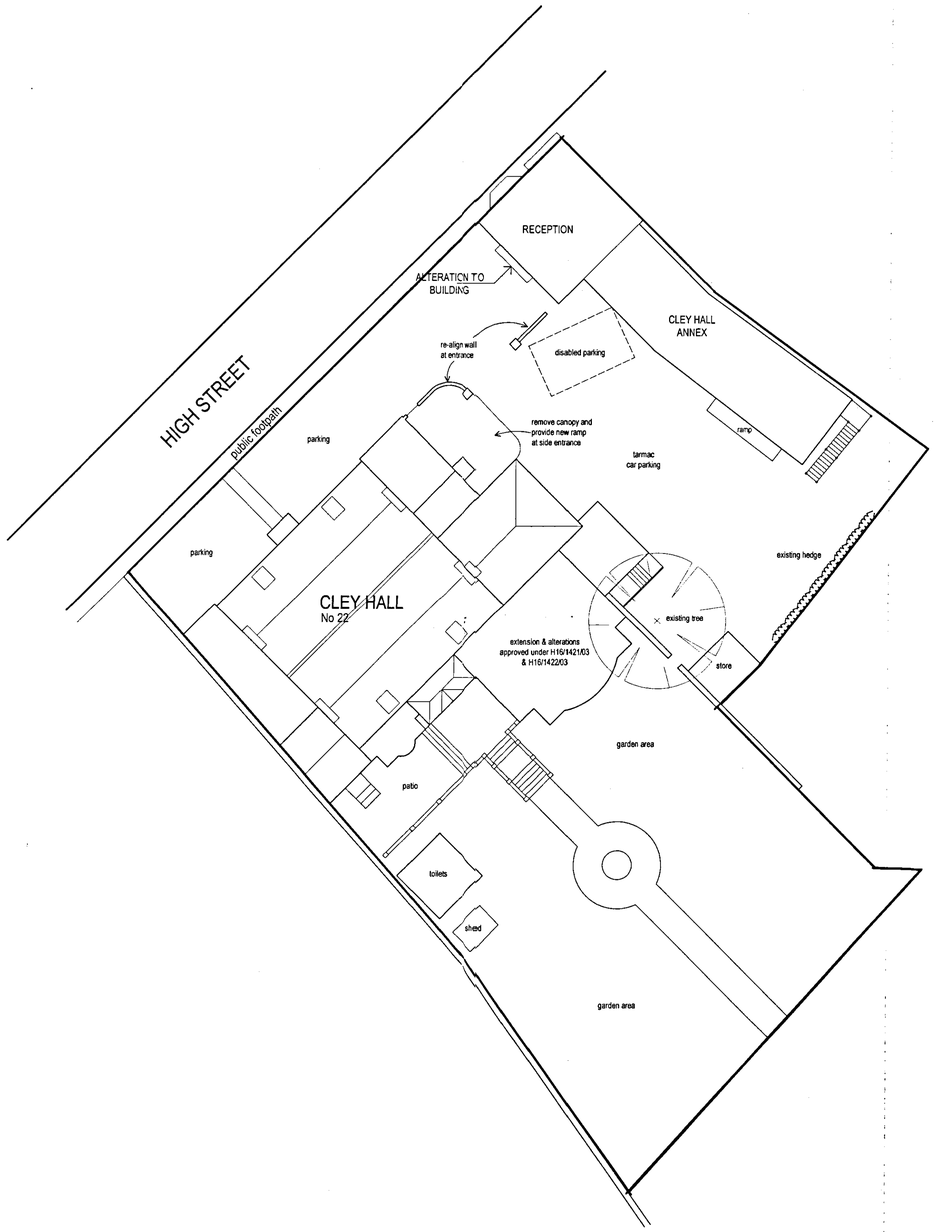


SITE PLAN - PROPOSED


1:200 scale

NORTH

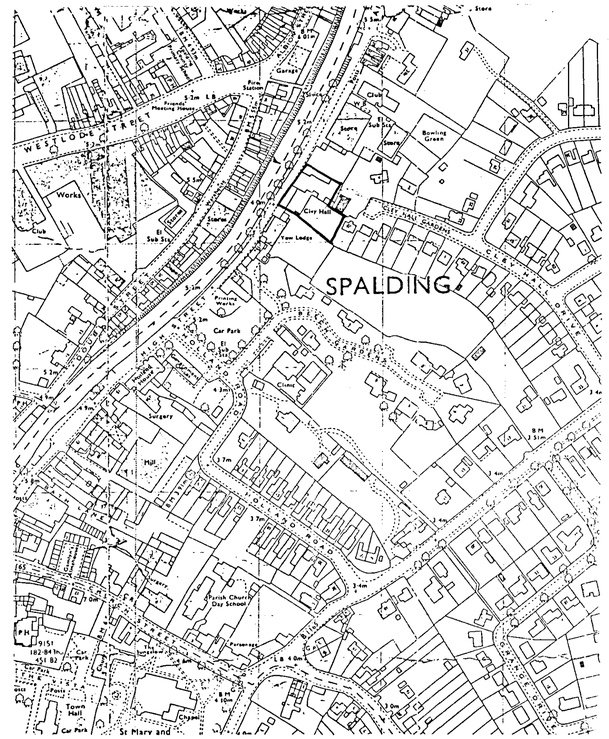

LOCATION PLAN

1:2500 scale

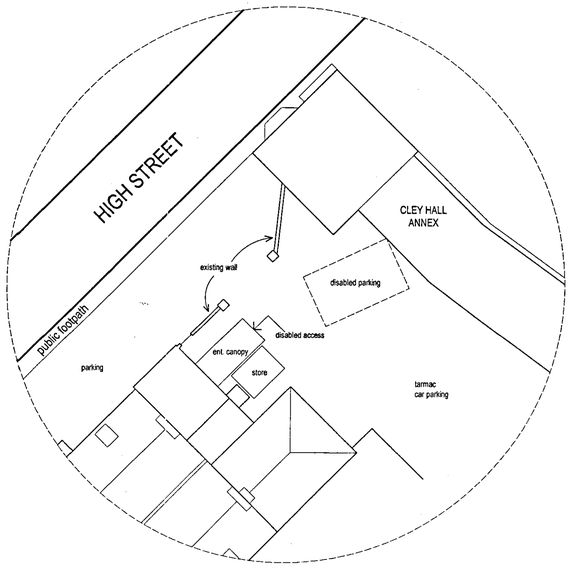

extract from existing site plan

1:200 scale

EXAMINED PLAN
18 AUG 2005
1141/05

FOR LAYOUTS & ELEVATIONS REFER TO DRAWING No SH2502/03

SOVEREIGN
Fulney Hall,
69 Holbeach Road,
Spalding, Lincolnshire
PE12 6ER
Tel : 01775 716716
Fax : 01775 716715
Website: www.sovereignhomes.co.uk

PROJECT: ALTERATIONS TO BUILDING TO FORM RECEPTION AREA AND RE-ALIGN WALL AT VEHICULAR ENTRANCE.	
DRAWING: SITE & LOCATION PLAN	
ADDRESS: CLEY HALL HOTEL - 22 HIGH STREET SPALDING - LINCS - PE11 1TX	
CLIENT: KINGS COUNTRY HOTELS	
DRAWN: MD	DATE: 08/05
SCALE: 1:200, 1:2500	DRG. No.: SH2502/04