

# EXISTING

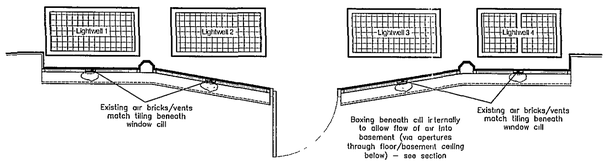



## STREET/SHOPFRONT PLAN

SCALE 1:50

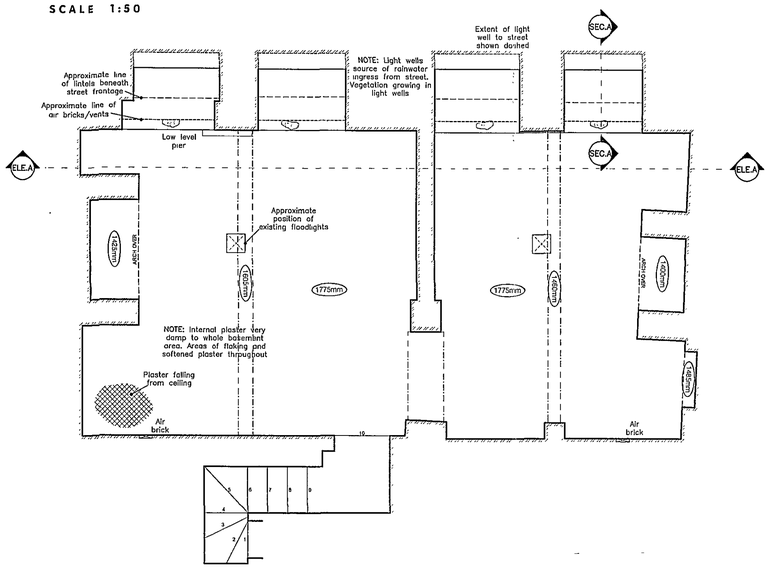


## FLOOR PLAN

SCALE 1:50

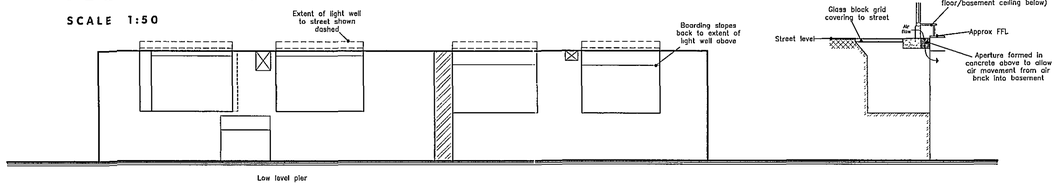



## INTERNAL ELEVATION

SCALE 1:50

## SECTION

SCALE 1:50

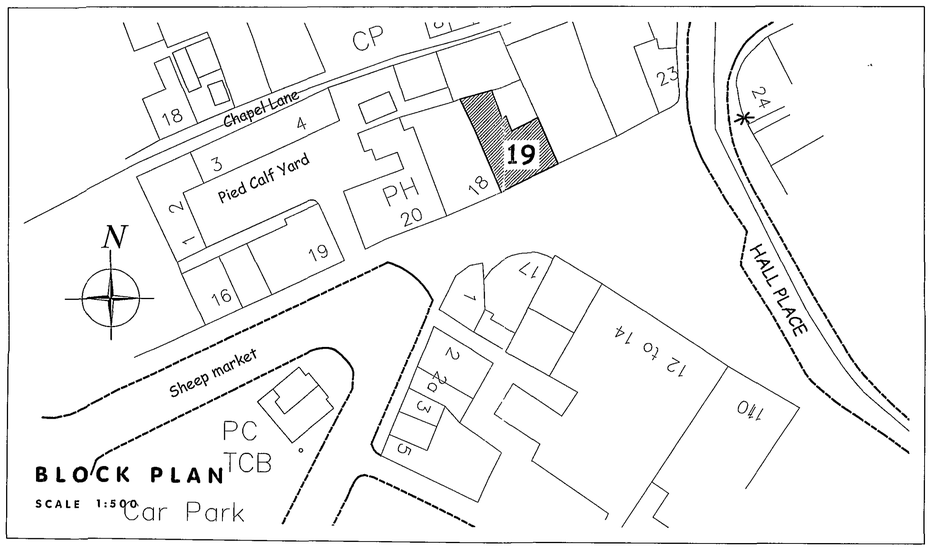



## BLOCK PLAN

SCALE 1:500


A1

# PROPOSED

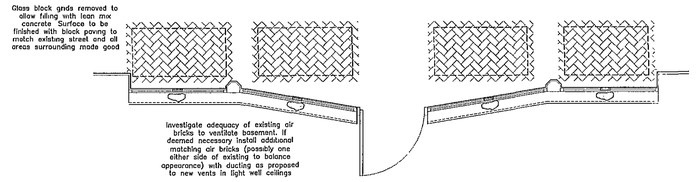



## STREET/SHOPFRONT PLAN

SCALE 1:50

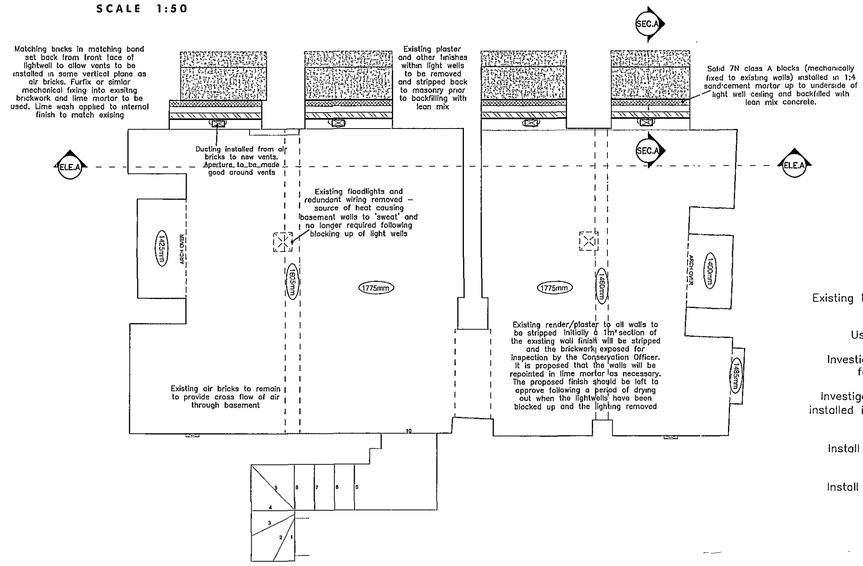


## FLOOR PLAN

SCALE 1:50

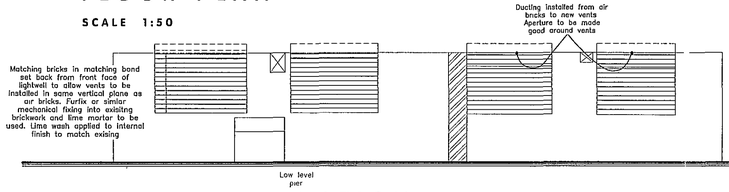



## INTERNAL ELEVATION

SCALE 1:50

## SECTION

SCALE 1:50

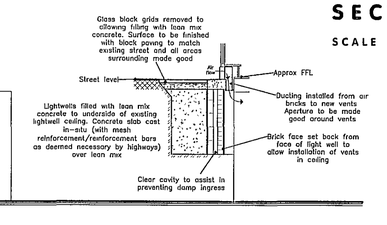


© Design Copyright reserved. Written consent must be obtained before copying or reproducing this drawing. Do not scale this drawing, use figured dimensions only. Contractors are responsible for taking and checking site dimensions. Any discrepancy must be reported to the Architectural Technologist immediately.

LEGEND / NOTES COLUMN :

DETERMINED PLAN

Ventilation Measures:

Existing boxing to be removed below window cill to investigate options for providing adequate ventilation to basement

Use existing air bricks to keep alterations to a minimum

Investigate loading , if any, on lintels where apertures have been formed. If possible cut out steel bars where necessary

Investigate possibility of providing ducting from air bricks to vents installed in ceiling of light well (as shown). Concrete surrounding to be made good

Install insect guards if possible to back face of air bricks/within ducting

Install 2no. mechanical fans (1 either side of central wall) within ducting to draw in additional air

NEIL DOWLMAN Architecture
www.neildowlman-architecture.co.uk
CREATIVE DESIGN FOR YOUR FUTURE
Building Regulations | Listed Buildings | Project Managing | Party Wall Surveyors | Energy Assessors | Conservation Areas | Insurance Claims
Neil Dowlman Architecture Ltd
4-5 Church Street Alford Lincs LN13 9EF
T 01507 463863 F 01507 466006
E alford@neildowlman-architecture.co.uk
Offices also at:
Louth T 01507 601155 | Boston T 01205 357272
Grantham T 01476 574242 | Skegness T 01754 880080

Planning & Development
- 4 NOV 2008
Ref: 1144/08

**Client**
Rodi Property Company

**Project**
Proposed Removal of Light Wells
19 Hall Place
Spalding
Lincolnshire
PE11 1SQ

**Title**
Existing & Proposed Floor Plans,
Internal Elevations & Sections

**Scale**
As Shown

**Date**
Oct. '08'

**Drawn By**
AF

**Checked By**
GR.

**Drawing No.**
B2280 - 01

**Revision**
.