
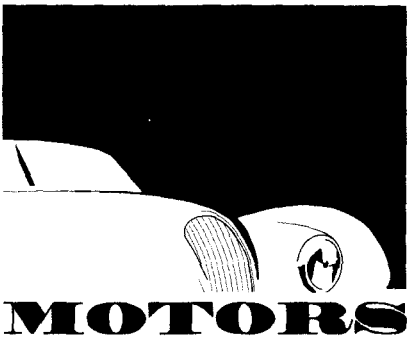


11/6/96

Sign 'B'

F: K & S MASTER Logo V1

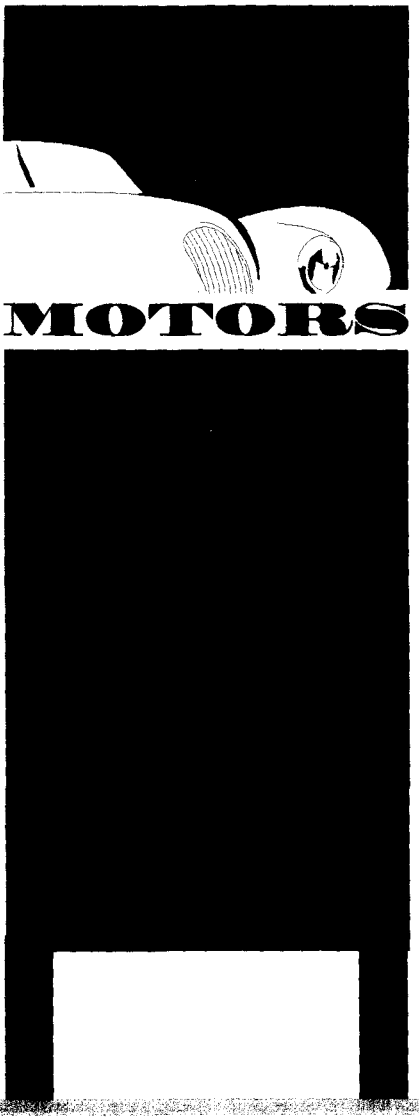


1146/96

Sign 'A'


VERTICAL VISUAL DISPLAY




NORTH ELEVATION

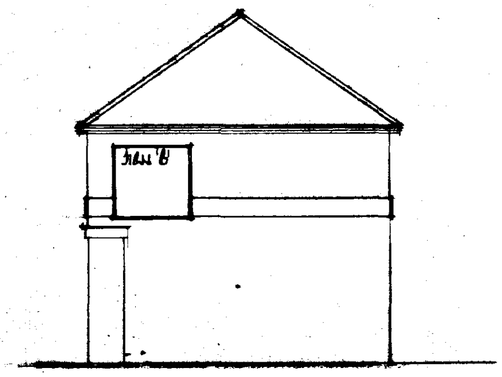

WEST ELEVATION

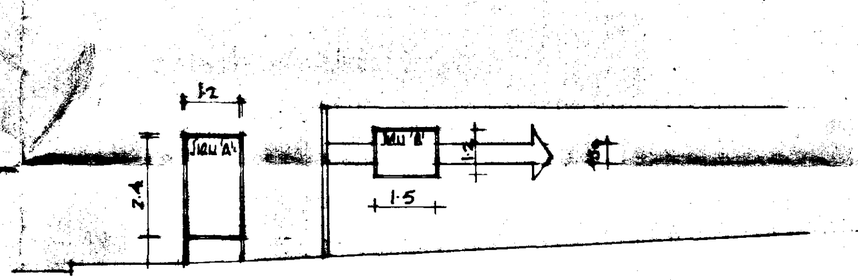

WEST ELEVATION OF EASTERN BOUNDARY WALL

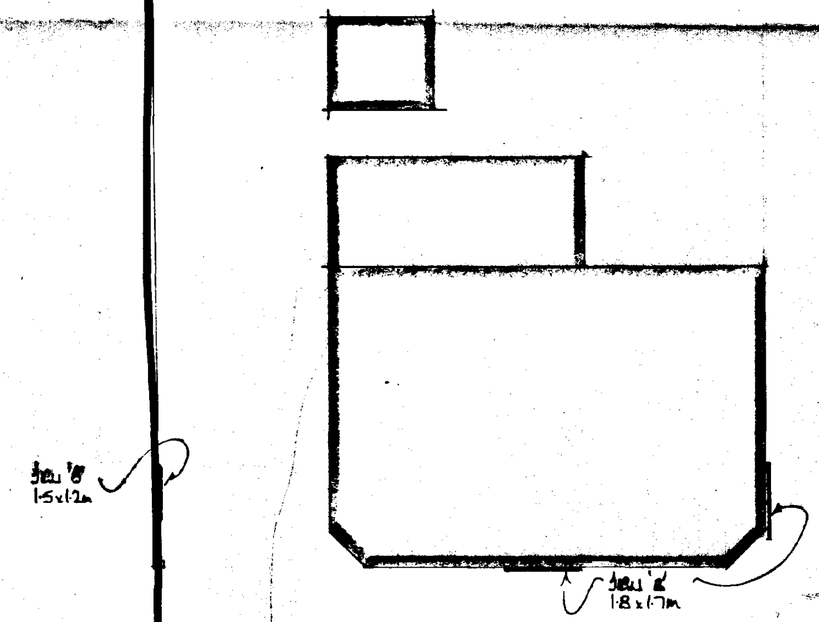

Laylandii hedge

SIGN A. – Site elevation for sign and enclosed details for fixings.

Roadside

WINSOVER ROAD.

SOUTH HOLLAND DC
HOUSING & PLANNING
12 DEC 1996
Ref: 1146/96.

A		
	Date	Revisions

© copyright

East
Midlands
Design
Associates

"Willow Lodge",
Horseshoe Road,
Spalding,
Lincs. PE11 3JA
Tel: Spalding (0775) 767966

Client
K. S. Motors

Drawing Title
PROPOSED SIGNS AT
165 WINSOVER ROAD
SPALDING

Scale 1:100

Date Nov. 96 | Drawn by AL.

Drg. No. | Rev