
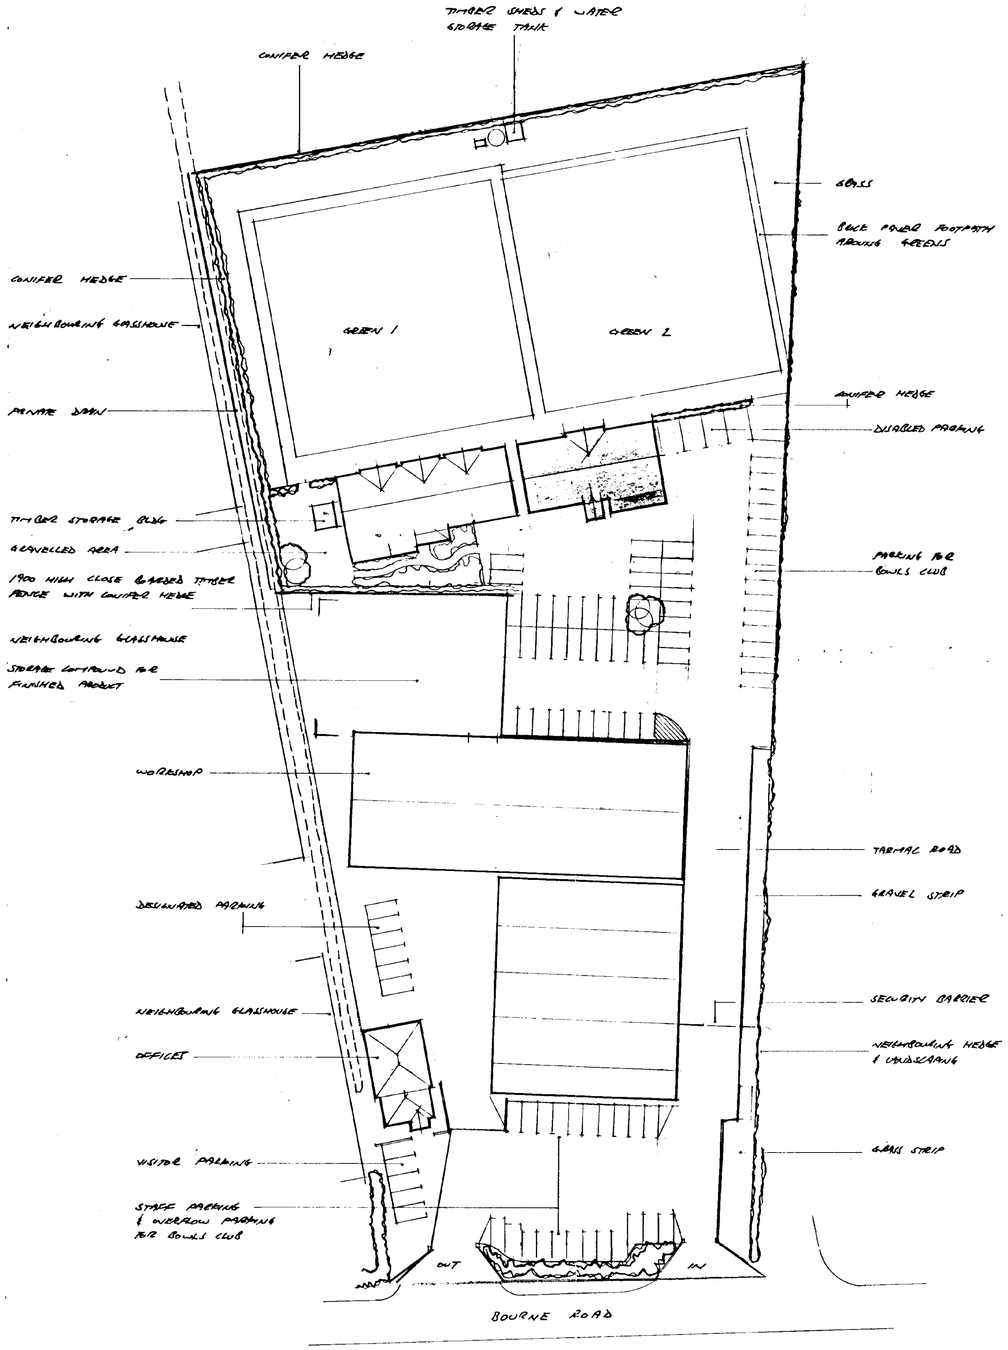


SITE PLAN scale 1-500

NORTH

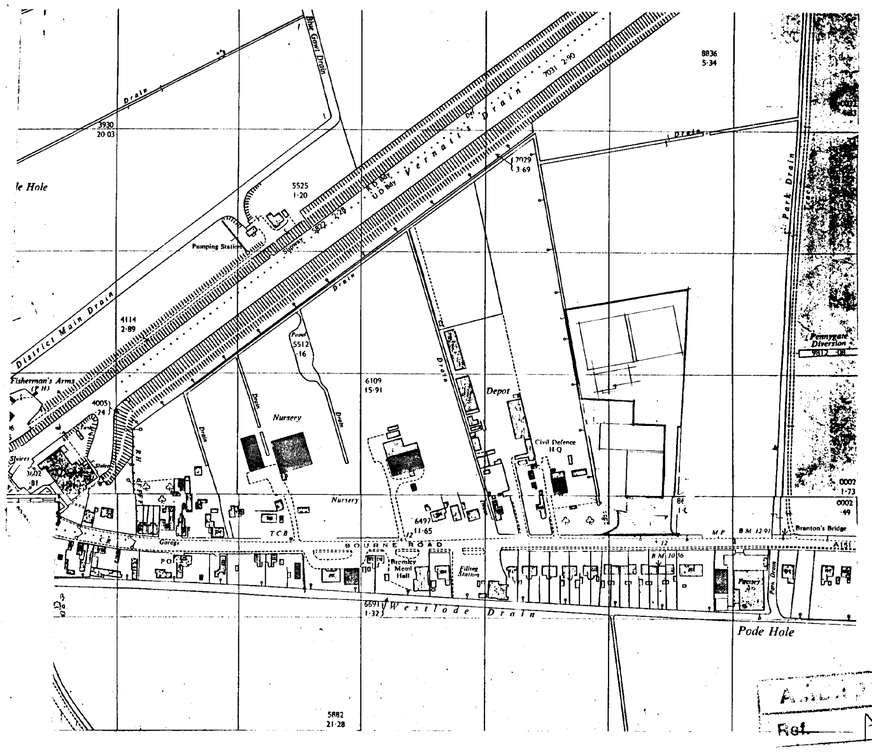

LOCATION PLAN scale 1:2500

APPROVED PLAN
Ref. A1

SOUTH HOLLAND DC
HOUSING & PLANNING
14 APR 1998
1148/97

CONTRACTOR TO CHECK ALL DIMENSIONS ON SITE BEFORE WORK COMMENCES.

revision	date	init.	revision details
A	4.2.98	AJ	CLIENTS ALTS
B	9.2.98	AJ	ALT CLIENTS & CAR PARK
C	14.4.98	AJ	LOCATION PLAN ADDED & BOUNDARY CHANGE

PODDINGTONS
Architectural Design Consultants
44 Double Street, Spalding, Lincs. PE11 2AB
Tel: 0775 761856 & 768296. Fax: 0775 710218

project
BRANTON BRIDGE BOWLS & SOCIAL CLUB.
BOURNE ROAD, PODE HOLE, SPALDING.
PROPOSED EXTENSION TO FORM RESTAURANT, MEMBERS LOUNGE, TOILETS & CHANGING FACILITIES

drawing
SITE & LOCATION PLAN

scale	drawing no
AS SHOWN	2805-3
date: OCT 97	A B C; drawn; checked


MATERIALS

ROOF - FLAT CONCRETE INTERLOCKING TILES TO MATCH EXISTING


GUTTER - BROWN PVC DEEPFLOW GUTTER ON BROWN STAINED TIMBER FASCIA TO MATCH EXISTING

BRICKS - RED FACE BRICK WITH BUFF QUOINS TO VERGE, EAVES & SOLDIER COURSES ALL TO MATCH EXISTING


JOINERY - WHITE PVC.

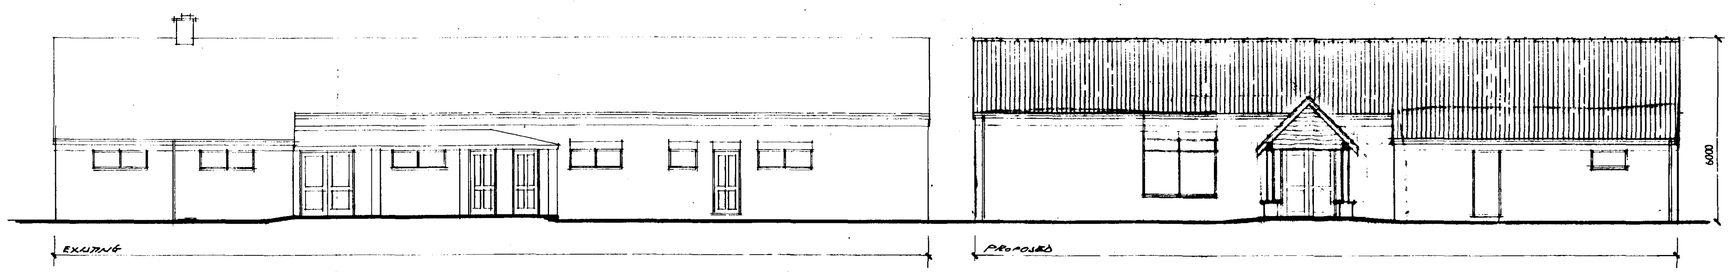


SOUTH

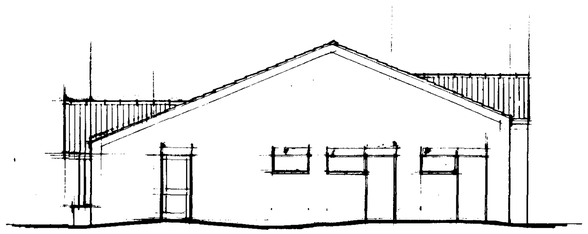

EAST

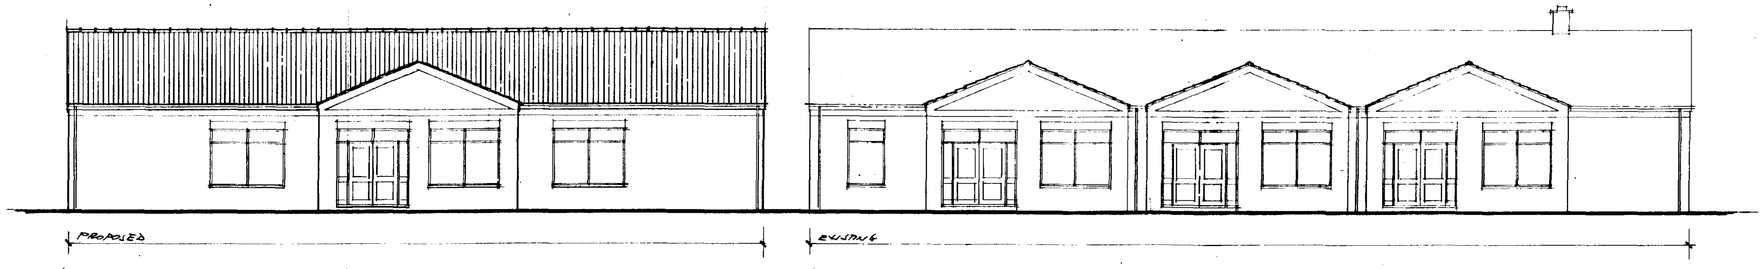

NORTH

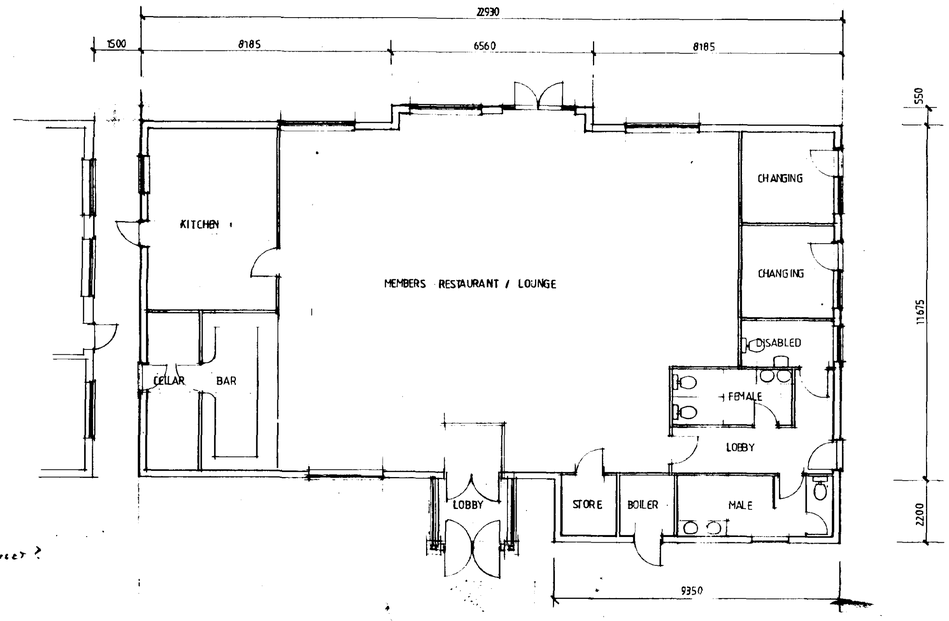

TO A&D
STEPS DIRECT ?

GROUND FLOOR

AMENDED PLAN
Ref. A1

SOUTH HOLLAND DC
HOUSING & PLANNING
14 APR 1998
Ref: 1148/97

CONTRACTOR TO CHECK ALL DIMENSIONS ON SITE BEFORE WORK COMMENCES.

revision	date	init.	revision details
A	14.4.98	JD	FRONT PORCH REAR EXTENSION WIDEN KITCHEN, ENLARGE CELLAR

PODDINGTONS


Architectural Design Consultants

44 Double Street, Spalding, Lincs. PE11 2AB
Tel: 01775 761856 & 768296. Fax: 01775 710218

project
BRANTONS BRIDGE BOWLS & SOCIAL CLUB.
BOURNE ROAD, PODE HOLE, SPALDING.
PROPOSED EXTENSION TO FORM RESTAURANT & MEMBERS LOUNGE, TOILETS & CHANGING AREA.


drawing
FLOOR PLANS & ELEVATIONS

scale	drawing no.
1:100	2905-5
date: FEB 98	A
	drawn
	checked

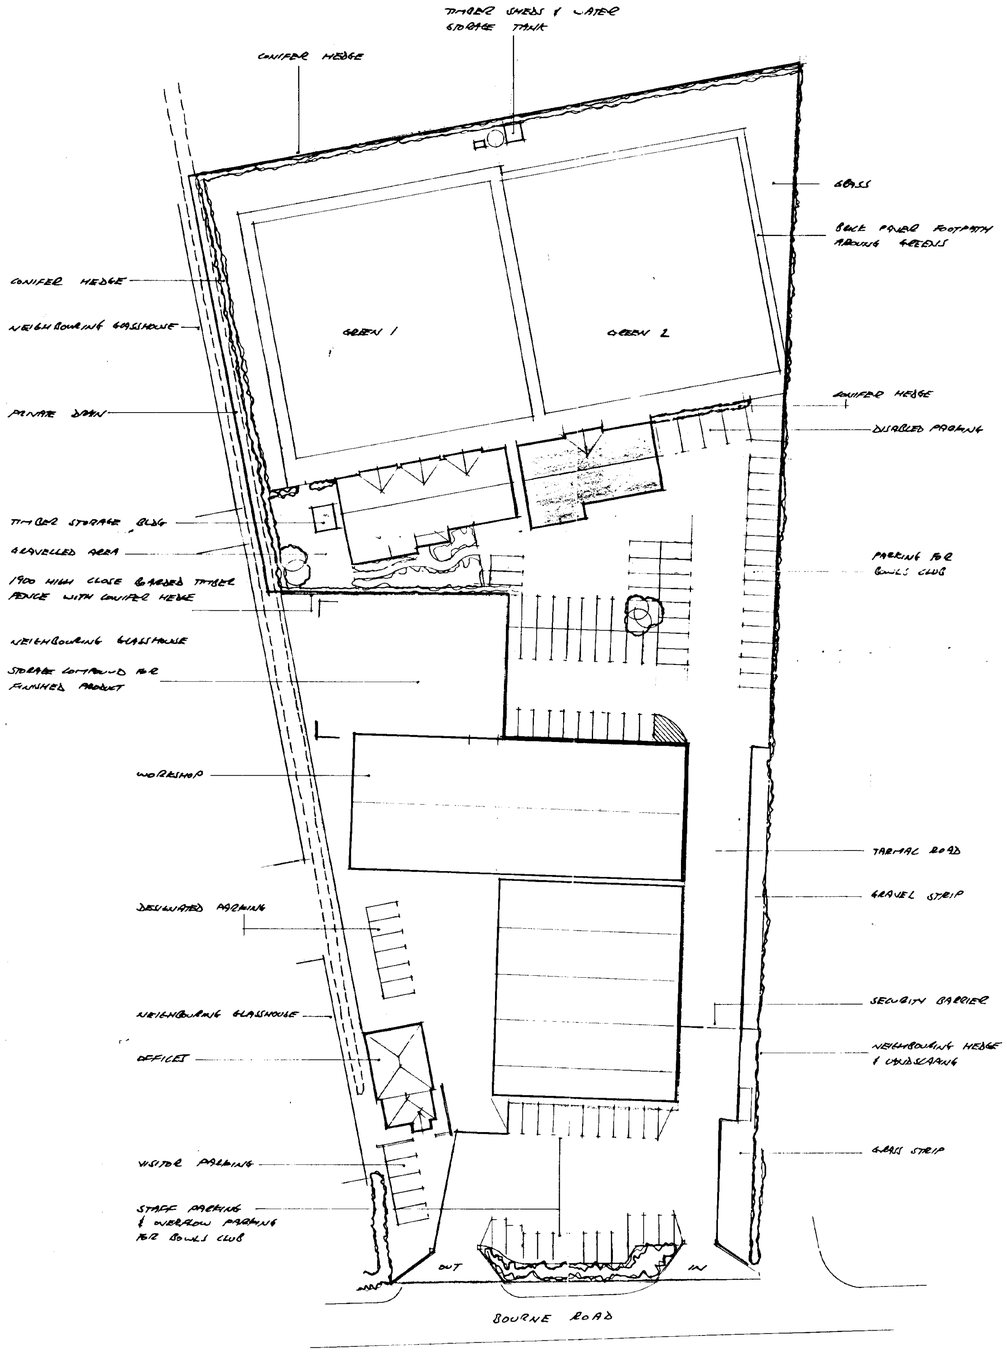

SITE PLAN scale 1-500

NORTH

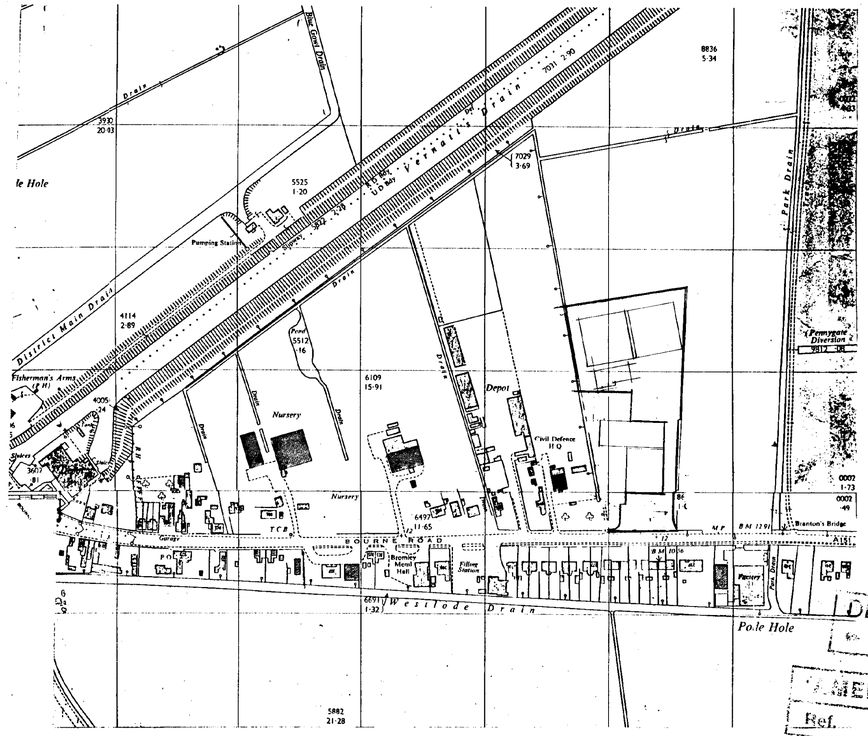

LOCATION PLAN scale 1-2500

DETERMINED PLAN

AMENDED PLAN
Ref.

SOUTH HOLLAND DC
HOUSING & PLANNING
12 FEB 1998
Ref. 1148/97

CONTRACTOR TO CHECK ALL DIMENSIONS ON SITE BEFORE WORK COMMENCES.

revision	date	init.	revision details
A	2.10.97	A	CLUB'S ACTIVITIES
B	3.2.98	AJ	REV. CLADDING & CAR PARK LAYOUT

PODDINGTONS
Architectural Design Consultants
44 Double Street, Spalding, Lincs. PE11 2AB
Tel: 0775 761856 & 768296. Fax: 0775 710218

project
BRANTON BRIDGE BOWLS & SOCIAL CLUB.
BOURNE ROAD, PODE HOLE, SPALDING.
PROPOSED EXTENSION TO FORM DISABLED BOWLING AREA, MEMBERS LOUNGE, TOILETS & CHANGING FACILITIES

drawn
SITE & LOCATION PLAN

scale	drawing no.
AS SHOWN	2805-3
date: OCT 97	A B drawn AJ checked


MATERIALS

ROOF - FLAT CONCRETE INTERLOCKING TILES TO MATCH EXISTING


GUTTER - BROWN PVC DEEPFLOW GUTTER ON BROWN STAINED TIMBER FASCIA TO MATCH EXISTING

BRICKS - RED FACE BRICK WITH BUFF BRICKS TO VERGE, EAVES & SOLDIER COURSES ALL TO MATCH EXISTING


JOINERY. - WHITE PVC.

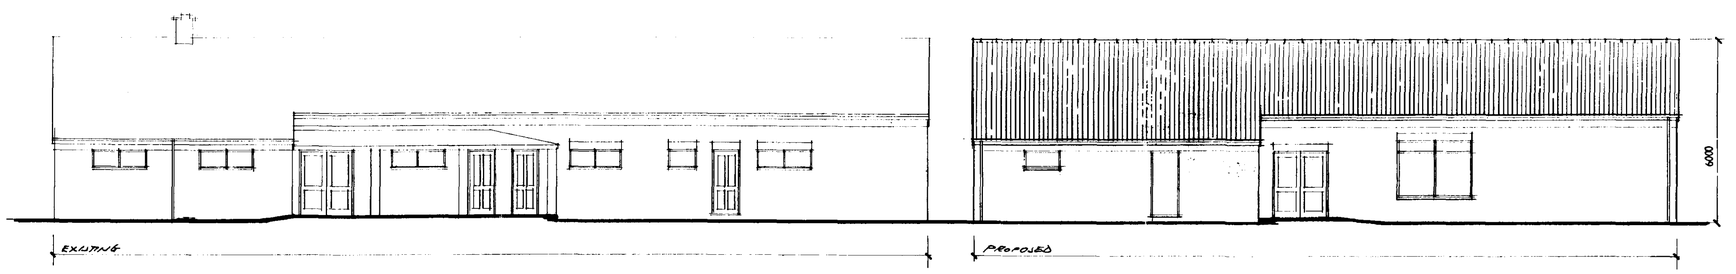


SOUTH

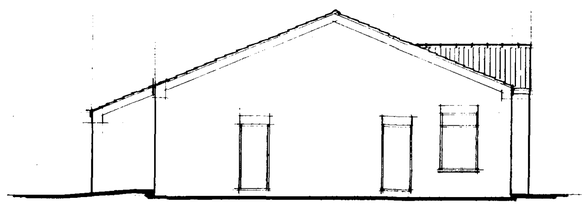

EAST

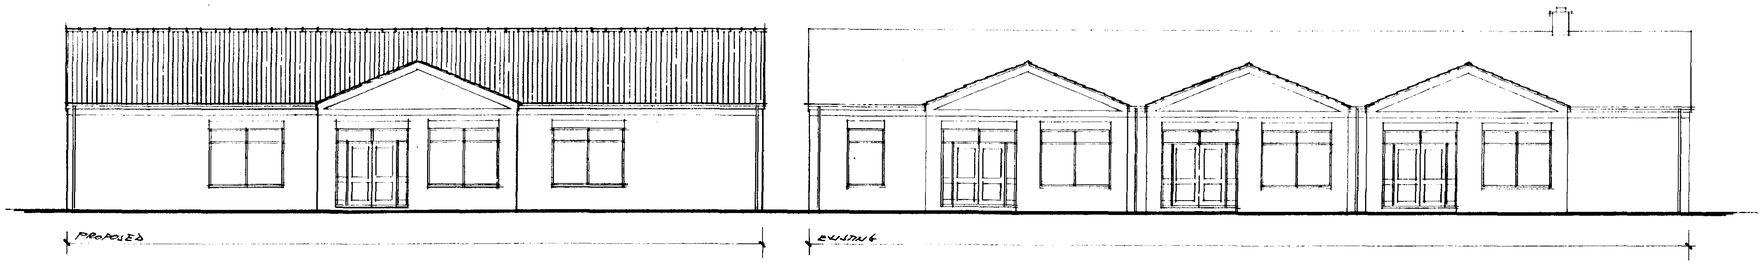

NORTH

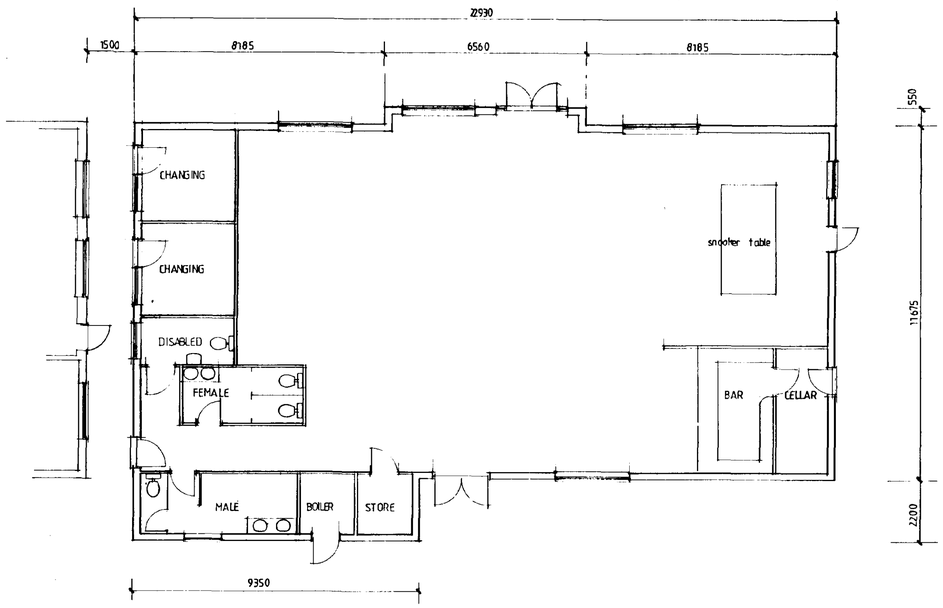

GROUND FLOOR

DETERMINED PLAN
AMENDED PLAN
Ref.

SOUTH HOLLAND DC
HOUSING & PLANNING
12 FEB 1998
Ref: 1148/97

CONTRACTOR TO CHECK ALL DIMENSIONS ON SITE BEFORE WORK COMMENCES.

revision	date	init.	revision details

PODDINGTONS

Architectural Design Consultants

44 Double Street, Spalding, Lincs. PE11 2AB
Tel: 01775 761856 & 768296. Fax: 01775 710218

project
BRANTONS BRIDGE BOWLS & SOCIAL CLUB.
BOURNE ROAD, PODE HOLE, SPALDING.
PROPOSED EXTENSION TO FORM
DISABLED BOWLING AREA, MEMBERS LOUNGE
TOILETS & CHANGING AREA.

drawing
FLOOR PLANS & ELEVATIONS

scale	drawing no
1-100	2805-5
date	drawn
Feb 98	checked