
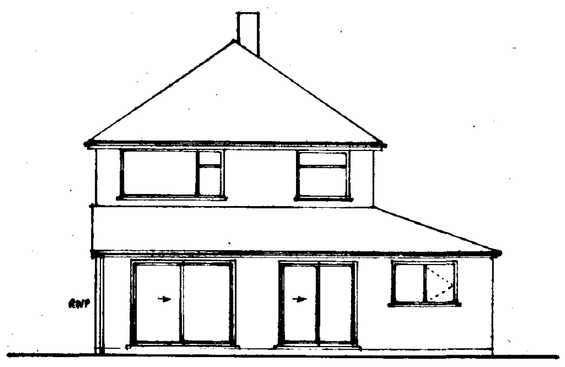


East

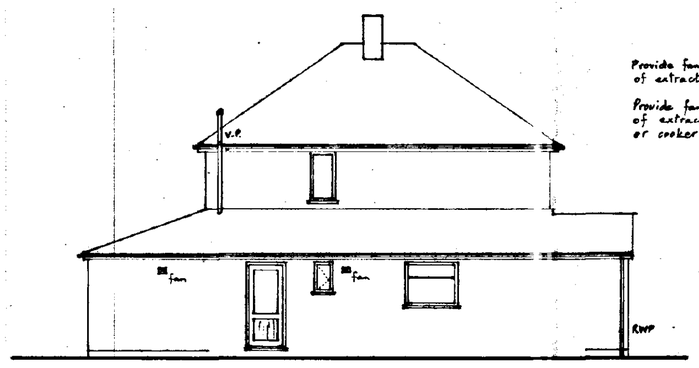


North

Provide fan to Cloakroom capable of extracting 15 litres/second

Provide fan to Kitchen capable of extracting 60 litres/second or cooker hood of 30 litres/sec.




West

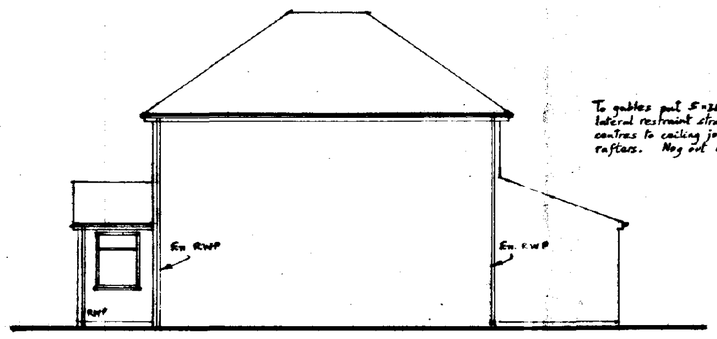


South


To gables put 5×30mm galv. m.s. lateral restraint straps at max 2m centres to ceiling joists and rafters. Nog out under.

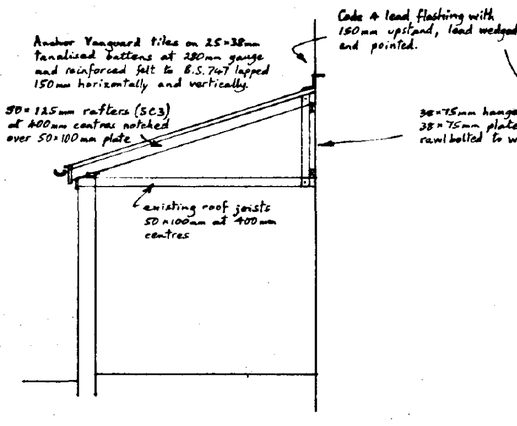


Section A-A

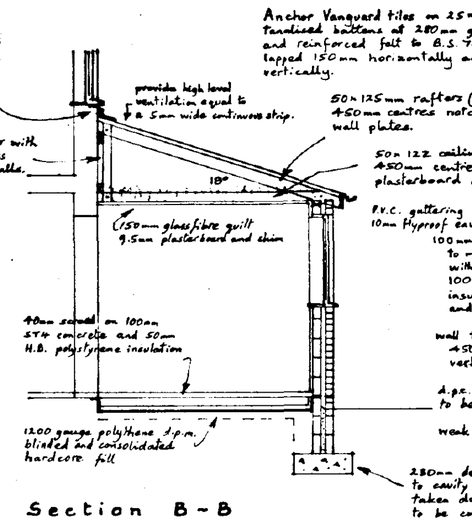


Section B-B

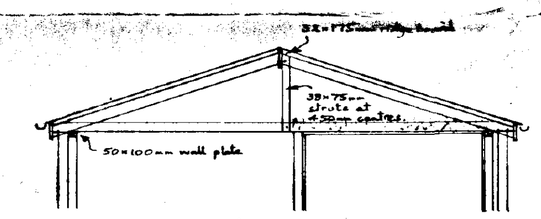


Section C-C

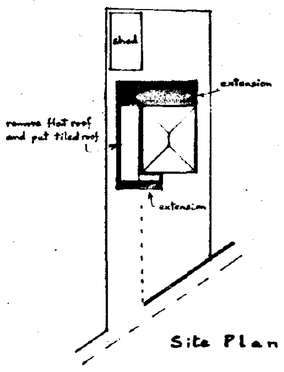


Site Plan

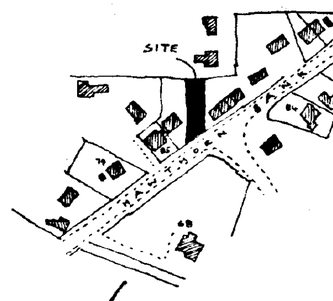

Location

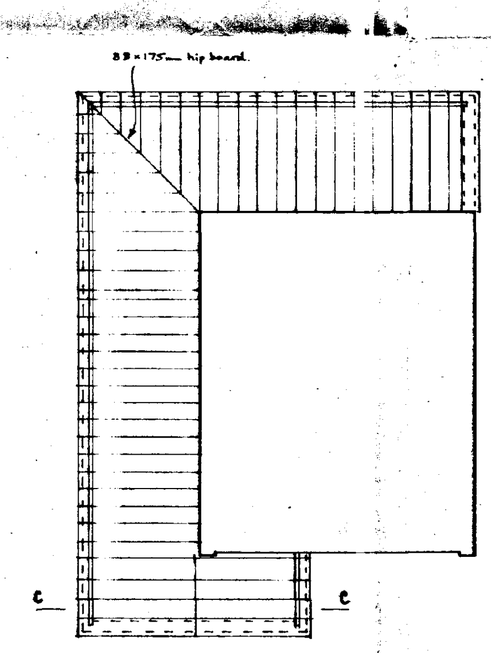

Roof.

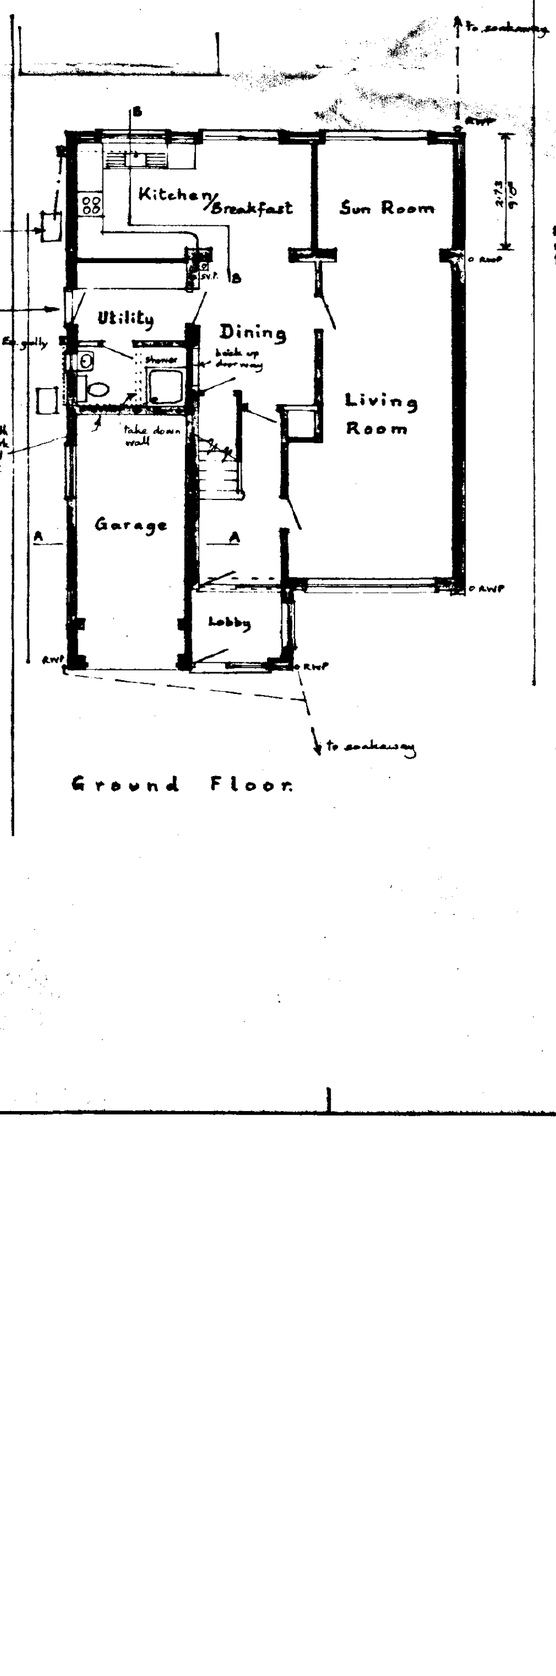

Ground Floor

bond new and existing walls with Furfix profiles to makers instructions.

Mr. and Mrs. T. Wilson
87A, Hawthorn Bank, SPA

Alterations and Extension.

Written dimensions to be used in preference to scaled and all measurements to be verified by checking on site.	Scale
Local Authority Ref. Planning	Drawing No. 951121
Building Regulations	Date Nov. 1995