

DO NOT SCALE FROM THIS DRAWING

This drawing is copyright and may not be altered, traced, copied, photographed or used for any other purpose other than that for which it is issued without consent of Mark Dennis – Architectural Services. The General Contractor is to check all dimensions on site and report any discrepancies to the Architect.

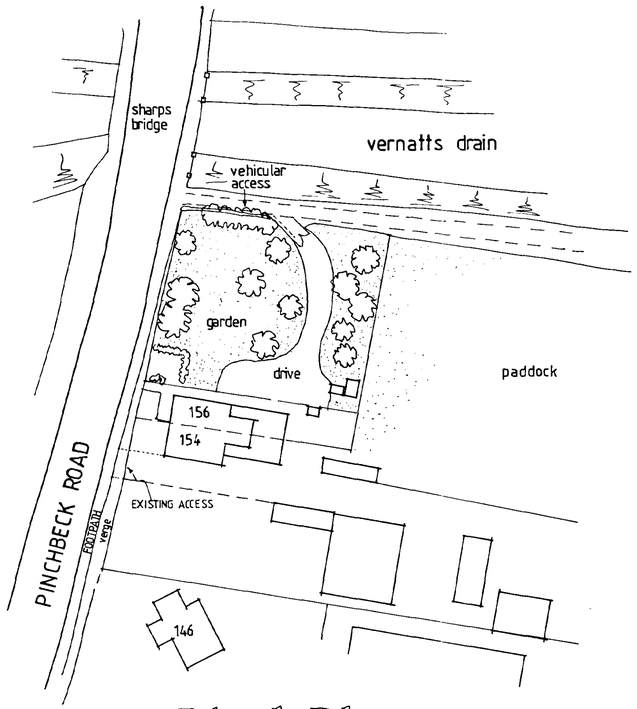


Block Plan EXISTING

1:500

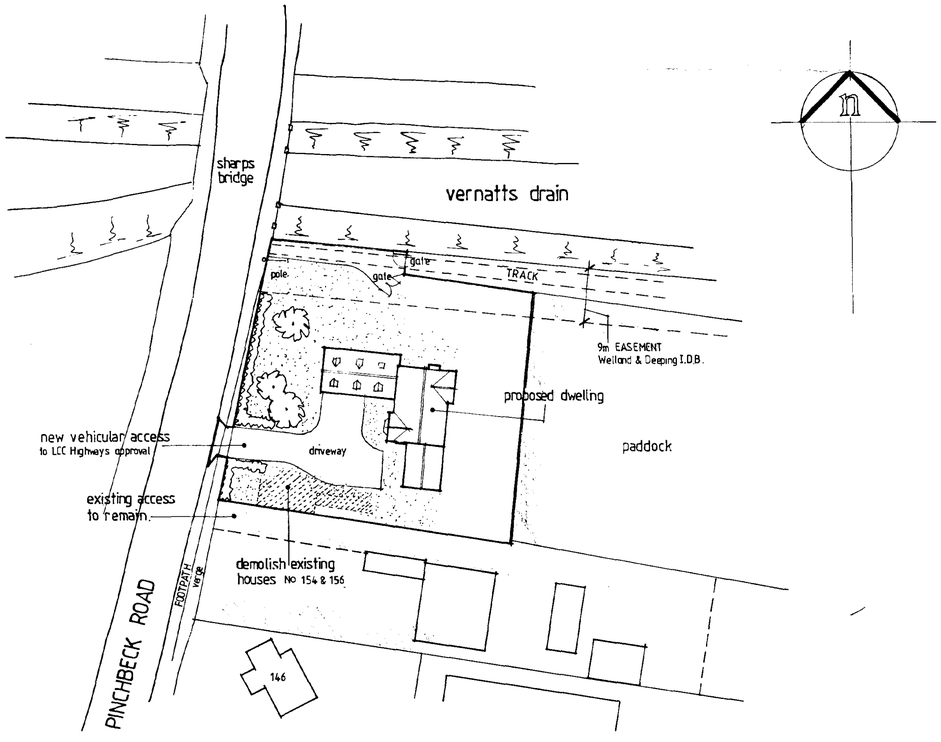

Block Plan PROPOSED

1:500

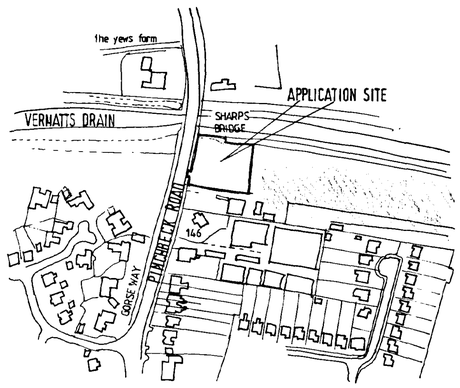

Location Plan

1:2500

DETERMINED PLAN

Planning & Development
22 OCT 2002
Ref 1154/02

MARK DENNIS
architectural services

32 PRIMROSE CRESCENT – PINCHBECK
SPALDING – LINCOLNSHIRE – PE11 3RT
TEL: 01775 680183 FAX: 01775 680183

PROJECT TITLE

PROPOSED DETACHED DWELLING AT R/O
154 & 156 PINCHBECK ROAD,
SPALDING, LINCOLNSHIRE.

FOR: MR & MRS TURNER

SITE AND LOCATION PLAN.


REV	DESCRIPTION	DATE	BY

SCALE 1:500, 1:2500 | DRAWN MD


DATE OCT 02 | DRAWING No. 02.020/01

DO NOT SCALE FROM THIS DRAWING

This drawing is copyright and may not be altered, traced, copied, photographed or used for any other purpose other than that for which it is issued without consent of Mark Dennis – Architectural Services. The General Contractor is to check all dimensions on site and report any discrepancies to the Architect.

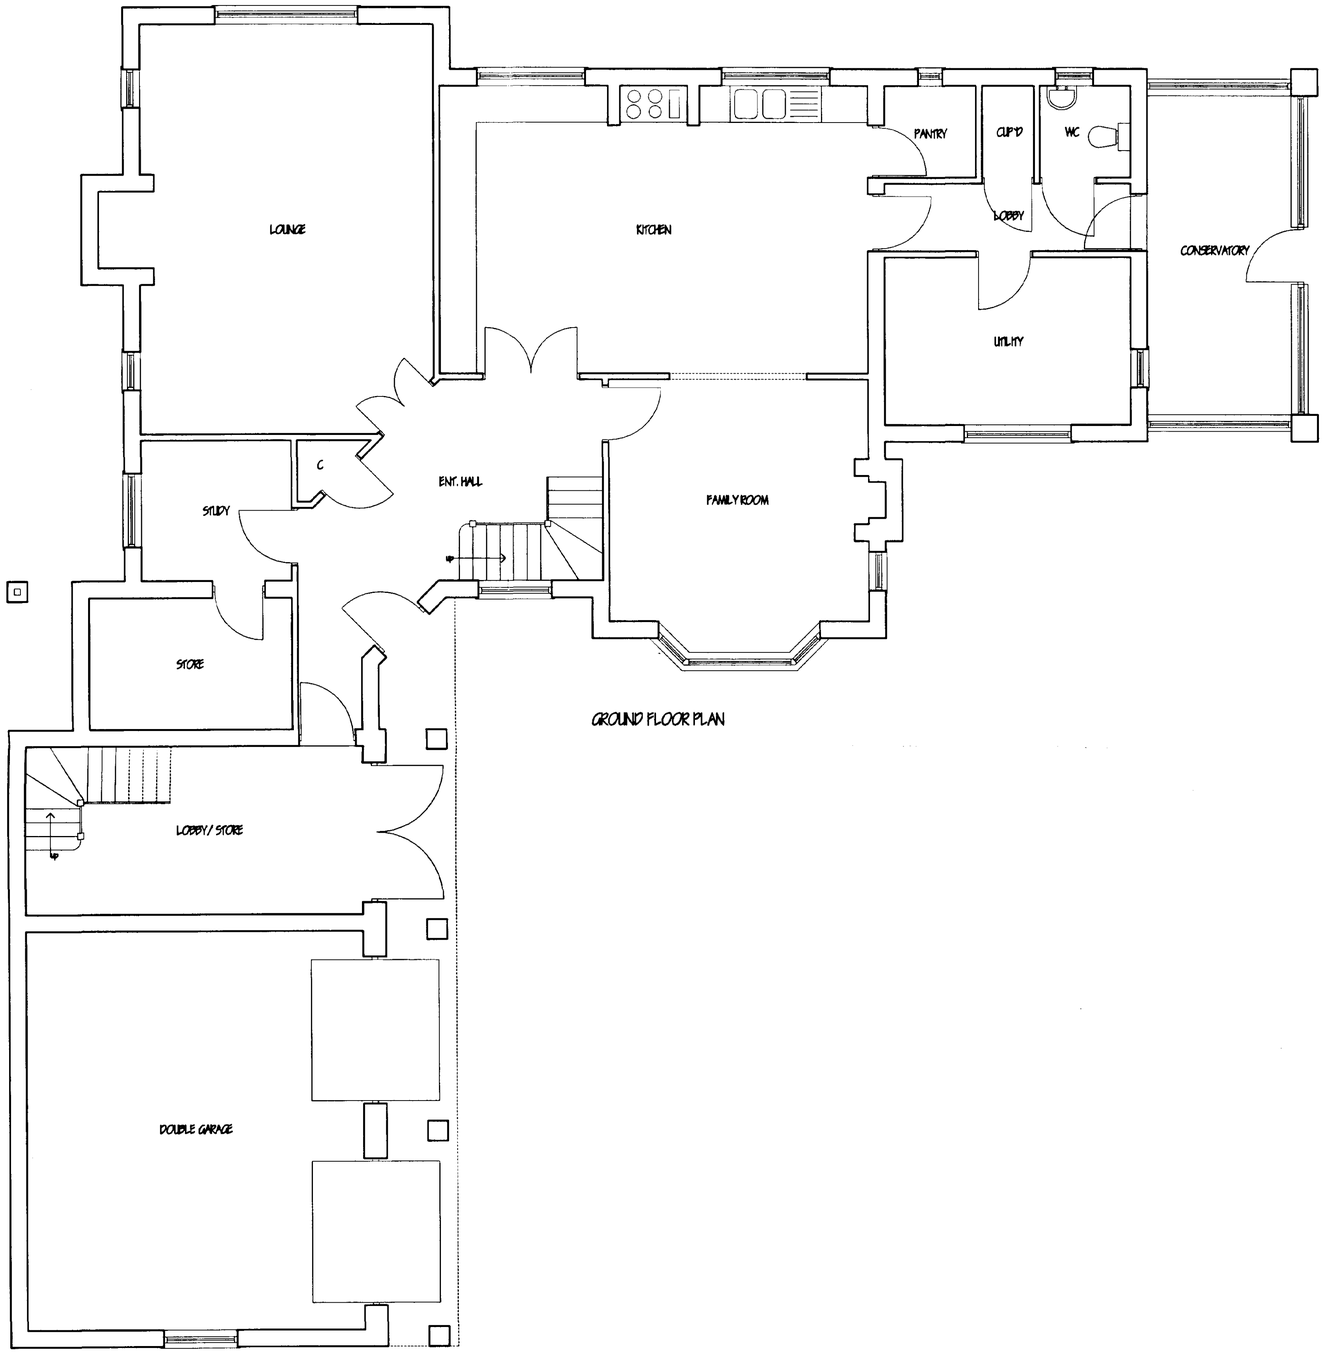

GROUND FLOOR PLAN

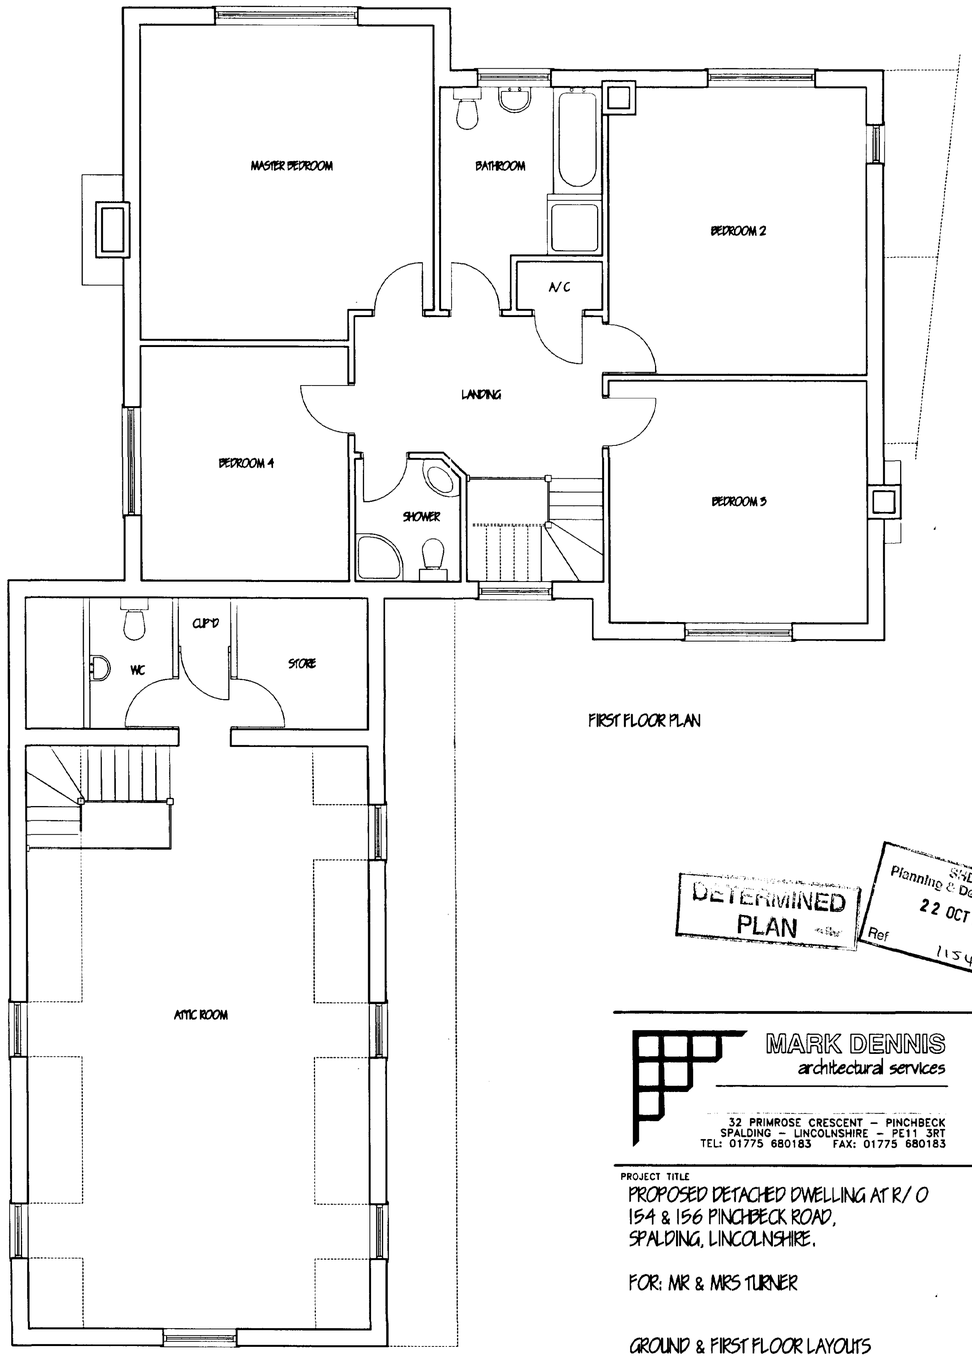

FIRST FLOOR PLAN

DETERMINED PLAN

SSDC Planning & Development 22 OCT 2002 Ref 1154/02

MARK DENNIS
architectural services

32 PRIMROSE CRESCENT – PINCHBECK
SPALDING – LINCOLNSHIRE – PE11 3RT
TEL: 01775 680183 FAX: 01775 680183

PROJECT TITLE

PROPOSED DETACHED DWELLING AT R/O
154 & 156 PINCHBECK ROAD,
SPALDING, LINCOLNSHIRE.

FOR: MR & MRS TURNER

GROUND & FIRST FLOOR LAYOUTS

REV	DESCRIPTION	DATE	BY


SCALE	DRAWN
1:100, 1:50	MD
DATE	DRAWING No.
OCT 02	02.020/02

DO NOT SCALE FROM THIS DRAWING

This drawing is copyright and may not be altered, traced, copied, photographed or used for any other purpose other than that for which it is issued without consent of Mark Dennis – Architectural Services. The General Contractor is to check all dimensions on site and report any discrepancies to the Architect.



FRONT ELEVATION - from Pinchbeck Road.

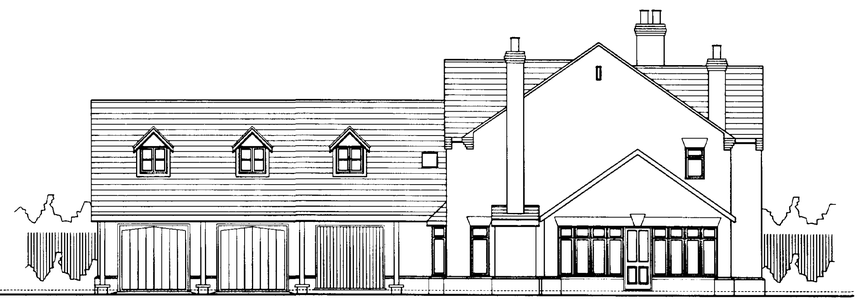

SIDE ELEVATION



REAR ELEVATION



SIDE ELEVATION

DETERMINED PLAN

SHDC Planning & Development 22 OCT 2002 Ref 1154/02

MARK DENNIS
architectural services

32 PRIMROSE CRESCENT – PINCHBECK
SPALDING – LINCOLNSHIRE – PE11 3RT
TEL: 01775 680183 FAX: 01775 680183

PROJECT TITLE

PROPOSED DETACHED DWELLING AT R/O
154 & 156 PINCHBECK ROAD,
SPALDING, LINCOLNSHIRE.

FOR: MR & MRS P TURNER

PROPOSED ELEVATIONS

REV	DESCRIPTION	DATE	BY

SCALE 1:100	DRAWN MD
DATE OCT 02	DRAWING No. 02.020/05