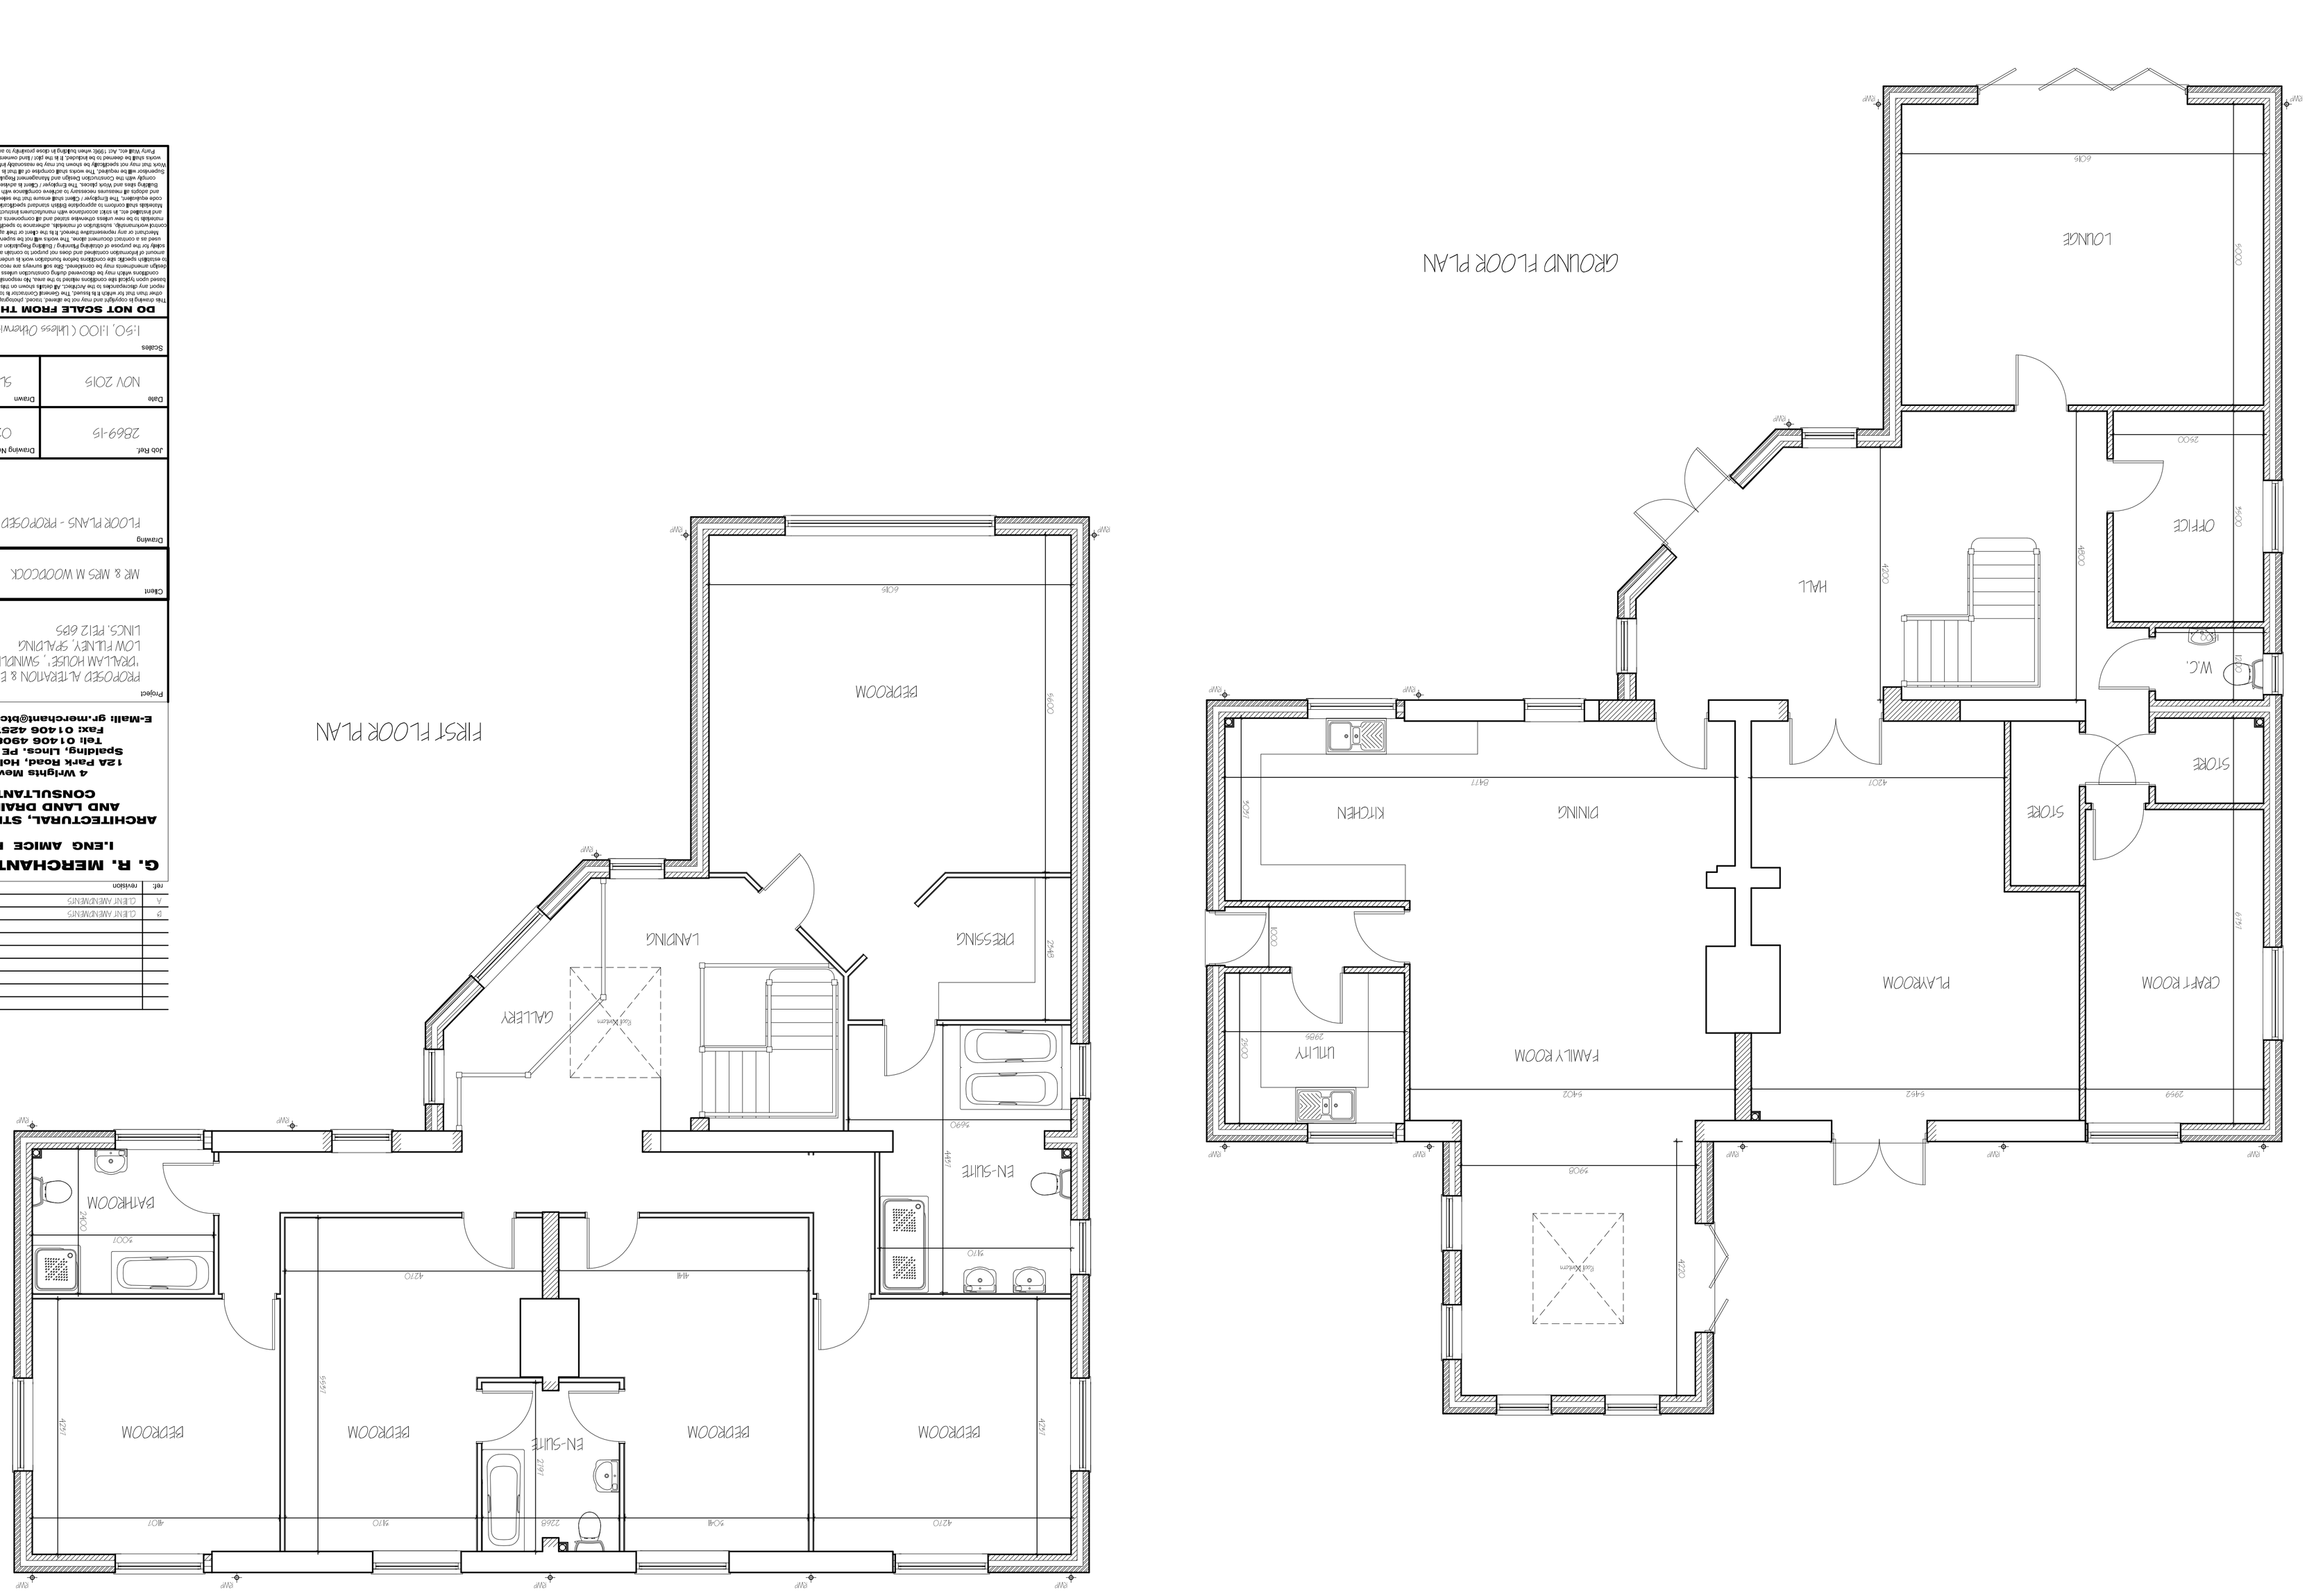

ref.	revision	date
B	CLIENT AMENDMENTS	DEC 2015
A	CLIENT AMENDMENTS	NOV 2015

G. R. MERCHANT LTD.
I.ENG AMICE FIWO

ARCHITECTURAL, STRUCTURAL AND LAND DRAINAGE CONSULTANTS

4 Wights Mews
12A Park Road, Holbeach, Spalding, Lincs, PE12 7EE
Tel: 01406 490800
Fax: 01406 425744
E-Mail: gr.merchant@btconnect.com

Project	PROPOSED ALTERATION & EXTENSION 'DRALLAM HOUSE', SWINDLERS DROVE LOW FILNEY, SPALDING LINCS, PE12 6RS
Client	MR & MRS M WOODCOCK
Drawing	FLOOR PLANS - PROPOSED
Job Ref. 2869-15	Drawing No. 02B
Date NOV 2015	Drawn SLB
Scales 1:50, 1:100 (Unless Otherwise Stated)	

DO NOT SCALE FROM THIS DRAWING

This drawing is copyright and may not be stored, copied, photographed or used for any other purpose other than that for which it is issued. The General Contractor is to check all dimensions on site and report upon (typical site conditions related to the area. No responsibility can be accepted for omissions or discrepancies to the Architect. All works shown on this drawing including foundations are based upon a visual inspection of the site and on information supplied by others. Any variations to be reported immediately to the Architect. Any discrepancies between the drawings and specification shall be reported to the Architect before proceeding with the works. Any variations to the Building Regulations or other statutory requirements must be reported to the Architect as soon as possible. Dimensions are not to be scaled from the drawing. Figured dimensions are to be taken in preference to scaled. All dimensions to be checked on site by the Contractor before the commencement of any fabrication. Any discrepancies between the drawings and the Contractors own dimensions are to be reported to the Architect before proceeding with the work. Any variations to the Building Regulations or other statutory requirements must be reported to the Architect as soon as possible. Dimensions are not to be scaled from the drawing. The Contractor is responsible for the safety of all temporary works and for the stability of the building during the course of construction. This drawing is to be read in conjunction with all relevant Structural Engineers drawings and specifications. Any discrepancies between the Structural Engineers drawings and the Architects drawings are to be reported to the Architect before proceeding with the work. The Contractor is responsible for ensuring that adequate provision is made for the passage of services through the building. Any proposed variations to the drawings must be submitted to the Architect for approval