

EXISTING GROUND FLOOR PLAN

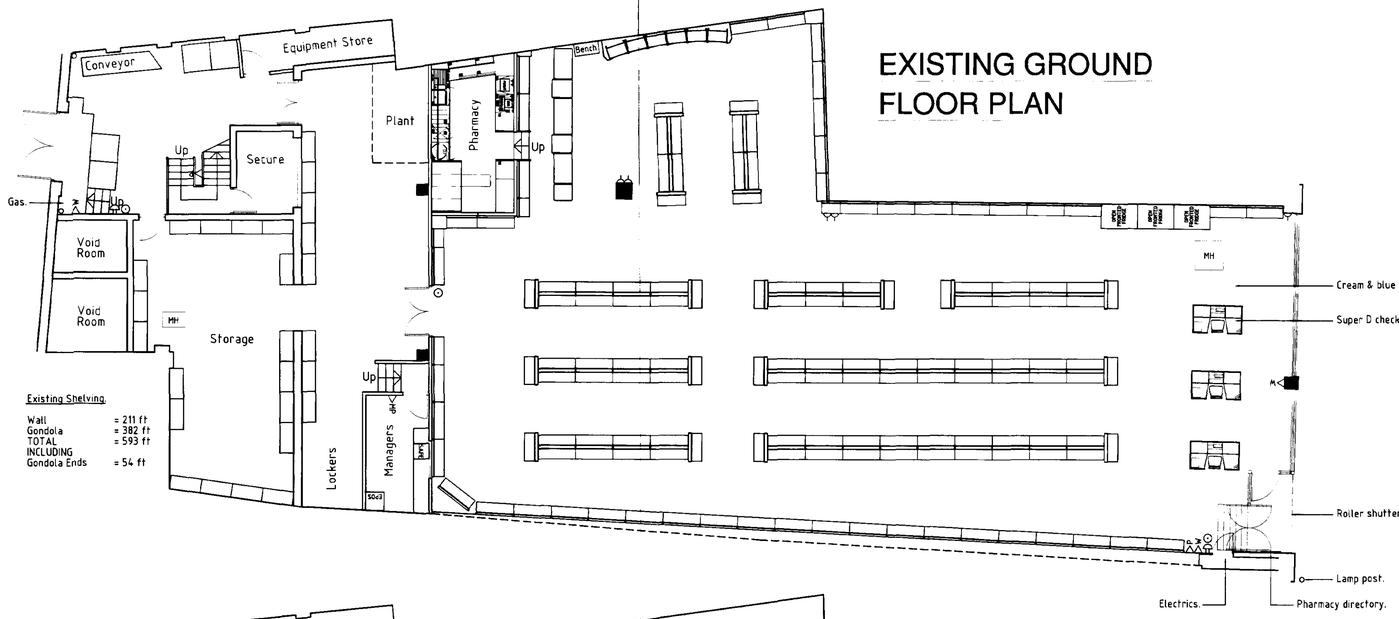


Existing Shelving.

Wall	= 211 ft
Gondola	= 382 ft
TOTAL	= 593 ft
INCLUDING	
Gondola Ends	= 54 ft

GROUND FLOOR CEILING PLAN

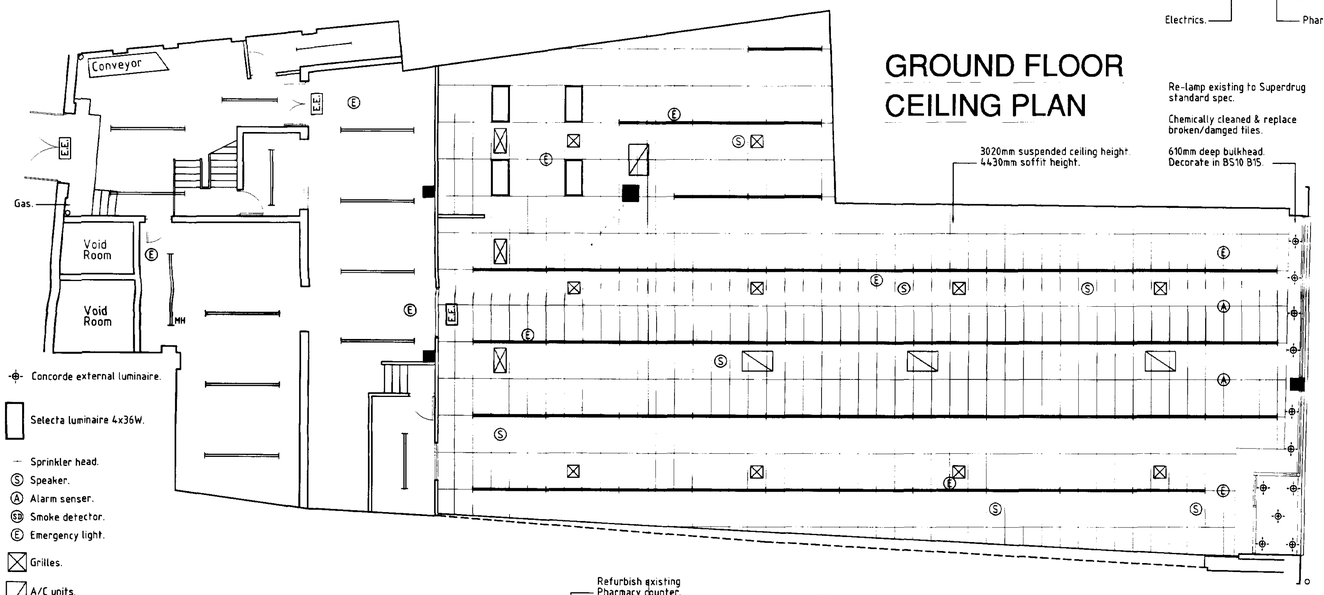

PROPOSED GROUND FLOOR PLAN

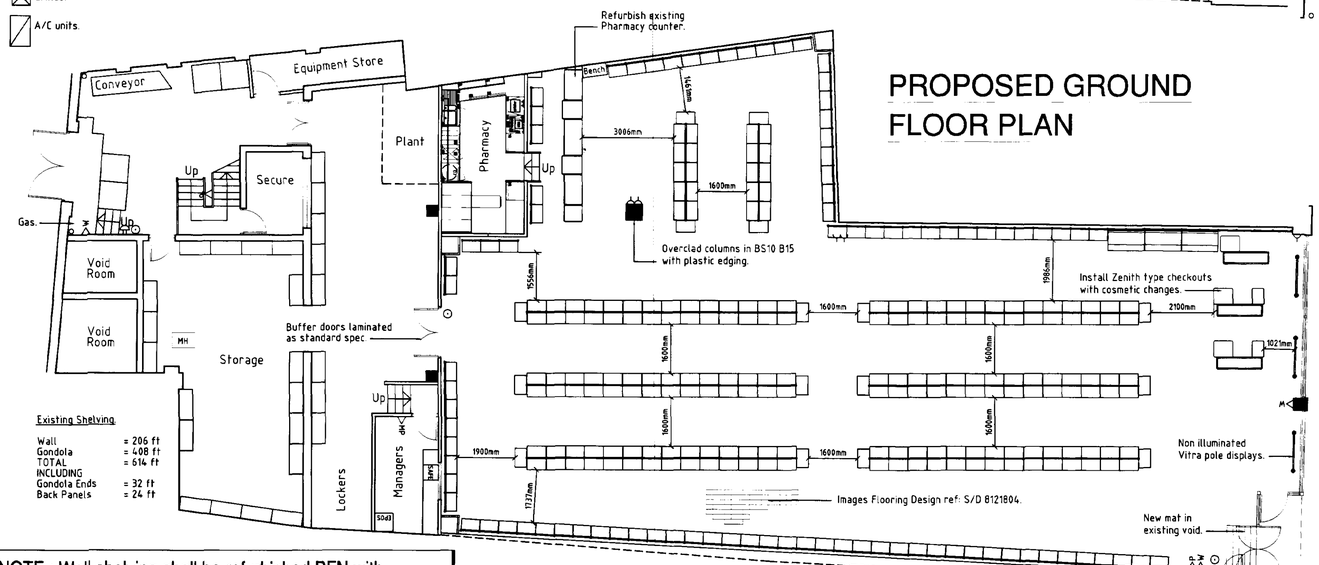


Existing Shelving


Wall	= 206 ft
Gondola	= 408 ft
TOTAL	= 614 ft
INCLUDING	
Gondola Ends	= 32 ft
Back Panels	= 24 ft

NOTE : Wall shelving shall be refurbished BFN with 610mm profile


This is a trading store & measurements on site were restricted.

FIRST FLOOR PLAN

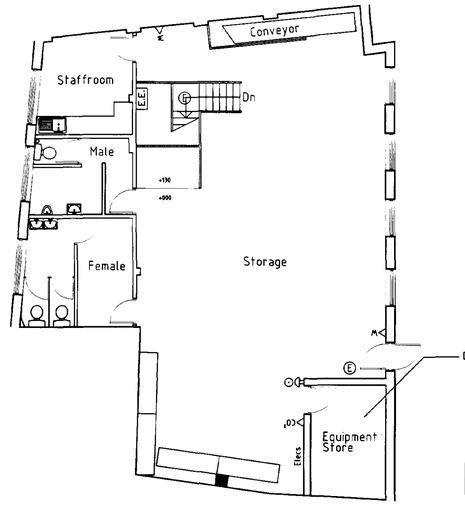


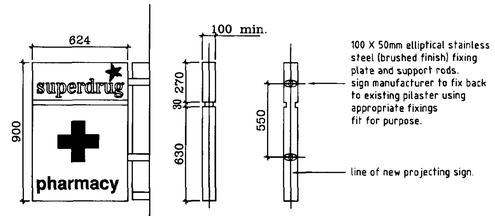


Pharmacy projecting sign scale 1:20

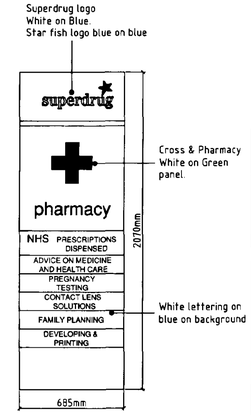

PHARMACY DIRECTORY

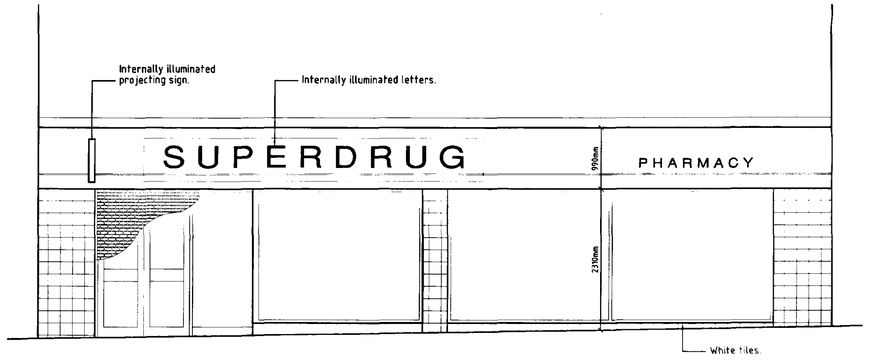

EXISTING SHOPFRONT ELEVATION

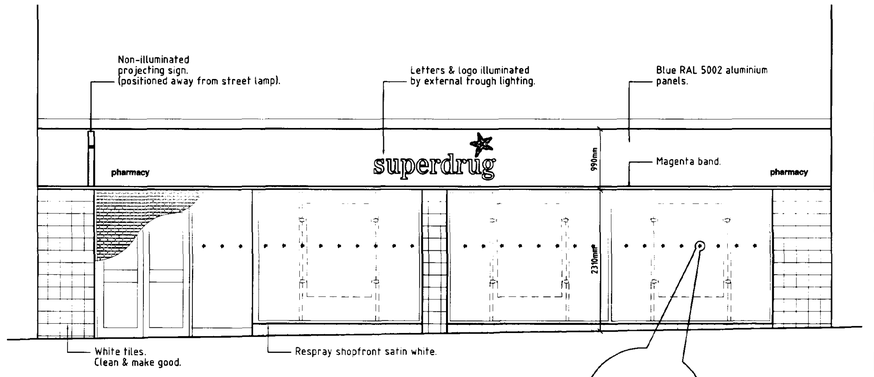

PROPOSED SHOPFRONT ELEVATION

Glazing fenestration

Semi-transparent logo by signage contractor 50mm high

NOTES

1. ALL DIMENSIONS TO BE CHECKED ON SITE BY CONTRACTOR BEFORE COMMENCEMENT OF WORKS. ANY DISCREPENCY TO BE NOTIFIED TO SUPERDRUG PROPERTY DEPARTMENT IMMEDIATELY.
2. ALL FINISHES TO WALLS, FLOORS AND CEILINGS TO BE STANDARD SPECIFICATION UNLESS OTHERWISE STATED.
3. ALL FITTINGS AND FIXTURES TO STAFF ROOM, TOILETS AND OFFICE TO BE AS STANDARD SPECIFICATION.
4. THE POSITION OF ELECTRICAL SWITCHGEAR, SOCKET OUTLETS, ETC., TO BE AGREED ON SITE.
5. FIRE ALARM SYSTEM TO COMPLY WITH B.S. C.P. (5839) 1988.
6. EMERGENCY LIGHTING TO COMPLY WITH B.S. 5266 : PART 1 : 1988.
7. FIRE RESISTING DOORS TO COMPLY WITH B.S. 476 : PART 22
8. FIRE RESISTING GLAZING TO COMPLY WITH (rev) B.S. 6206.
9. FOCAL DISPLAY SIGNS TO COMFORM TO B.S. 5499 : PART 1 :1984
10. ALL NEW DOORS TO BE A MINIMUM OF ½ HOUR FIRE RESISTANCE, UNLESS OTHERWISE NOTED.
11. ALL WALLS AND CEILING LININGS TO HAVE A S.S.F. CLASSIFICATION OF CLASS ONE IN ACCORDANCE WITH B.S. 476 : PART 1.
12. THIS DRAWING TO BE READ IN CONJUNCTION WITH THE STANDARD SPECIFICATION OF WORKS, ANY DISCREPENCY SHOULD BE BROUGHT TO THE ATTENTION OF THE PROPERTY DEPT.
13. SPRINKLERS TO COMPLY WITH LPC 1048 AND B.S. 5306 : PART 2 : 1990 (rev)
14. ELECTRICAL WORKS TO COMPLY WITH B.S. 7671 :1992 (rev)
15. ALL PLANT/BOILER ROOM DOORS MUST OPEN OUTWARDS. LOCKS MUST OPERATE FROM INSIDE (BUILDING REG).

THIS IS THE PLAN / A TRUE COPY OF THE PLAN REFERRED TO IN THE APPLICATION.

DATED:–

SIGNED:–

KEY TO SYMBOLS

- 3 HOUR EMERGENCY LIGHT
- 3 HOUR EMERGENCY EXIT SIGN
- POWER SOCKETS OVER CHECKOUTS
- ELECTRIC WATER HEATER
- BATTERY CLOCK
- 13 AMP SPUR
- HAND DRYER
- SINGLE 13 AMP SOCKET OUTLET
- TWIN 13 AMP SOCKET OUTLET
- RECESSED TROUGH LIGHT FITTING
- SINGLE FLUORESCENT LIGHT FITTING
- TWIN FLUORESCENT LIGHT FITTING
- BATTEN LIGHT HOLDER
- EXTERNAL BULKHEAD LIGHT
- LIGHT SWITCH
- BREAK GLASS CALL POINT
- 6" DIA. FIRE ALARM BELL
- FIRE BLANKET
- 9 LITRE WATER EXTINGUISHER
- 4 KG. DRY POWDER EXTINGUISHER
- 2.3 KG CO2 EXTINGUISHER
- 5.5 LITRE AFFF. MULTI EXTINGUISHER
- SMOKE DETECTOR
- HEAT DETECTOR
- P.B. PANIC BOLTS
- L.B. LOCKING BAR
- S.C. SELF CLOSING
- S.S SHEET STEEL TO REVERSE
- V.P VISION PANEL
- TYPE 2/3 TO FIRE EXIT
- TYPE 1 FIRE EXIT
- TYPE 2/3 PUSH BAR TO OPEN
- TYPE 2/3 FIRE DOOR KEEP SHUT
- BS BT EXTENSION SOCKET
- BB BT LINE BOX
- EP EPOS LINE BOX
- PL POLICE LIGHT
- 3 no DOUBLE ELECTRAX SOCKETS
- SPUR POINTS FOR FIRE & INTRUDER PANEL

SHELVING SCHEDULE		AREAS	
GONDOLA SHELVING	408 FT	SALES	4004 SQFT
WALL SHELVING	206 FT	STOCK	2024 SQFT
		STAFF INC. MAND	431 SQFT
TOTAL SHELVING	614 FT	OTHERS	871 SQFT
		TOTAL	7330 SQFT

REVISIONS

PLAN

RECEIVED
PLANNING DEPARTMENT
15 NOV 1999
Ref. 1160/99

118 BEDDINGTON LANE CROYDON SURREY
PROPERTY DEPT. SRDC 0181 253 8286
PROPERTY DEPT. NRDC 01977 645123

superdrug

BRANCH NO.	947		
BRANCH ADDRESS	29 HALL PLACE SPALDING		
DRAWING TITLE	FLOOR PLANS & SHOPFRONT ELEVATION		
DRAWN BY	HTD	P.M	-
SCALE	1:100 & 1:50		
DWG. NO.	SD94/7-01	REV.	-