
DISCLAIMER


THIS DRAWING IS BASED UPON AN OUTLINE SURVEY FOR TOWN AND COUNTRY PLANNING PURPOSES.

A FULL DETAILED SURVEY WILL BE FINALISED IN DUE COURSE.

INFORMATION SHOWN SHOULD NOT BE USED FOR PROGRAMMING, WORKING DRAWINGS OR MEASURMENT ETC

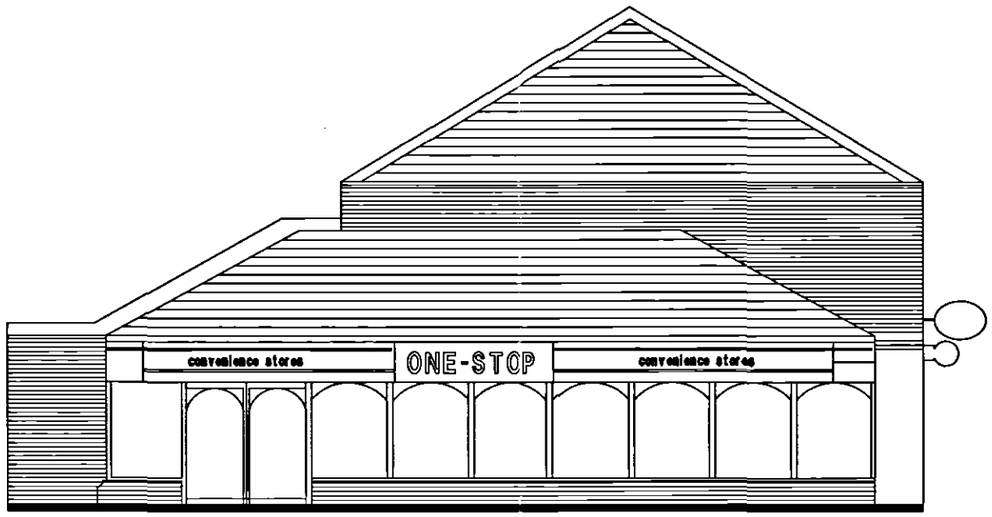

FRONT ELEVATION

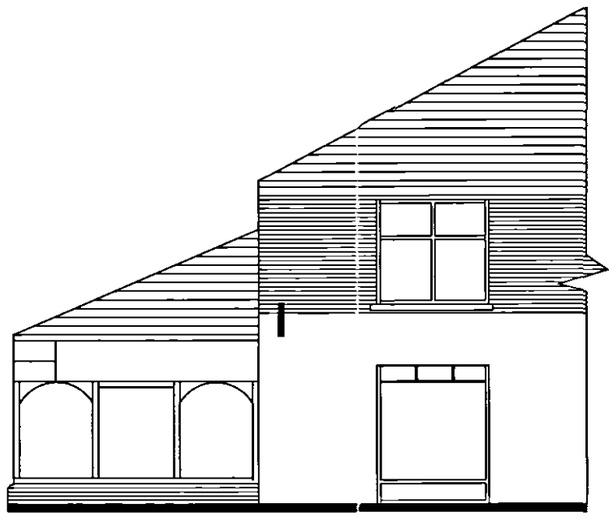

SIDE ELEVATION

SHDC
PLANNING & DEVELOPMENT
2 3 SEP 2003
Ref. 1162/03

DETERMINED
PLAN

REV.	AMENDMENTS	DATE	REV.	AMENDMENTS	DATE

DRAWING NO. 1309e#.dgn
PHASE ISSUE —
SYSTEM ID. No.
SCALE 1 : 100 @ A3
DATE SEPT 03
DRAWN

PROJECT
1309
SPALDING

DESCRIPTION
EXISTING FRONT AND SIDE ELEVATIONS

TESCO express

TESCO STORES LIMITED
EXPRESS GROUP
P.O. BOX 400, CIRRUS BUILDING, SHIRE PARK
WELWYN GARDEN CITY, HERTS AL7 1AB
TELEPHONE : 01707 395150

THE COPYRIGHT AND ALL OTHER RIGHTS IN AND RELATING TO THIS PUBLICATION BELONG TO AND ARE THE SOLE PROPERTY OF TESCO STORES LIMITED. ALL RIGHTS ARE RESERVED. NEITHER THE WHOLE NOR ANY PART OF THIS PUBLICATION MAY BE REPRODUCED OR TRANSMITTED IN ANY FORM, OR BY ANY ELECTRONIC OR MECHANICAL MEANS INCLUDING PHOTOCOPYING AND RECORDING OR FROM ANY RETRIEVAL SYSTEM WITHOUT THE PRIOR WRITTEN LICENCE FROM THE OWNER
© 1997 TESCO STORES LIMITED