

FILE NAME:

NOTES

- This drawing supports a Planning application and must NOT be used for construction.
- All discrepancies to be referred to the Architect so that design changes may be considered.
- This drawing is copyright.

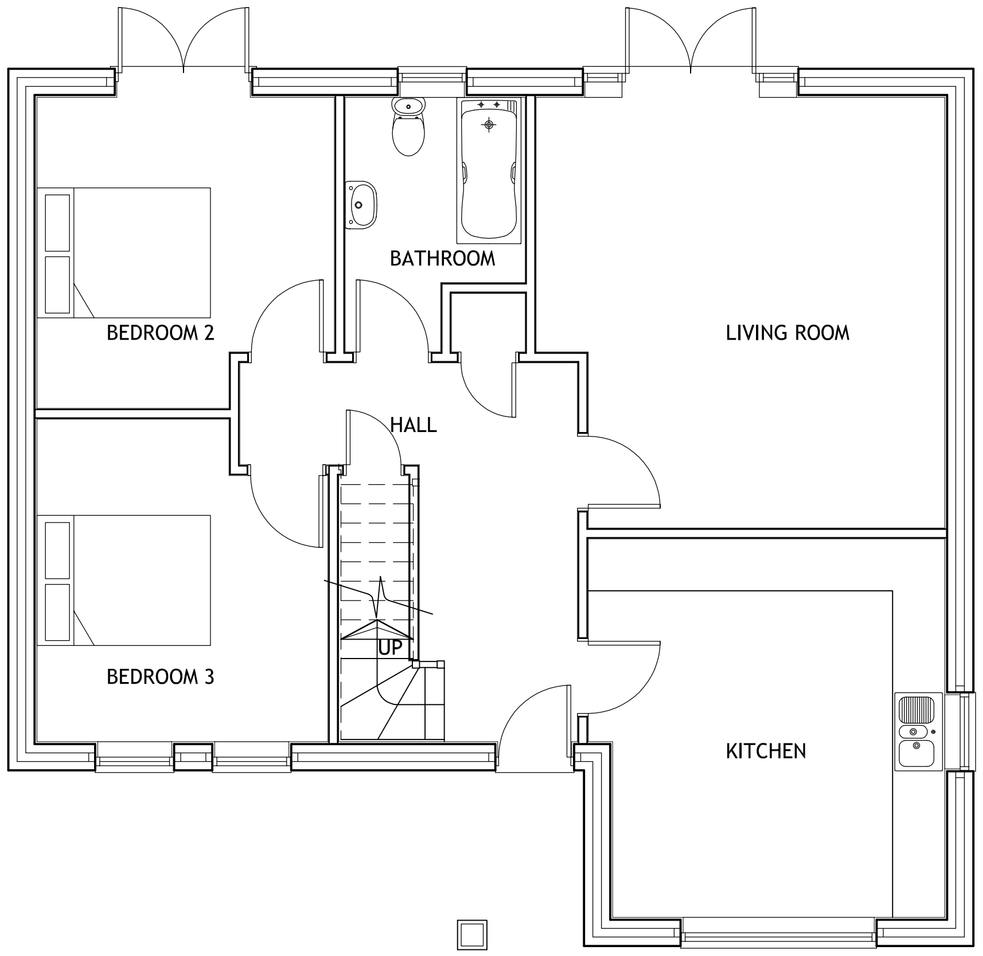

GROUND FLOOR PLAN

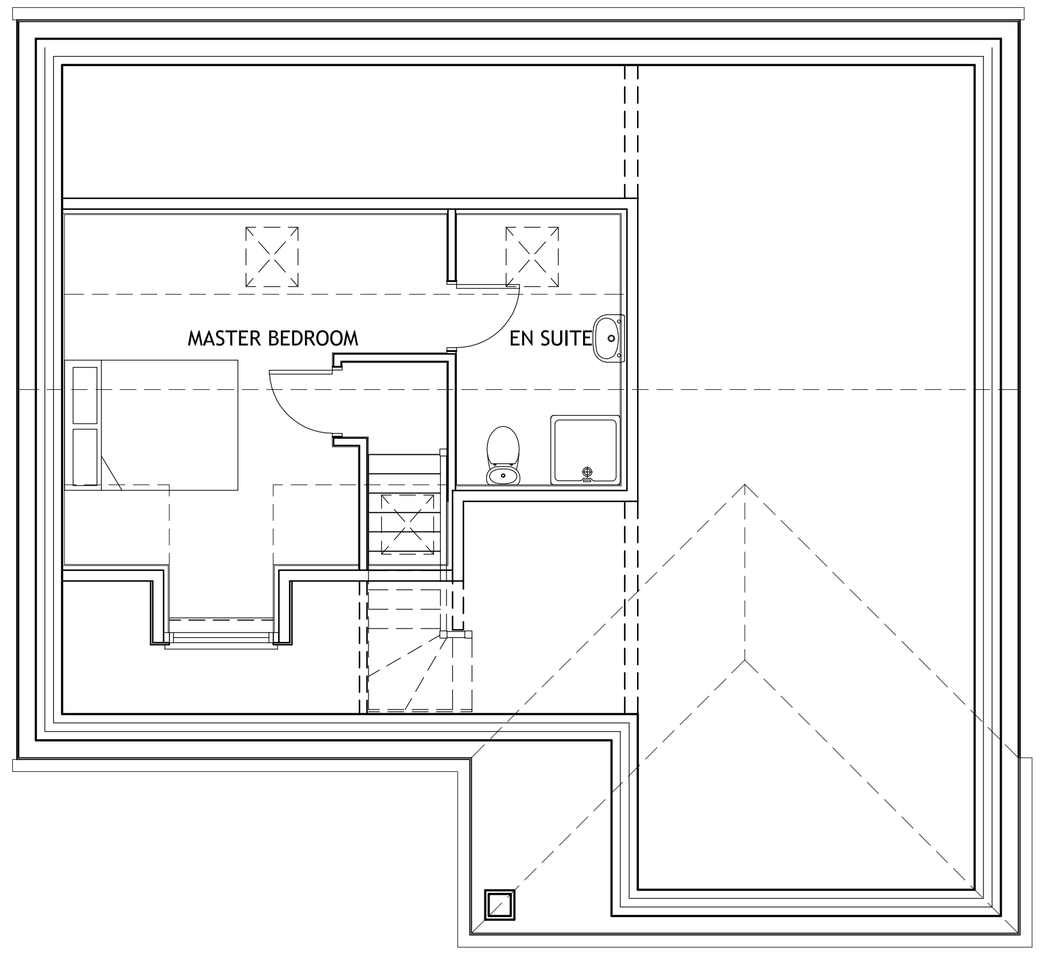

FIRST FLOOR PLAN

Portess and Richardson
CHARTERED ARCHITECTS ~ SURVEYORS
193 LINCOLN ROAD PETERBOROUGH PE1 2PL
Tel: (01733) 568116 Fax: (01733) 555246
Email: P-R@PortessArchitect.com

Client: Mr P MORRISS		Project: PROPOSED RESIDENTIAL DEVELOPMENT FORMER BUILDERS YARD BANBURY CLOSE SPALDING	
Drawing: PLOTS 4 & 5 PROPOSED FLOOR PLANS			
Date: SEPTEMBER 2015	Scale: 1:50 @ A1	Project No.: 3728 / Drawing No.: P04	Revision: