

FILE NAME:

NOTES


- This drawing supports a Planning application and must NOT be used for construction.
- All discrepancies to be referred to the Architect so that design changes may be considered.
- This drawing is copyright.

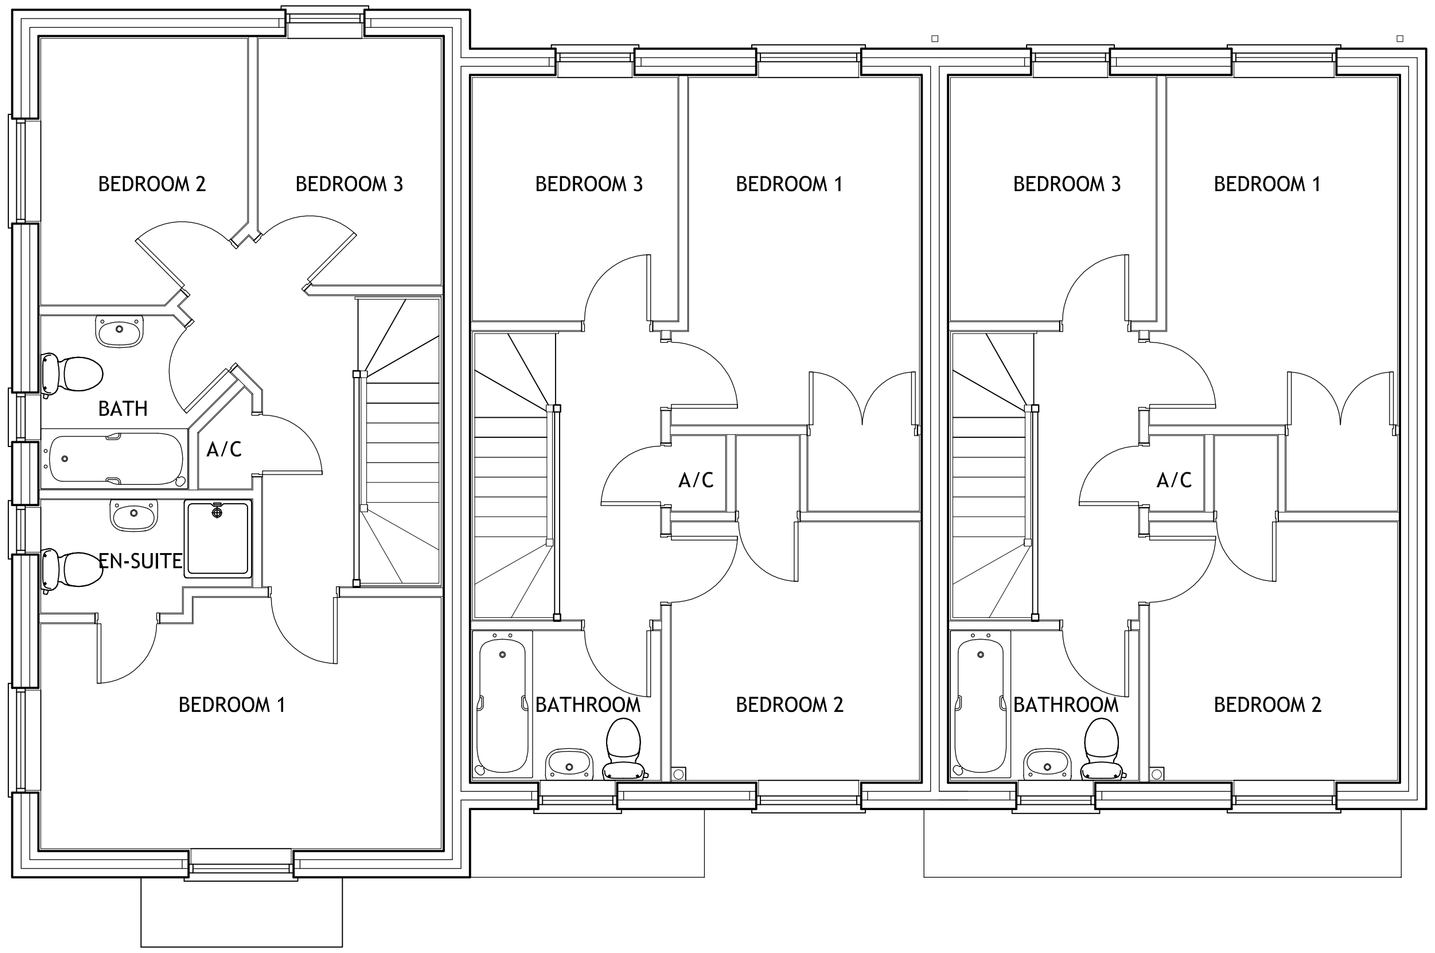

PROPOSED FIRST FLOOR PLAN

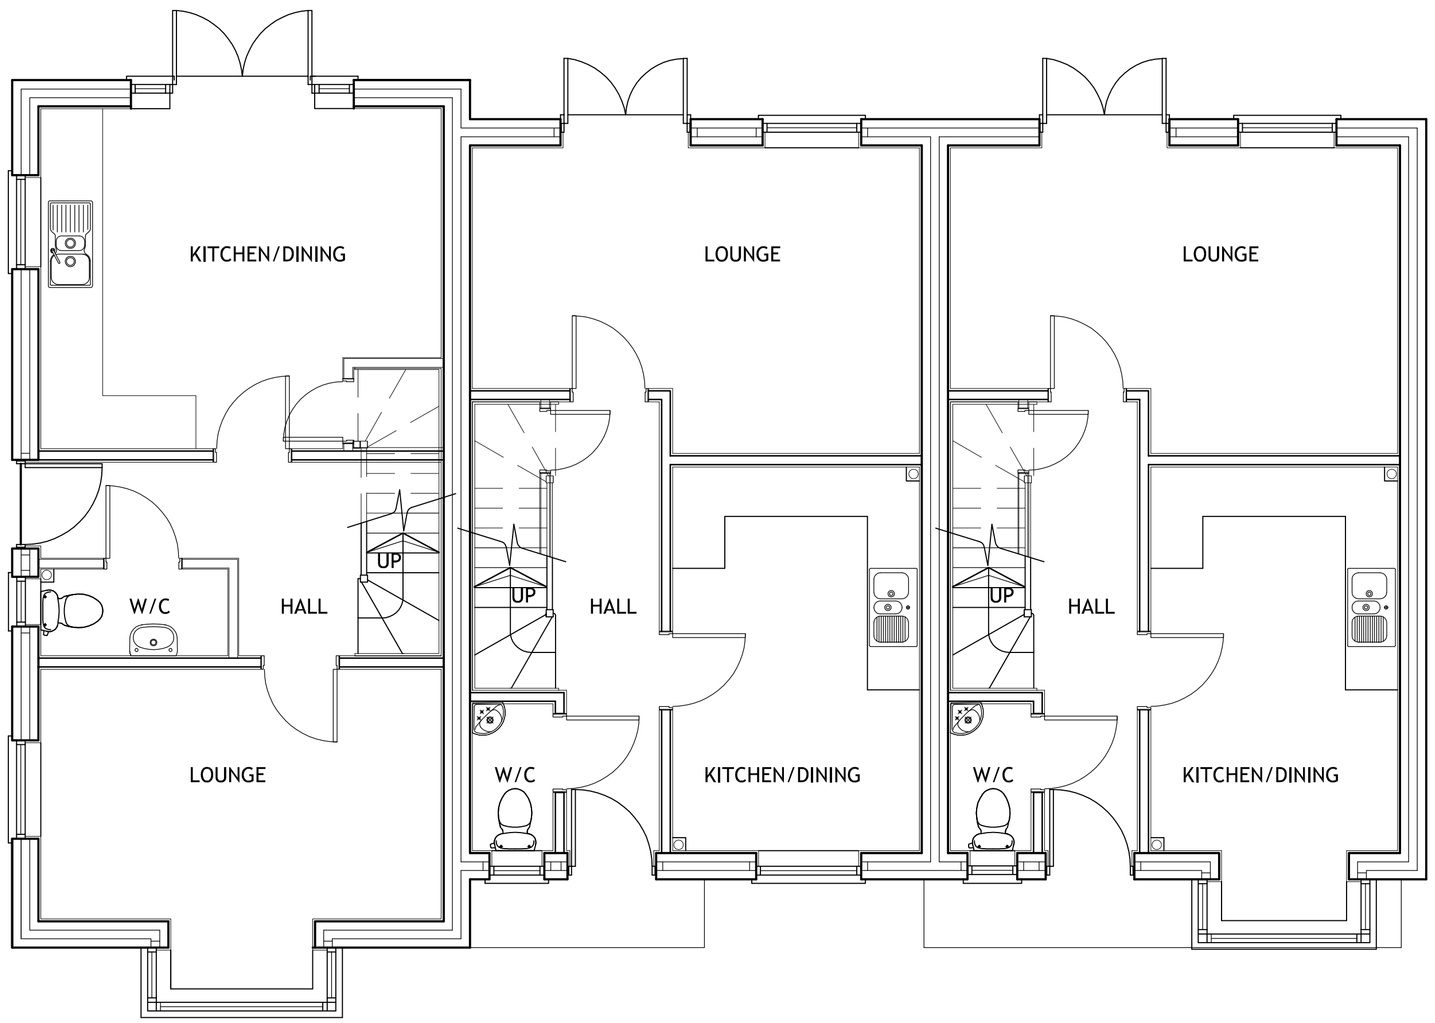

PROPOSED GROUND FLOOR PLAN

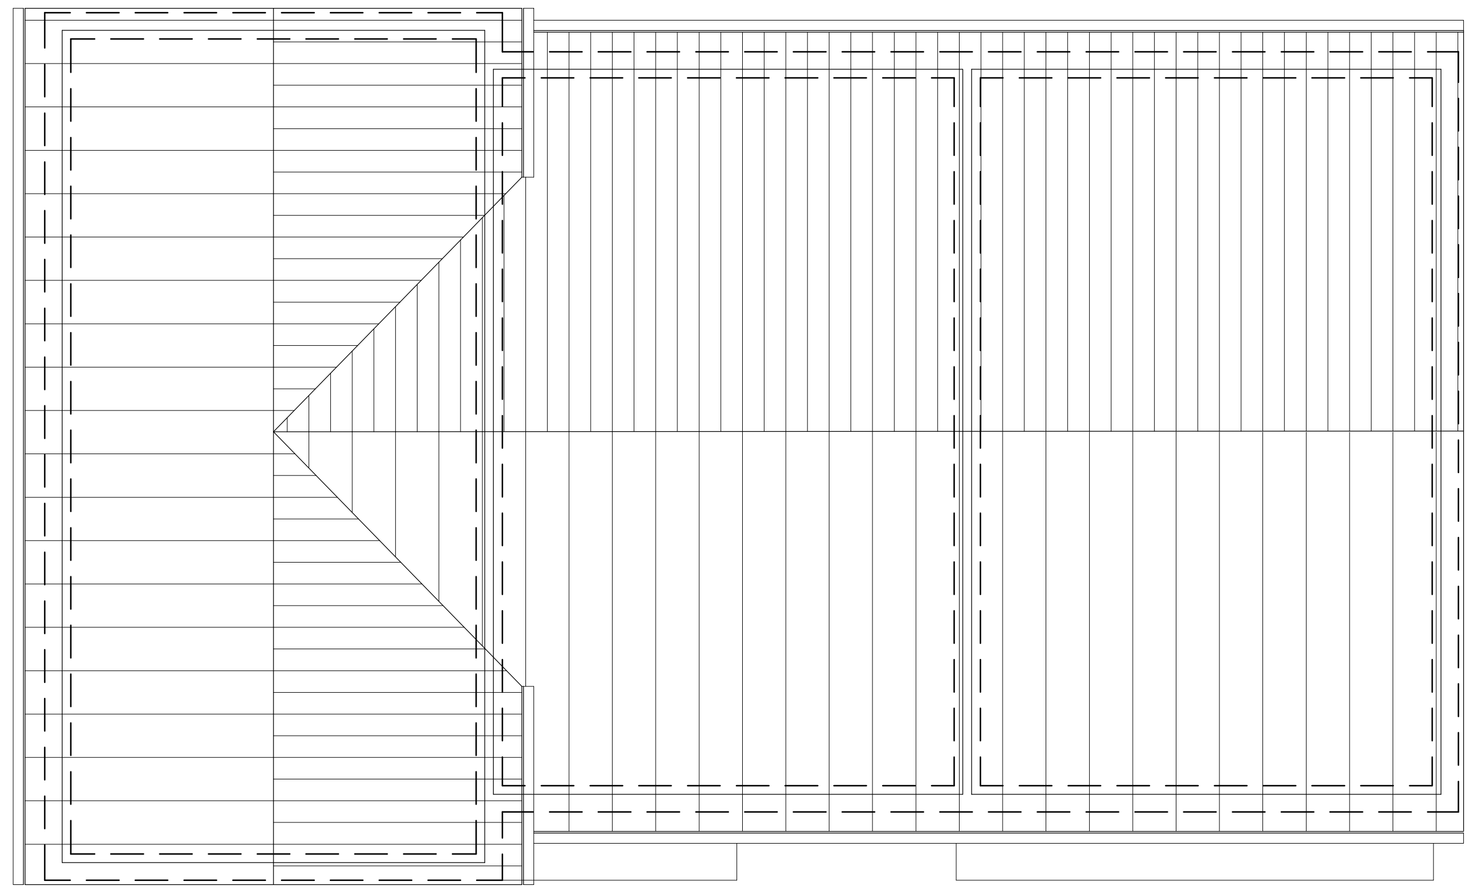

PROPOSED ROOF PLAN

0 2.5 5

SCALE 1:50

Portess and Richardson

CHARTERED ARCHITECTS ~ SURVEYORS

193 LINCOLN ROAD PETERBOROUGH PE1 2PL
Tel: (01733) 568116 Fax: (01733) 555246
Email: P-R@PortessArchitect.com

Client: Mr P MORRISS	Project: PROPOSED RESIDENTIAL DEVELOPMENT FORMER BUILDERS YARD BANBURY CLOSE SPALDING
Drawing: PLOTS 6 - 8 PROPOSED FLOOR PLANS	

Date	Scale	Project No.	Drawing No.	Revision
SEPTEMBER 2015	1:50 @ A1 1:100 @ A3	3728	P06	