FILE NAME:

NOTES

- This drawing supports a Planning application and must NOT be used for construction.
- All discrepancies to be referred to the Architect so that design changes may be considered.
- This drawing is copyright.




FRONT ELEVATION



FRONT ELEVATION (PLOT 6)



REAR ELEVATION

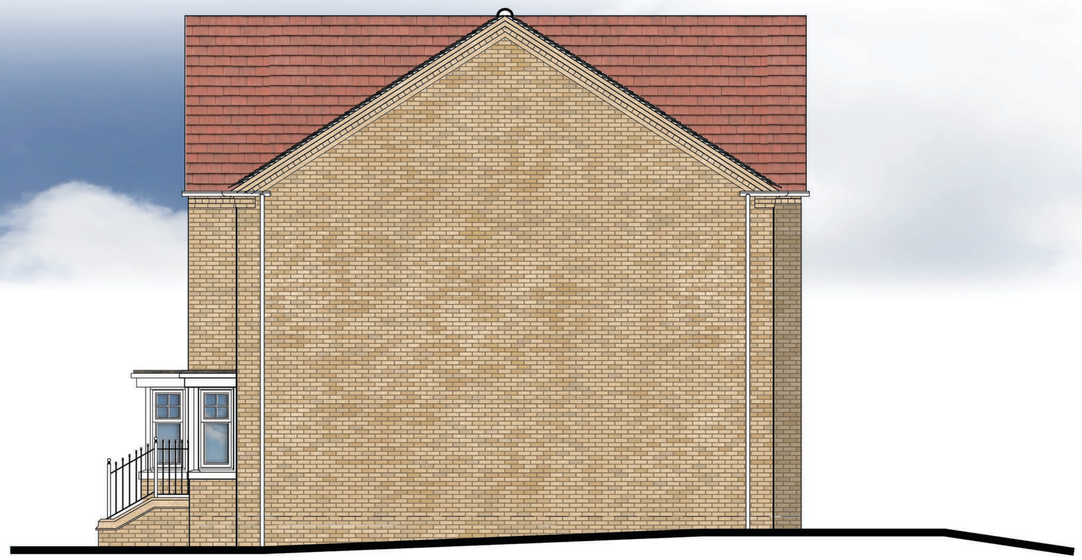

SIDE ELEVATION

0 2.5 5

SCALE 1:50

Portess and Richardson

CHARTERED ARCHITECTS ~ SURVEYORS

193 LINCOLN ROAD PETERBOROUGH PE1 2PL

Tel: (01733) 568116 Fax: (01733) 555246

Email: P-R@PortessArchitect.com

Client: Mr P MORRISS			Project: PROPOSED RESIDENTIAL DEVELOPMENT FORMER BUILDERS YARD BANBURY CLOSE SPALDING	
Drawing: PLOTS 6 - 8 PROPOSED ELEVATIONS				
Date: SEPTEMBER 2015	Scale: 1:50 @ A1 1:100 @ A3	Project No.: 3728	Drawing No.: P07	Revision: