
FILE NAME:

NOTES


- This drawing supports a Planning application and must NOT be used for construction.
- All discrepancies to be referred to the Architect so that design changes may be considered.
- This drawing is copyright.



FRONT ELEVATION

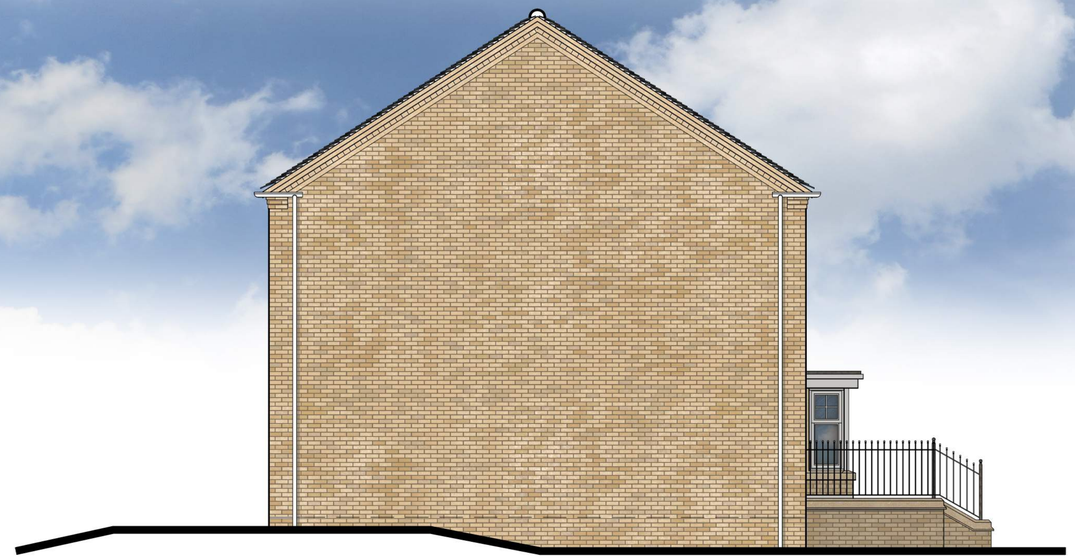

SIDE ELEVATION

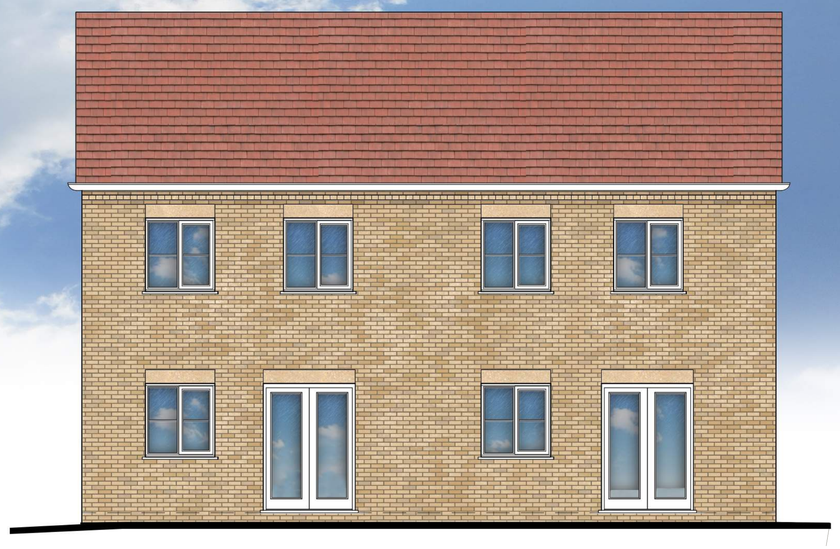

REAR ELEVATION



SIDE ELEVATION

0 2.5 5

SCALE 1:50

Portess and Richardson

CHARTERED ARCHITECTS ~ SURVEYORS

193 LINCOLN ROAD PETERBOROUGH PE1 2PL

Tel: (01733) 568116 Fax: (01733) 555246

Email: P-R@PortessArchitect.com

Client	Mr P MORRISS
Project	PROPOSED RESIDENTIAL DEVELOPMENT FORMER BUILDERS YARD BANBURY CLOSE SPALDING
Drawing	PLOTS 9 & 10 PROPOSED ELEVATIONS

Date	Scale	Project No.	Drawing No.	Revision
SEPTEMBER 2015	1:50 @ A1 1:100 @ A3	3728	P09	