FILE NAME:

NOTES


- This drawing supports a Planning application and must NOT be used for construction.
- All discrepancies to be referred to the Architect so that design changes may be considered.
- This drawing is copyright.




FRONT ELEVATION



SIDE ELEVATION

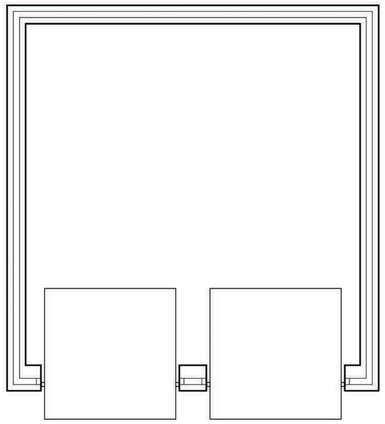

FLOOR PLAN

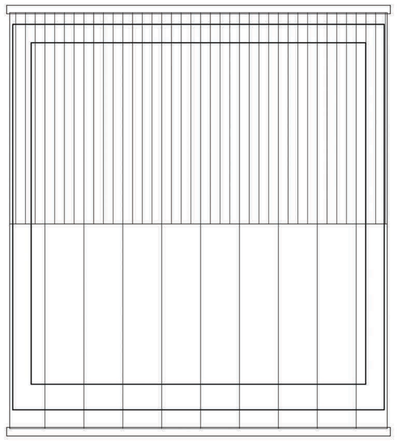


ROOF PLAN



REAR ELEVATION



SIDE ELEVATION

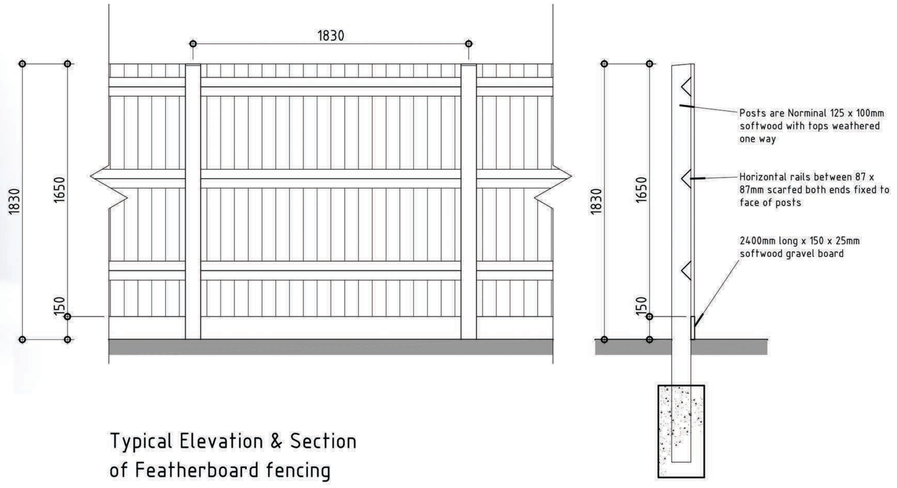

Typical Elevation & Section
of Featherboard fencing
Boundary Type C (Scale 1:20)

0 10 20

SCALE 1:200

Portess and Richardson
CHARTERED ARCHITECTS ~ SURVEYORS
193 LINCOLN ROAD PETERBOROUGH PE1 2PL
Tel: (01733) 568116 Fax: (01733) 555246
Email: P-R@PortessArchitect.com

Client	Project
Mr P MORRISS	PROPOSED RESIDENTIAL DEVELOPMENT FORMER BUILDERS YARD BANBURY CLOSE SPALDING
Drawing: PROPOSED GARAGE PLOT 4 & 5	

Date	Scale	Project No.	Drawing No.	Revision
SEPTEMBER 2015	1:50 @ A1 1:100 @ A3	3728	P10	