NEW LOADING DOCK : PORTAL FRAME CONSTRUCTION WITH SINGLE SKIN PROFILE CLADDING LINED INTERNALLY WITH POLYSTYRENE PANELS

PROPOSED NEW LOADING DOCK

NEW CONCRETE HARDSTANDING.

REMOVE EXISTING GLASS & BLOCKWORK SCREEN

FORM NEW OPENING 2.9m WIDE x 3.1m HIGH WITH STEEL LINTEL OVER

EXISTING CONCRETE HARDSTANDING

PROPOSED TRAY STORE

OPEN GABLE 4.5m HIGH

EXISTING LOADING DOCK

MAINTAIN EXISTING LOADING DOCK OPENING

PROPOSED PACKAGING STORE

EXISTING FACTORY

EXISTING FACTORY

EXISTING OFFICES

EXISTING OFFICES

CONCRETE RAMP AREA WITH RETAINING WALL AND HANDRAILS

RAMP DOWN

EXISTING CONCRETE HARDSTANDING.

EXISTING CONCRETE HARDSTANDING

EXISTING PUMPING MAIN

11 KV

6" GAS MAIN

22" GAS

4" GAS

6" GAS MAIN

600 kVA

415 V
11 KV

415 V
11 KV

Guard rail

SOUTH HOLLAND DC
HOUSING & PLANNING
04 NOV 1997
Ref: 1166/97

DETERMINED PLAN

Rev. A. Storage Buildings amended 22.10.97
& Fire Points shown.

MEANS OF ESCAPE PROVISION

ED	Exit Doors	
⊡	Break Glass Unit	
△	Fire Point - Water	△W
	- Powder	△P
	- Carbon Dioxide	△CO₂
○SD	Smoke Detector	
E	Emergency Lighting	

DOOR SCHEDULE	OPENING SIZE
D1, D2 & D3	3050 x 2900mm HIGH
D4, D5, D7 & D8	900 x 2100mm HIGH
D6 & D9	3000 x 4500mm HIGH.

EXISTING SERVICES (DO NOT SCALE)


- SURFACE & FOUL DRAINAGE
- PUMPING MAIN
- GAS MAIN
- ELECTRIC CABLES

DATE JULY '97	SCALE 1:200	DRAWING No MC/214/01 A
DRAWN BY S GUEST	CHECKED BY	APPROVED


TITLE PROPOSED LOADING DOCK & STORAGE SHED FOR WORLDWIDE FRUITS AT WEST MARSH ROAD SPALDING LINCS
SITE LAYOUT & SERVICES

Demeva Refrigeration Ltd
Industrial and Commercial Refrigeration Engineers
Formby Industrial Estate, Altcar Road, Formby, Near Southport L37 8DL.
Telephone: Formby (07048) 79674/75497


E

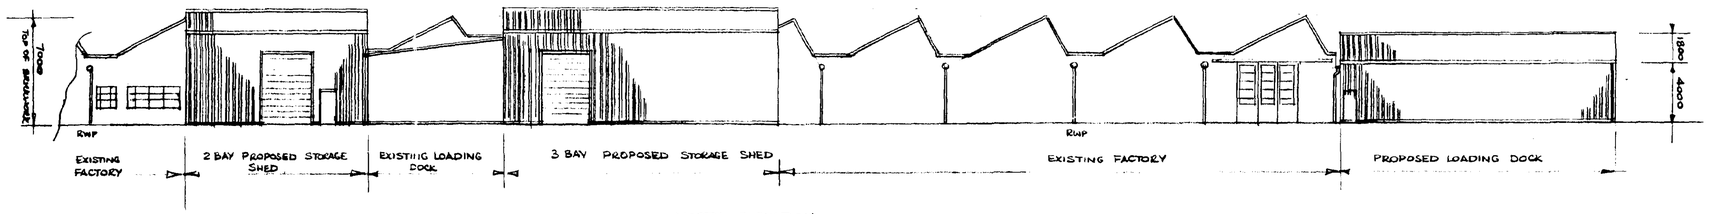


NORTH ELEVATION

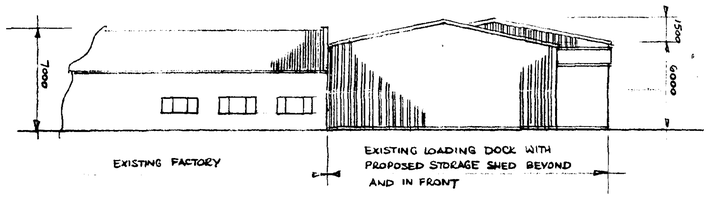

EAST ELEVATION

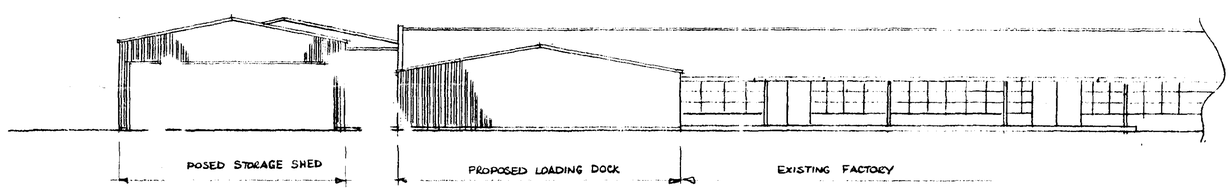

WEST ELEVATION

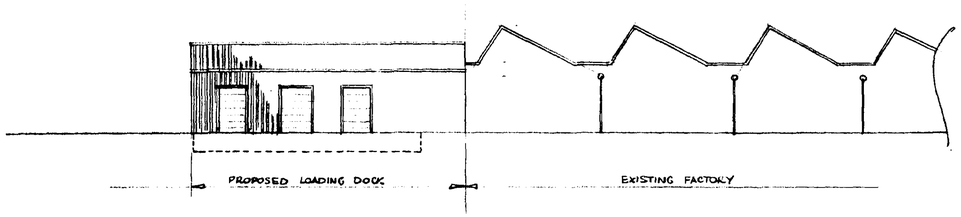

SOUTH ELEVATION



LOCATION PLAN 1:2500 (TF 2523 SW)

SPECIFICATION - EXTERNAL FINISHES

STORAGE SHEDS

STRUCTURE	STEEL PORTAL FRAME BUILDING
ROOF	PROFILE 6 FIBRE CEMENT SHEETING INCORPORATING 10% TRANSLUCENT ROOF LIGHTS : COLOUR VANDYKE BROWN
WALLS	0.5mm PROFILE PLASTICOL COATED STEEL SHEETING SINGLE SKIN, COLOUR VANDYKE BROWN

LOADING DOCK

STRUCTURE	STEEL PORTAL FRAME BUILDING.
ROOF	0.7mm PROFILE PLASTICOL COATED STEEL SHEETING. SINGLE SKIN. COLOUR VANDYKE BROWN
WALLS	0.5mm PROFILE PLASTICOL COATED STEEL SHEETING. SINGLE SKIN. COLOUR VANDYKE BROWN

ALL EAVES, VERGE & DRIP FLASHINGS COLOUR VANDYKE BROWN

SOUTH HOLLAND DC
HOUSING & PLANNING
04 NOV 1997
Ref: 1166/97

DETERMINED
PLAN

Rev A. Storage Shed amended 22.10.97

DATE JULY '97	SCALE 1:200	DRAWING No MC/214/02 A
DRAWN BY S. GUEST	CHECKED BY	APPROVED

TITLE
PROPOSED LOADING DOCK & STORAGE SHED FOR WORLDWIDE FRUITS
AT WEST MARSH ROAD. SPALDING. LINCS
ELEVATIONS

Demeva Refrigeration Ltd
Industrial and Commercial Refrigeration Engineers
Formby Industrial Estate, Altcar Road, Formby, Near Southport L37 8DL.
Telephone: Formby (07048) 79674/75497