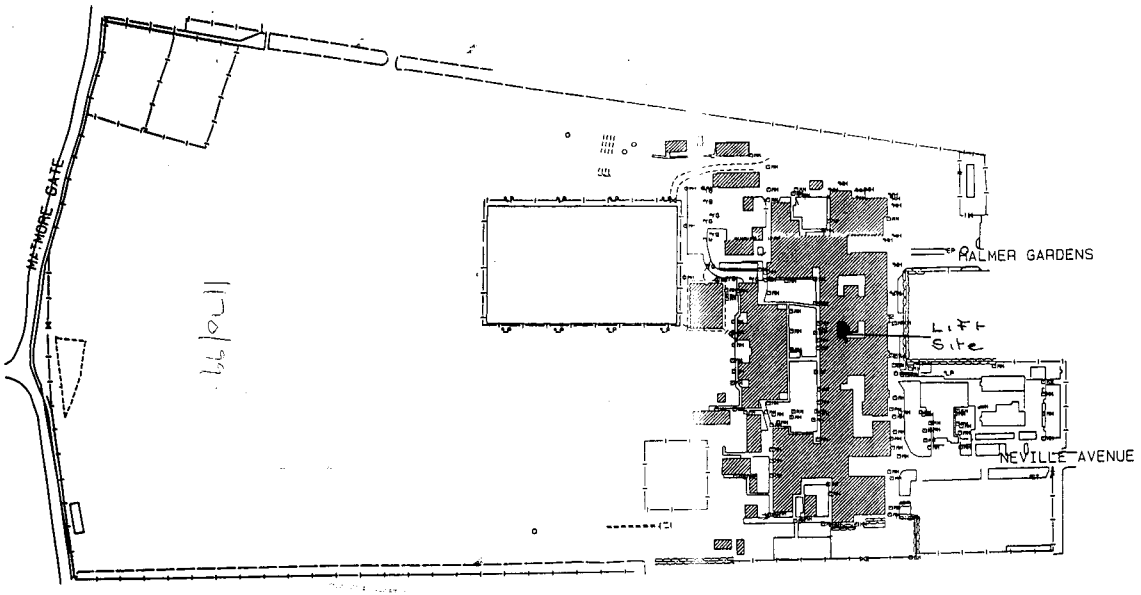


DETERMINED PLAN

DETERMINED PLAN

REV 'C' EXTENSION ADDED MAR '97

project
SPALDING
SIR JOHN GLEED
BOYS HIGH SCHOOL

RECORD SITE PLAN


PROPERTY DIVISION
R. Aaron FRICS
Chief Property Officer
County Offices
Lincoln LN1 1ZA (01522) 552222 Fax 552611

drawing no.	revision
H0158/LS2	'C'

scale	date	drawn
	MAR '97	DCC/MM

LINCOLNSHIRE COUNTY COUNCIL
FINANCE and RESOURCES DIRECTORATE

N

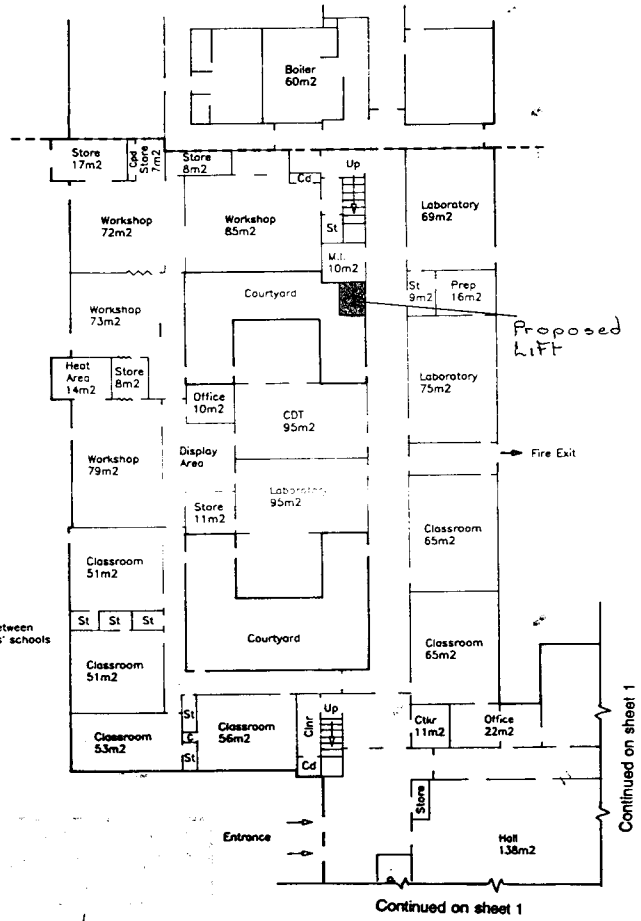

DETERMINED PLAN

1170/99


SPALDING SIR JOHN GLEED BOYS' HIGH SCHOOL

- 5 NOV 1999


UPRN H0158
Date May 1995
Sheet 2 of 7

Property Audit


A Professional Consultancy of Lincolnshire County Council

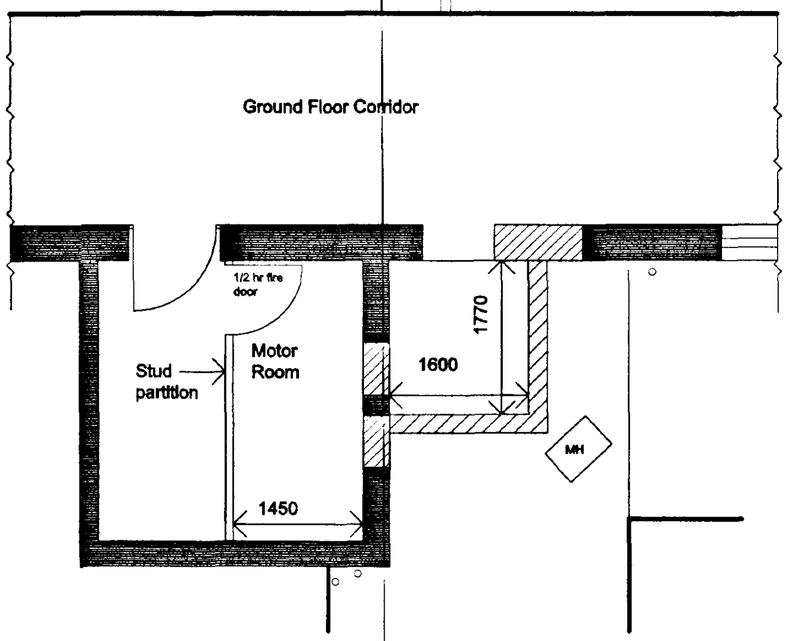


Ground Floor Plan

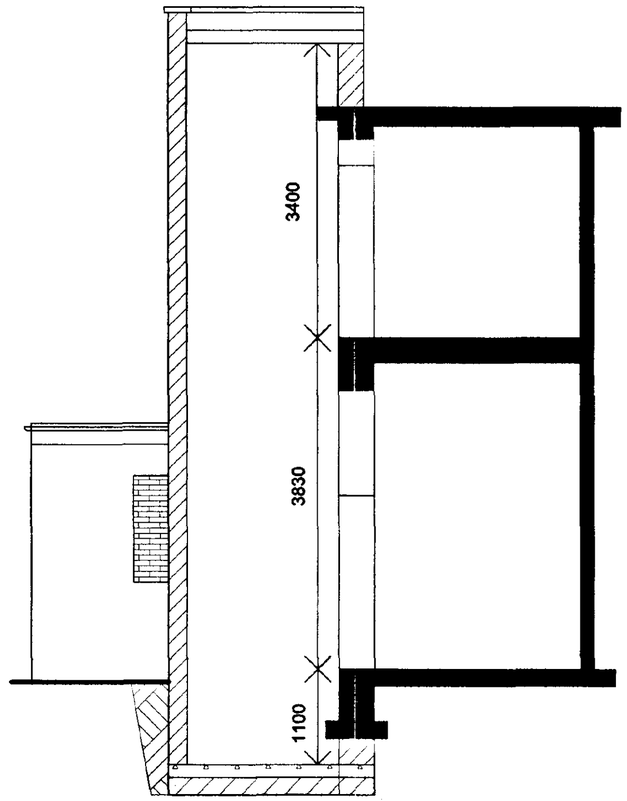

Section

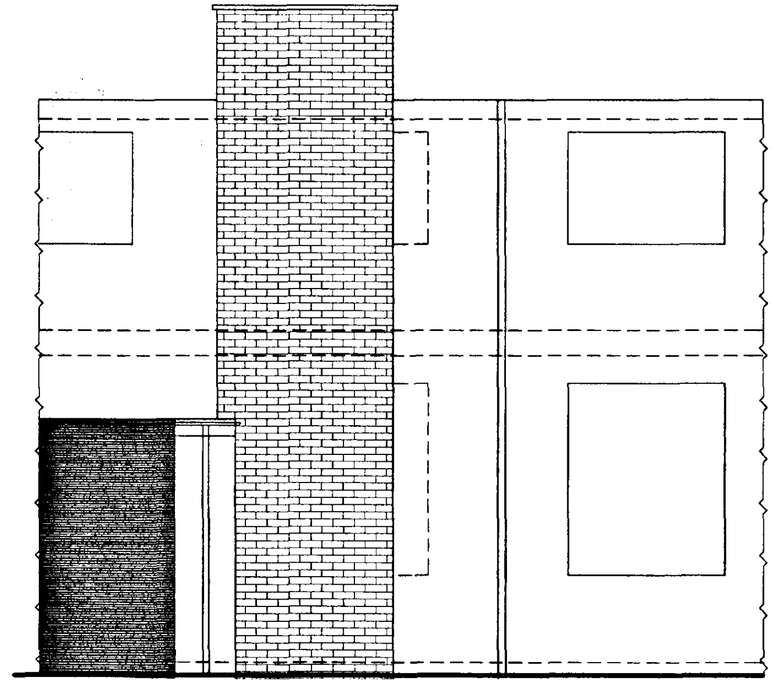

Elevation

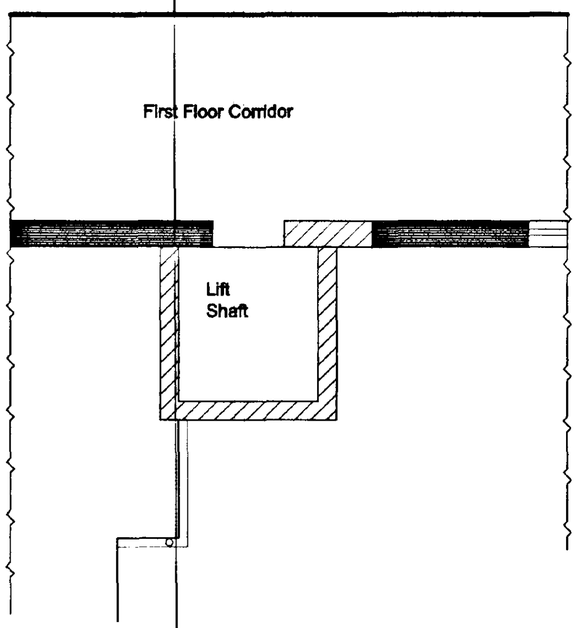

First Floor Plan

project

Spalding Gleed Boys' School

drawing

Proposed Lift

drawing no. **SGBS/D101L/1** revision

scale 1:50 date Oct 99

DETERMINED PLAN 1170/99

PROPERTY DIVISION
COUNTY OFFICES, NEWLAND, LINCOLN LN1 1ZA
TEL:01522 552701 FAX:01522 552611



LINCOLNSHIRE COUNTY COUNCIL
Finance & Resources Directorate