
DWG. No. 3241-002 | ISSUE.

ALL DIMENSIONS IN mm

DO NOT SCALE : IF IN DOUBT ASK

COPYRIGHT


THIS DRAWING IS PRIVATE AND CONFIDENTAL AND IS SUPPLIED ON THE EXPRESS CONDITION THAT IT IS NOT TO BE USED FOR ANY PURPOSE OR COPIED OR COMMUNICATED TO ANY THIRD PARTY WITHOUT THE PERMISSION OF PODDINGTONS

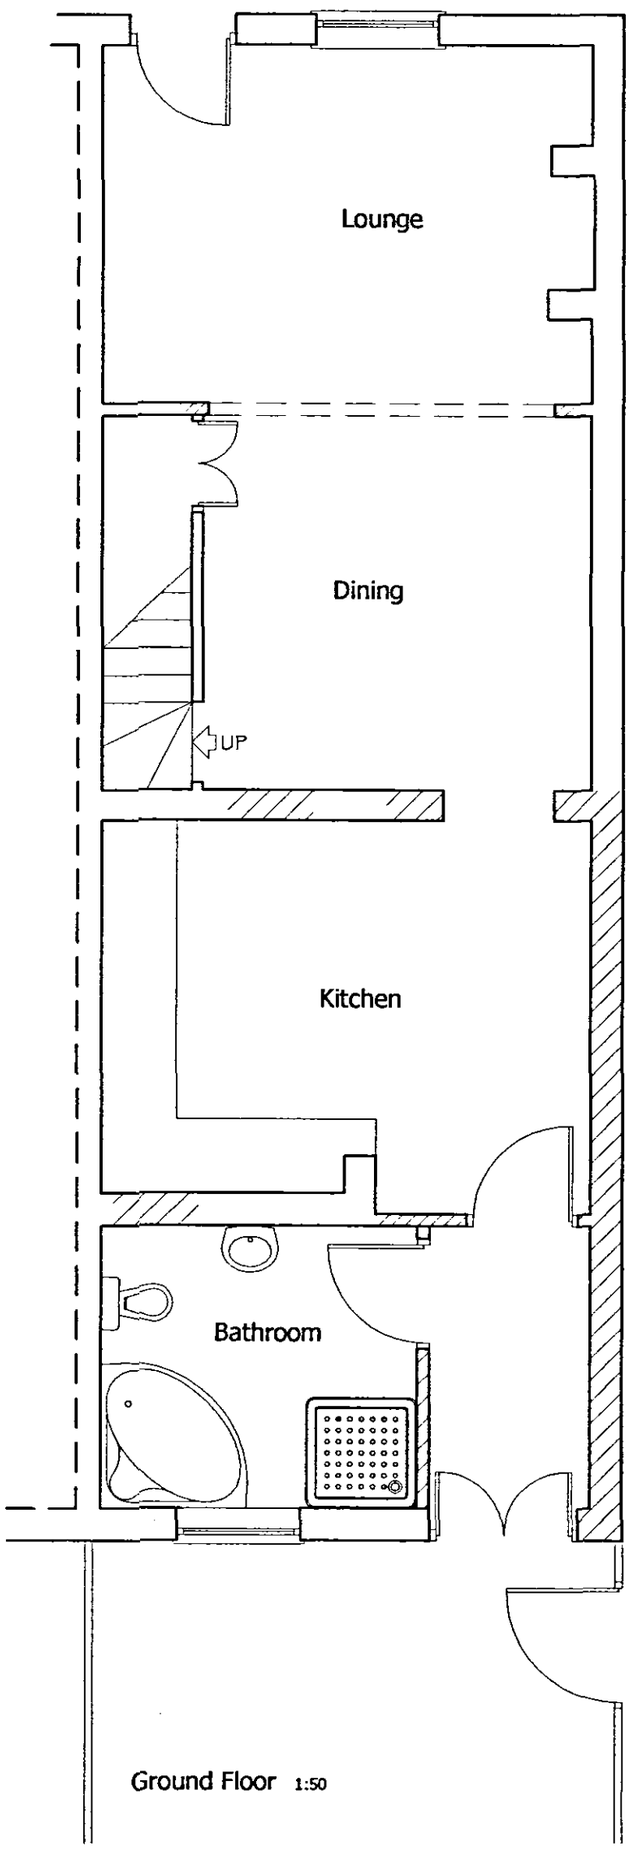


Ground Floor 1:50




Northwest elevation
1:100

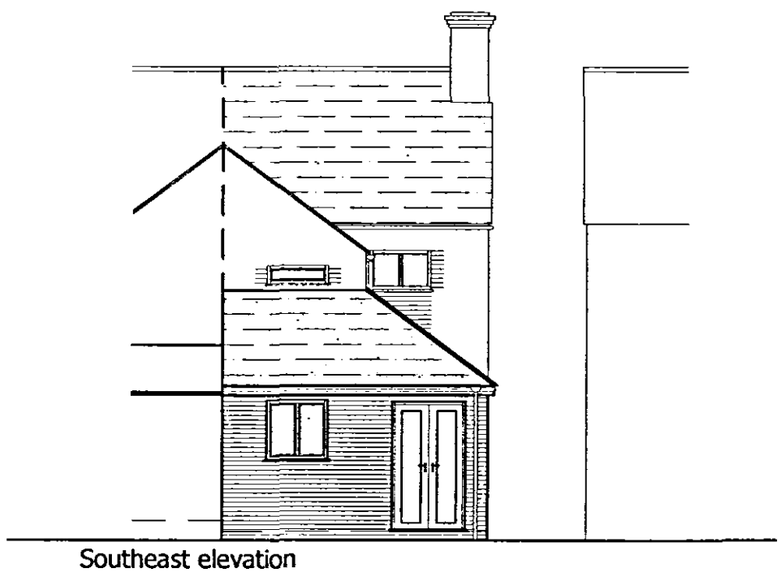


Southeast elevation

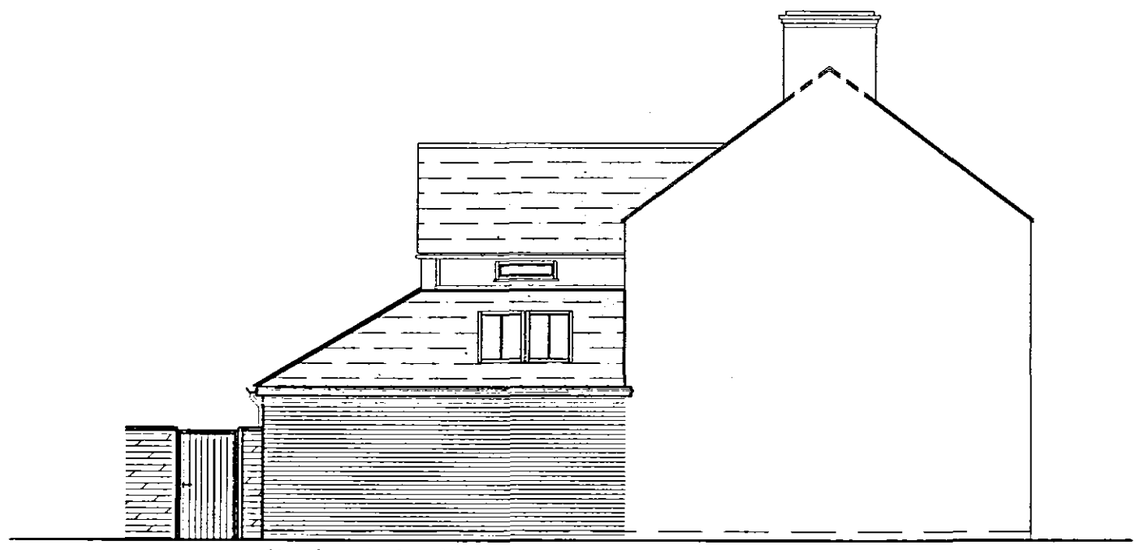

Northeast elevation

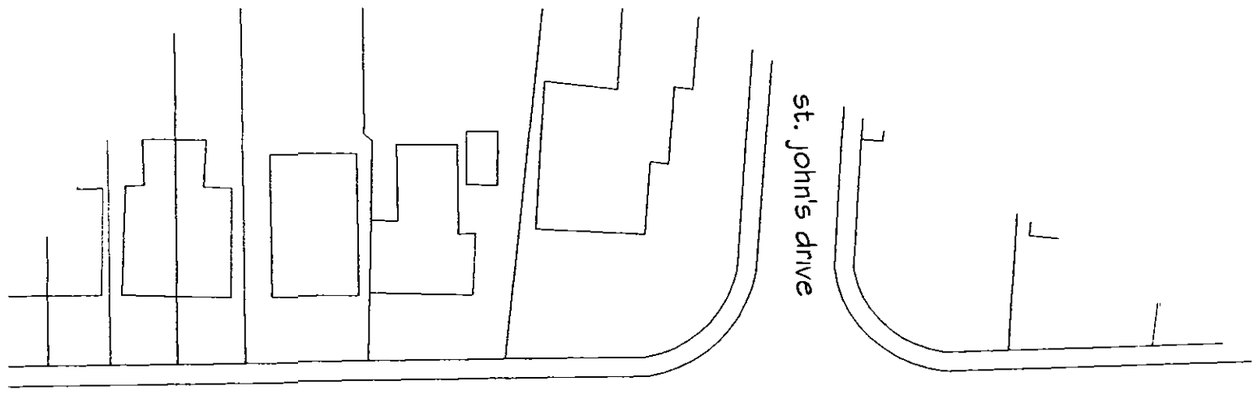

Site Plan as proposed 1:500

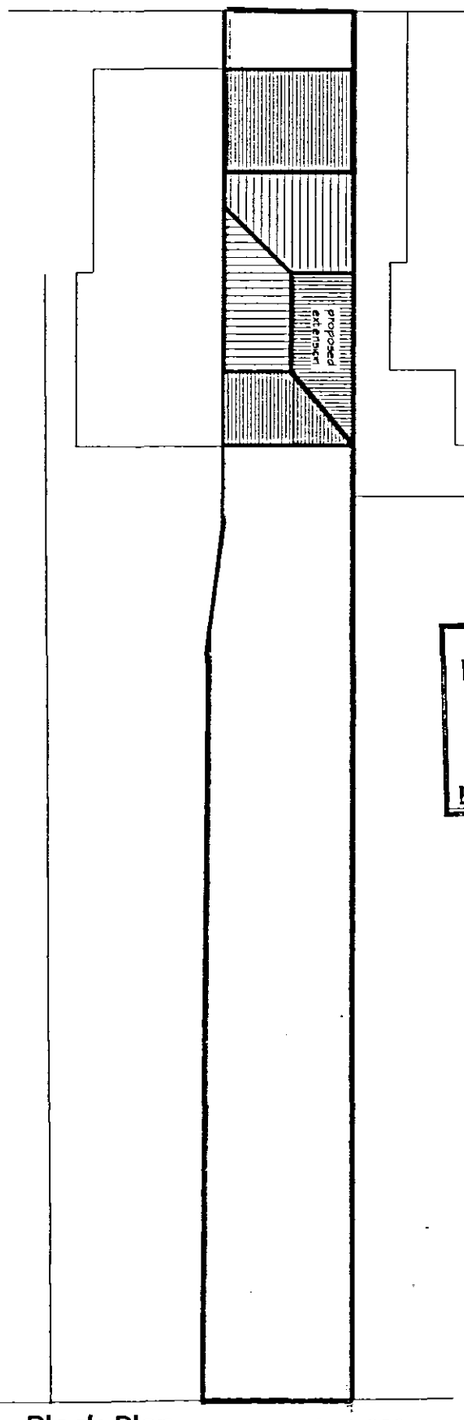

Block Plan as proposed 1:200

SHDC
Planning & Development
25 AUG 2005
Ref: 1179/05

ISSUE	DESCRIPTION	APPR'd	DATE

PODDINGTONS
Architectural Design Consultants
Est. 1969
Unit 7, The Flaxmill, Flaxmill Lane, Pinchbeck, Spalding, Lincs.
PE11 3XQ Tel. (01775) 720868 Fax. (01775) 720877

Client.
Mr. L. harvey and Miss. L. Spence

Project.
Alteration & Extension
161 St. John's Road, Spalding.

Drawing.
Plans and Elevations as proposed

Drawn.	Scale.	Date.	Checked.	Approved.
A.A.A.	A.S.	July 05		

DWG. No. 3241-002 | ISSUE.