
DWG. No. 3241-001 | ISSUE.

ALL DIMENSIONS IN mm


DO NOT SCALE : IF IN DOUBT ASK

COPYRIGHT

THIS DRAWING IS PRIVATE AND CONFIDENTIAL AND IS SUPPLIED ON THE EXPRESS CONDITION THAT IT IS NOT TO BE USED FOR ANY PURPOSE OR COPIED OR COMMUNICATED TO ANY THIRD PARTY WITHOUT THE PERMISSION OF PODDINGTONS

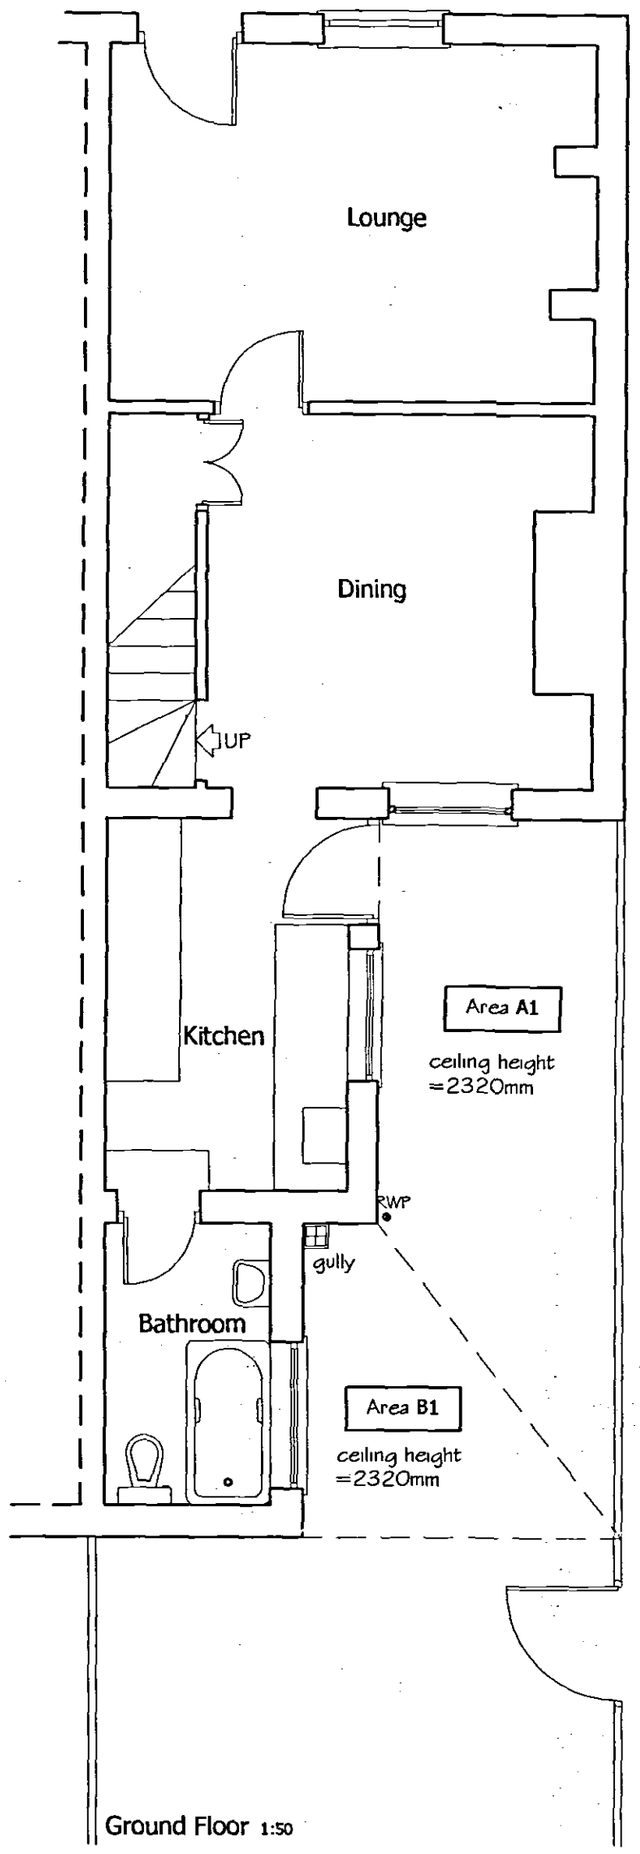

Ground Floor 1:50

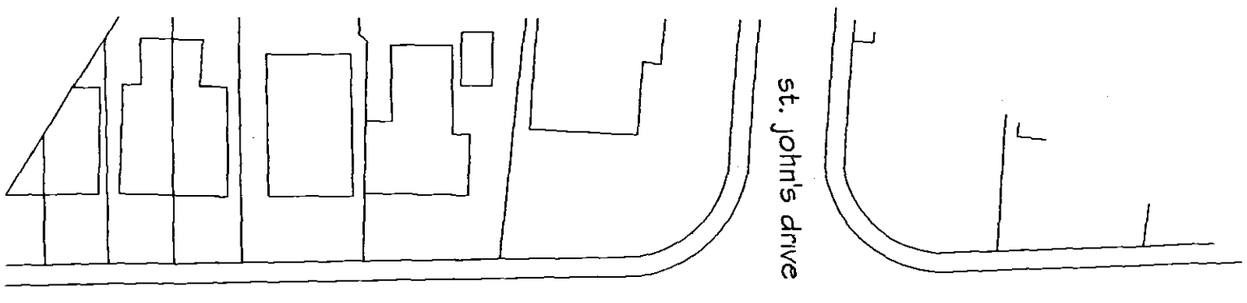


Site Plan as existing 1:500




Northwest Elevation
1:100



Southeast Elevation

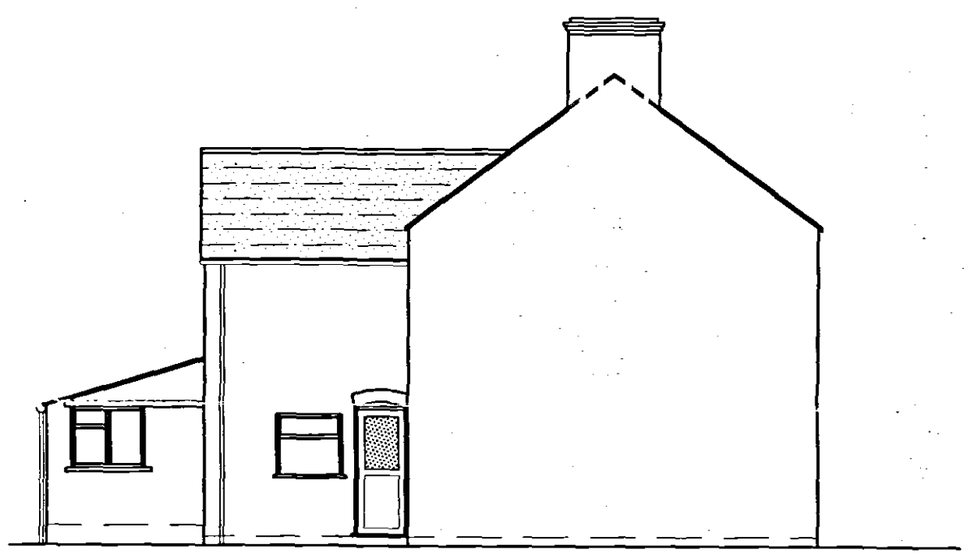

Northeast Elevation

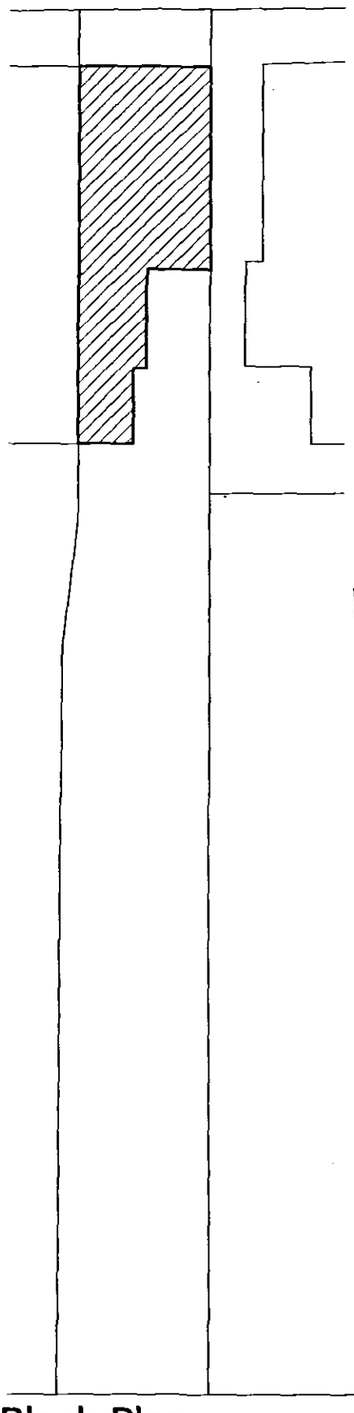

Block Plan as existing 1:200

SHDC
Planning & Development
3 1 AUG 2005
Ref:

ISSUE	DESCRIPTION	APPR'd	DATE

PODDINGTONS

Architectural Design Consultants
Est. 1969

Unit 7, The Flaxmill, Flaxmill Lane, Pinchbeck, Spalding, Lincs.
PE11 3XQ Tel. (01775) 720868 Fax. (01775) 720877

Client
Mr. L. harvey and Miss. L. Spence

Project.
Alteration & Extension
161 St. John's Road, Spalding.

Drawing.
Plans and Elevations as existing

Drawn.	Scale.	Date.	Checked.	Approved.
A.A.A.	A.S.	July 05		

DWG. No. 3241-001 | ISSUE.