
DWG. No. 3241-002 | ISSUE.

ALL DIMENSIONS IN mm

DO NOT SCALE : IF IN DOUBT ASK

COPYRIGHT

THIS DRAWING IS PRIVATE AND CONFIDENTIAL AND IS SUPPLIED ON THE EXPRESS CONDITION THAT IT IS NOT TO BE USED FOR ANY PURPOSE OR COPIED OR COMMUNICATED TO ANY THIRD PARTY WITHOUT THE PERMISSION OF PODDINGTONS

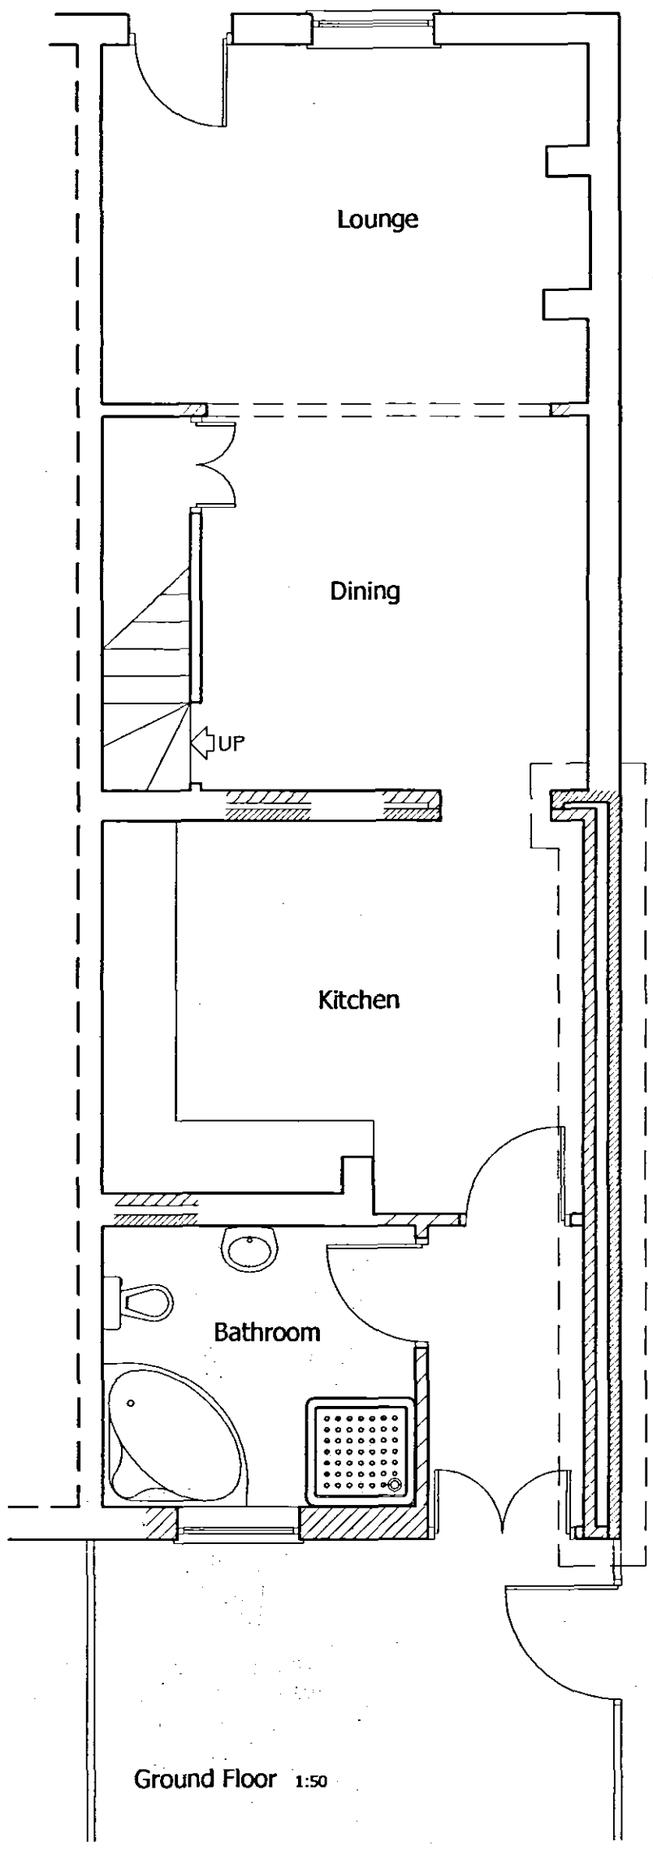


Ground Floor 1:50




Northwest elevation
1:100




Southeast elevation

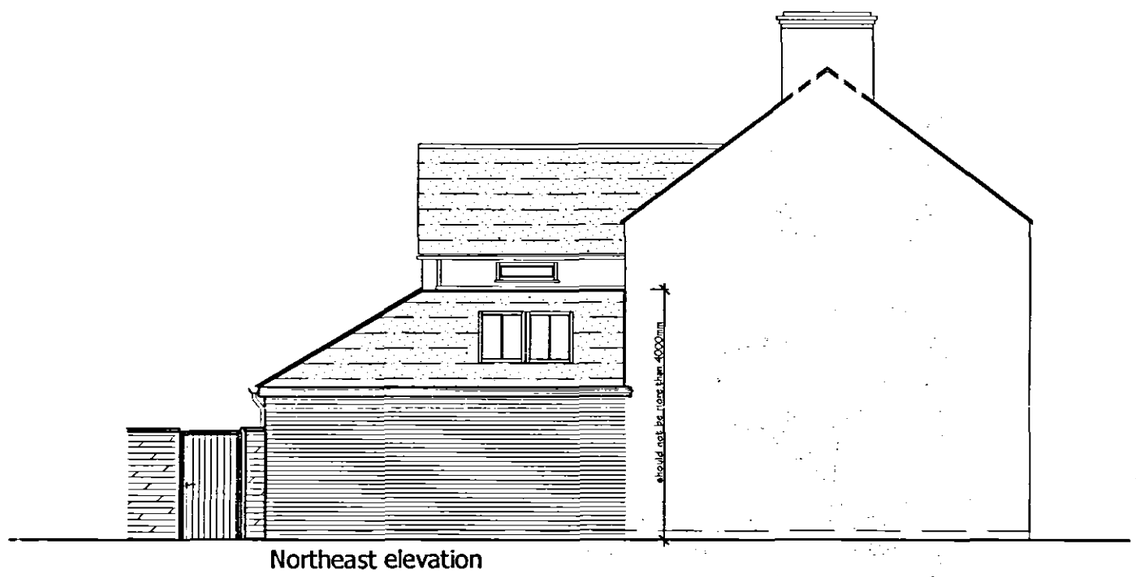

Northeast elevation

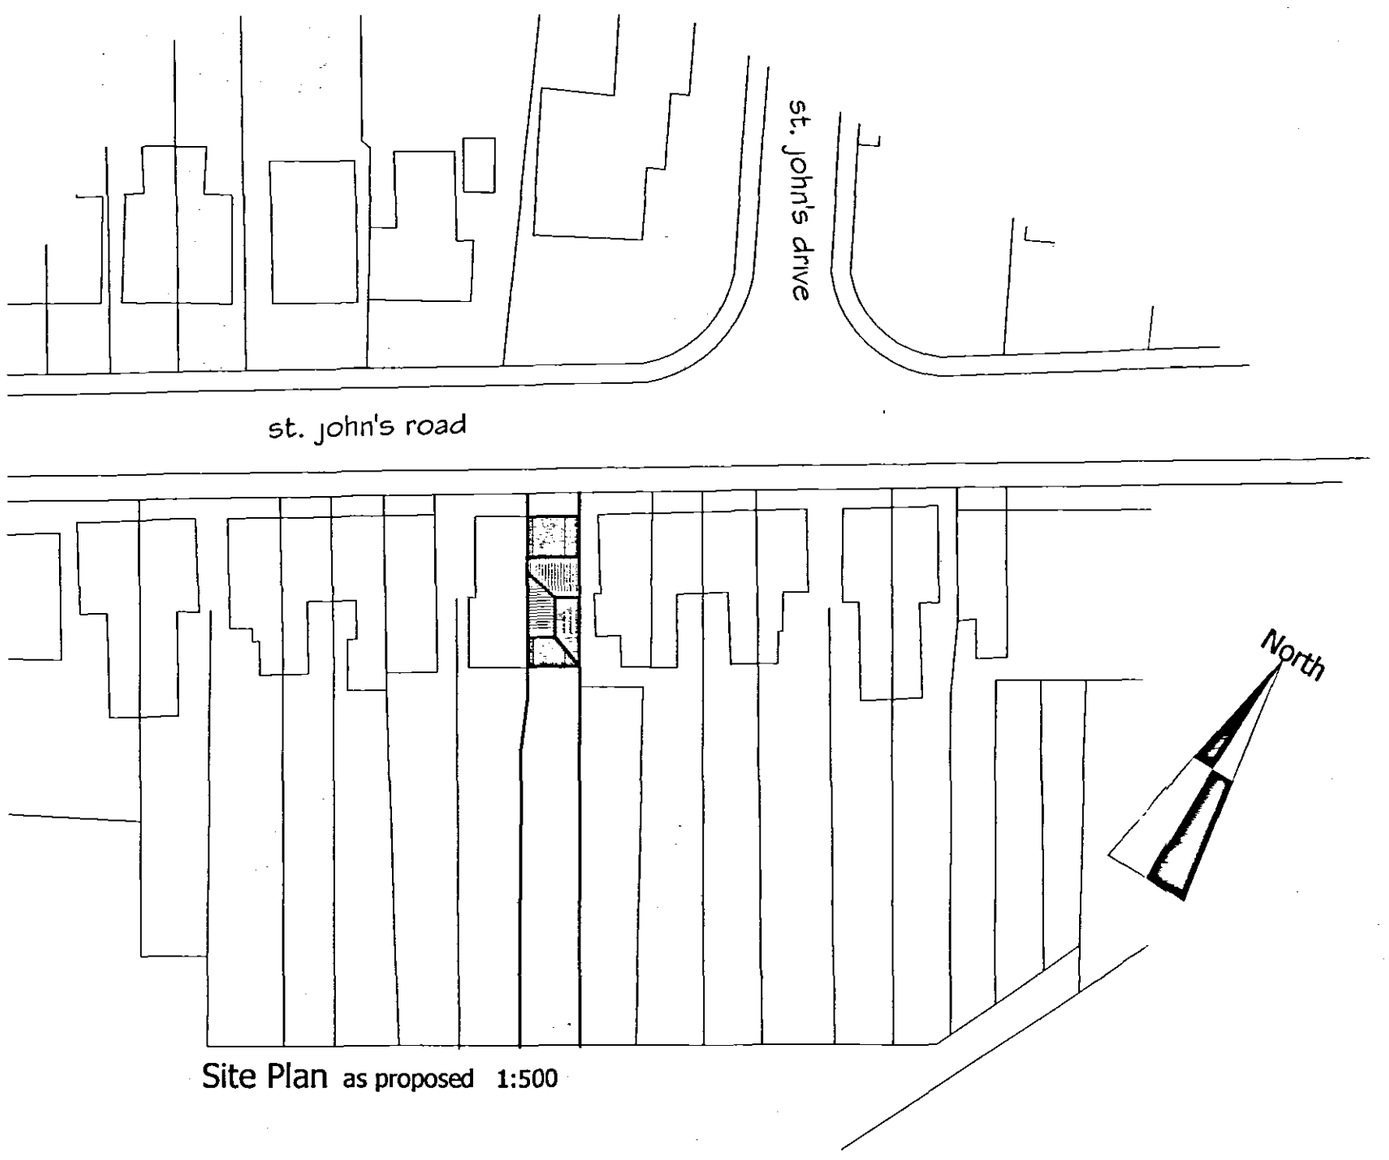

Site Plan as proposed 1:500

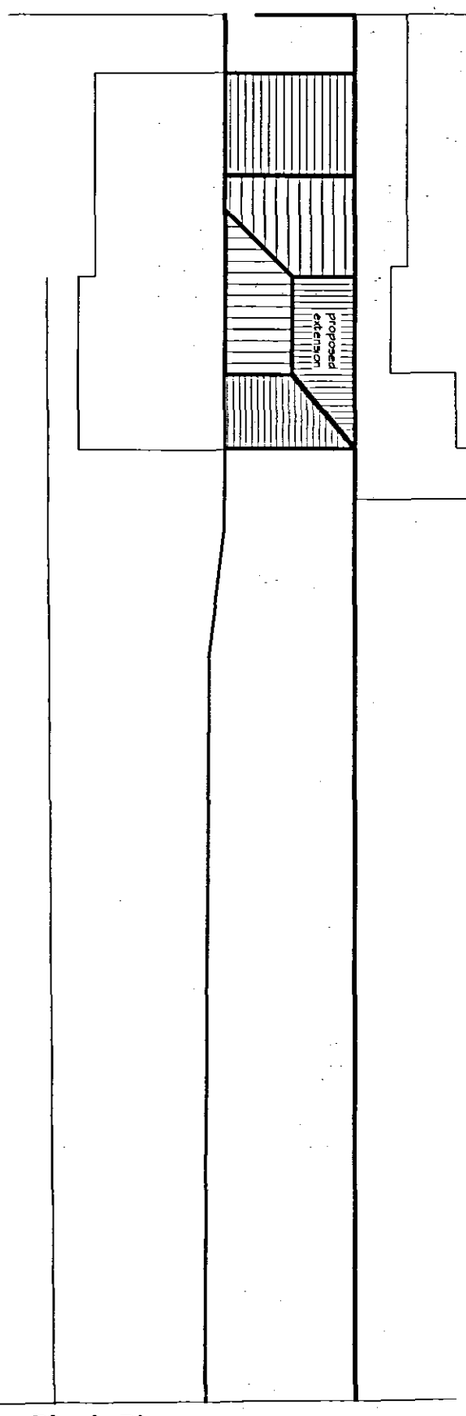

Block Plan as proposed 1:200

SHDC
Planning & Development
3 1 AUG 2005
Ref:

ISSUE	DESCRIPTION	APPR'd	DATE

PODDINGTONS

Architectural Design Consultants
Est. 1969

Unit 7, The Flaxmill, Flaxmill Lane, Pinchbeck, Spalding, Lincs.
PE11 3XQ Tel. (01775) 720866 Fax. (01775) 720877

Client.
Mr. L. harvey and Miss. L. Spence

Project.
Alteration & Extension
161 St. John's Road, Spalding.

Drawing.
Plans and Elevations as proposed

Drawn.	Scale.	Date.	Checked.	Approved.
A.A.A.	A.S.	July 05		

DWG. No. 3241-002 | ISSUE.