
DWG. No. 3241-001 | ISSUE.

ALL DIMENSIONS IN mm

DO NOT SCALE : IF IN DOUBT ASK

COPYRIGHT

THIS DRAWING IS PRIVATE AND CONFIDENTAL AND IS SUPPLIED ON THE EXPRESS CONDITION THAT IT IS NOT TO BE USED FOR ANY PURPOSE OR COPIED OR COMMUNICATED TO ANY THIRD PARTY WITHOUT THE PERMISSION OF PODDINGTONS

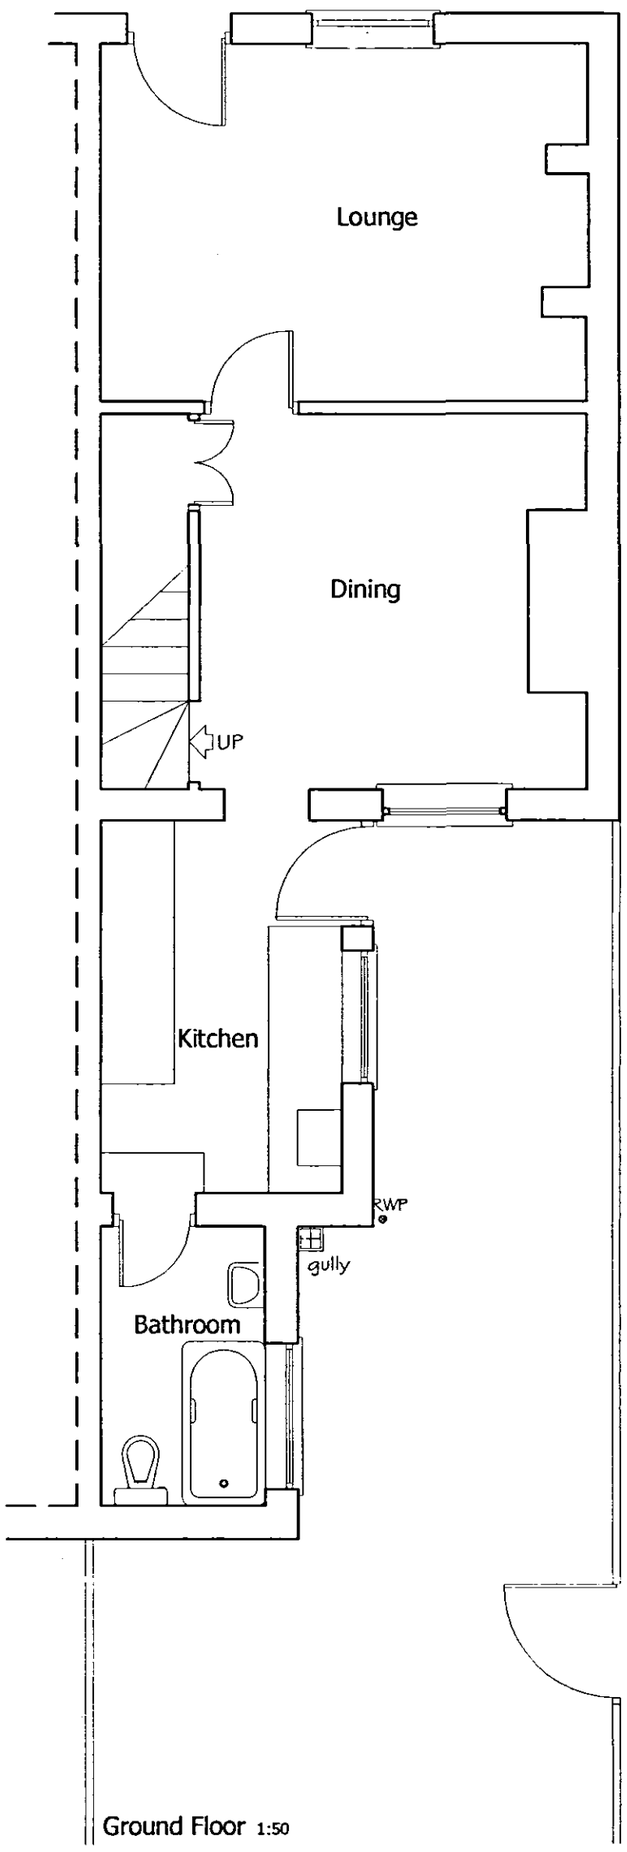


Ground Floor 1:50




Northwest Elevation
1:100





Southeast Elevation

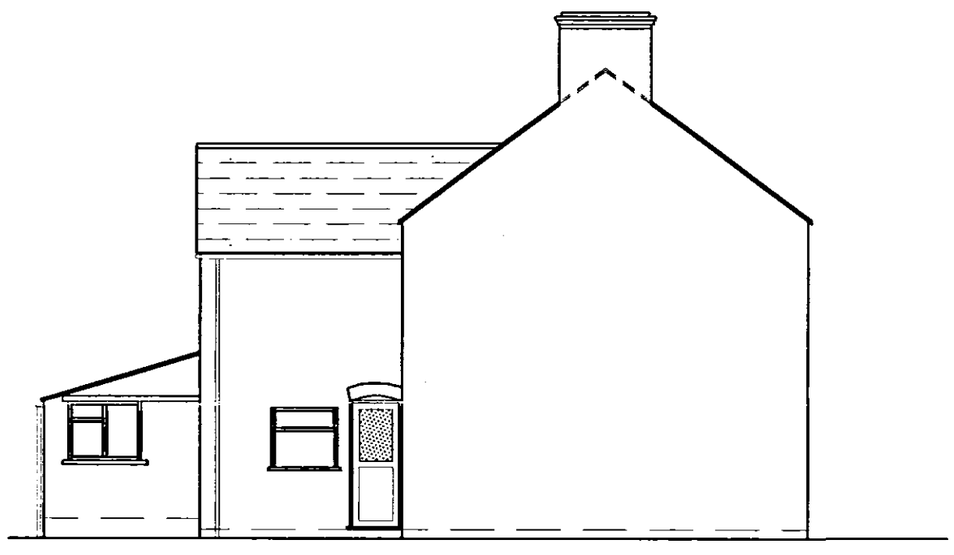

Northeast Elevation

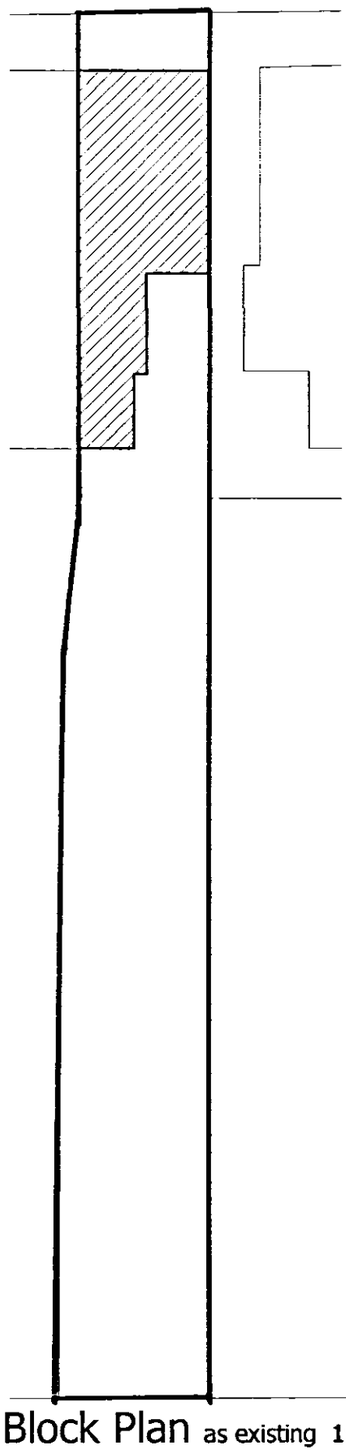

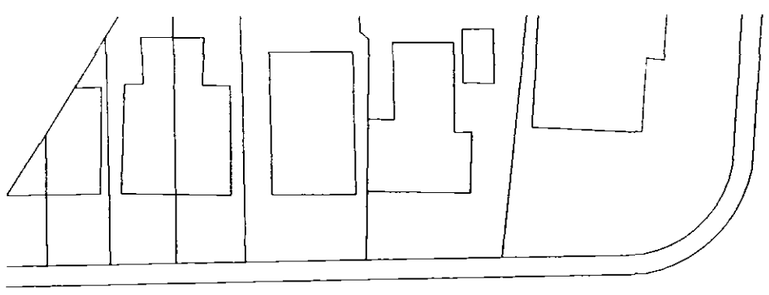

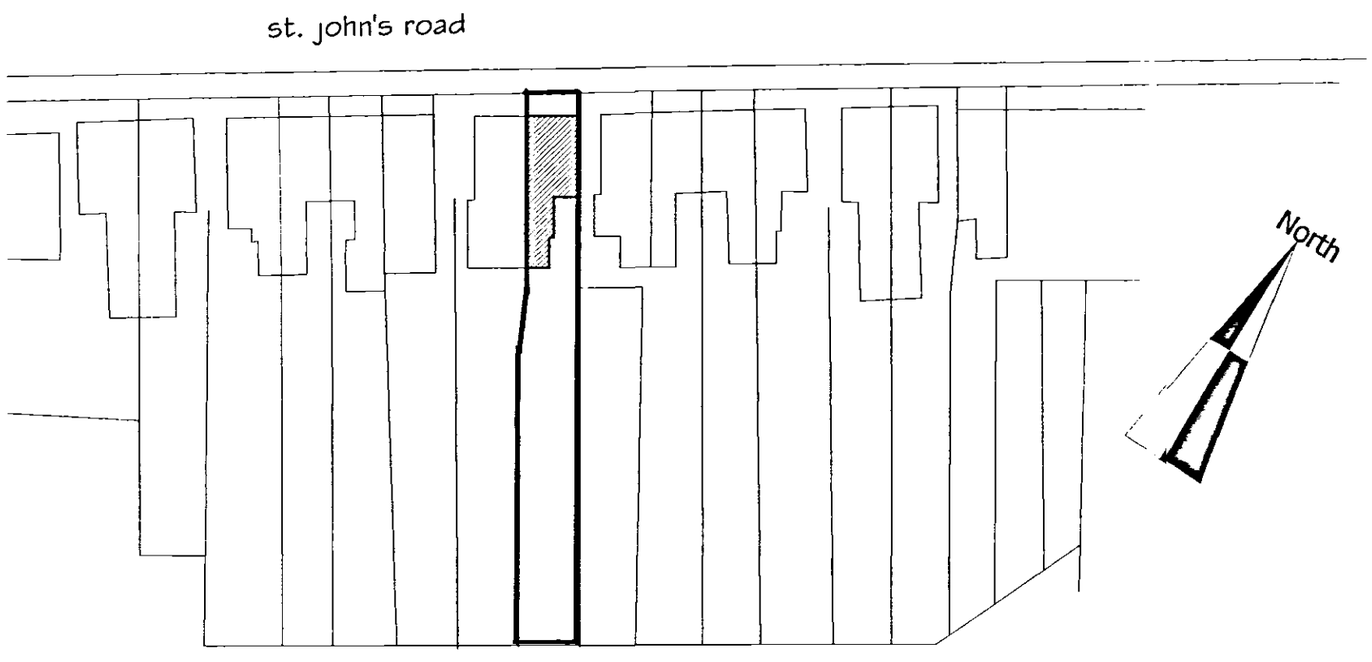

Site Plan as existing 1:500

Block Plan as existing 1:200

SHDC
Planning & Development
25 AUG 2005
Ref: 1179/05

ISSUE	DESCRIPTION	APPR'd	DATE

PODDINGTONS

Architectural Design Consultants
Est. 1969

Unit 7, The Flaxmill, Flaxmill Lane, Pinchbeck, Spalding, Lincs.
PE11 3XQ Tel. (01775) 720866 Fax. (01775) 720877

Client
Mr. L. harvey and Miss. L. Spence

Project
Alteration & Extension
161 St. John's Road, Spalding.

Drawing
Plans and Elevations as existing

Drawn.	Scale.	Date.	Checked.	Approved.
A.A.A.	A.S.	July 05		

DWG. No. 3241-001 | ISSUE.