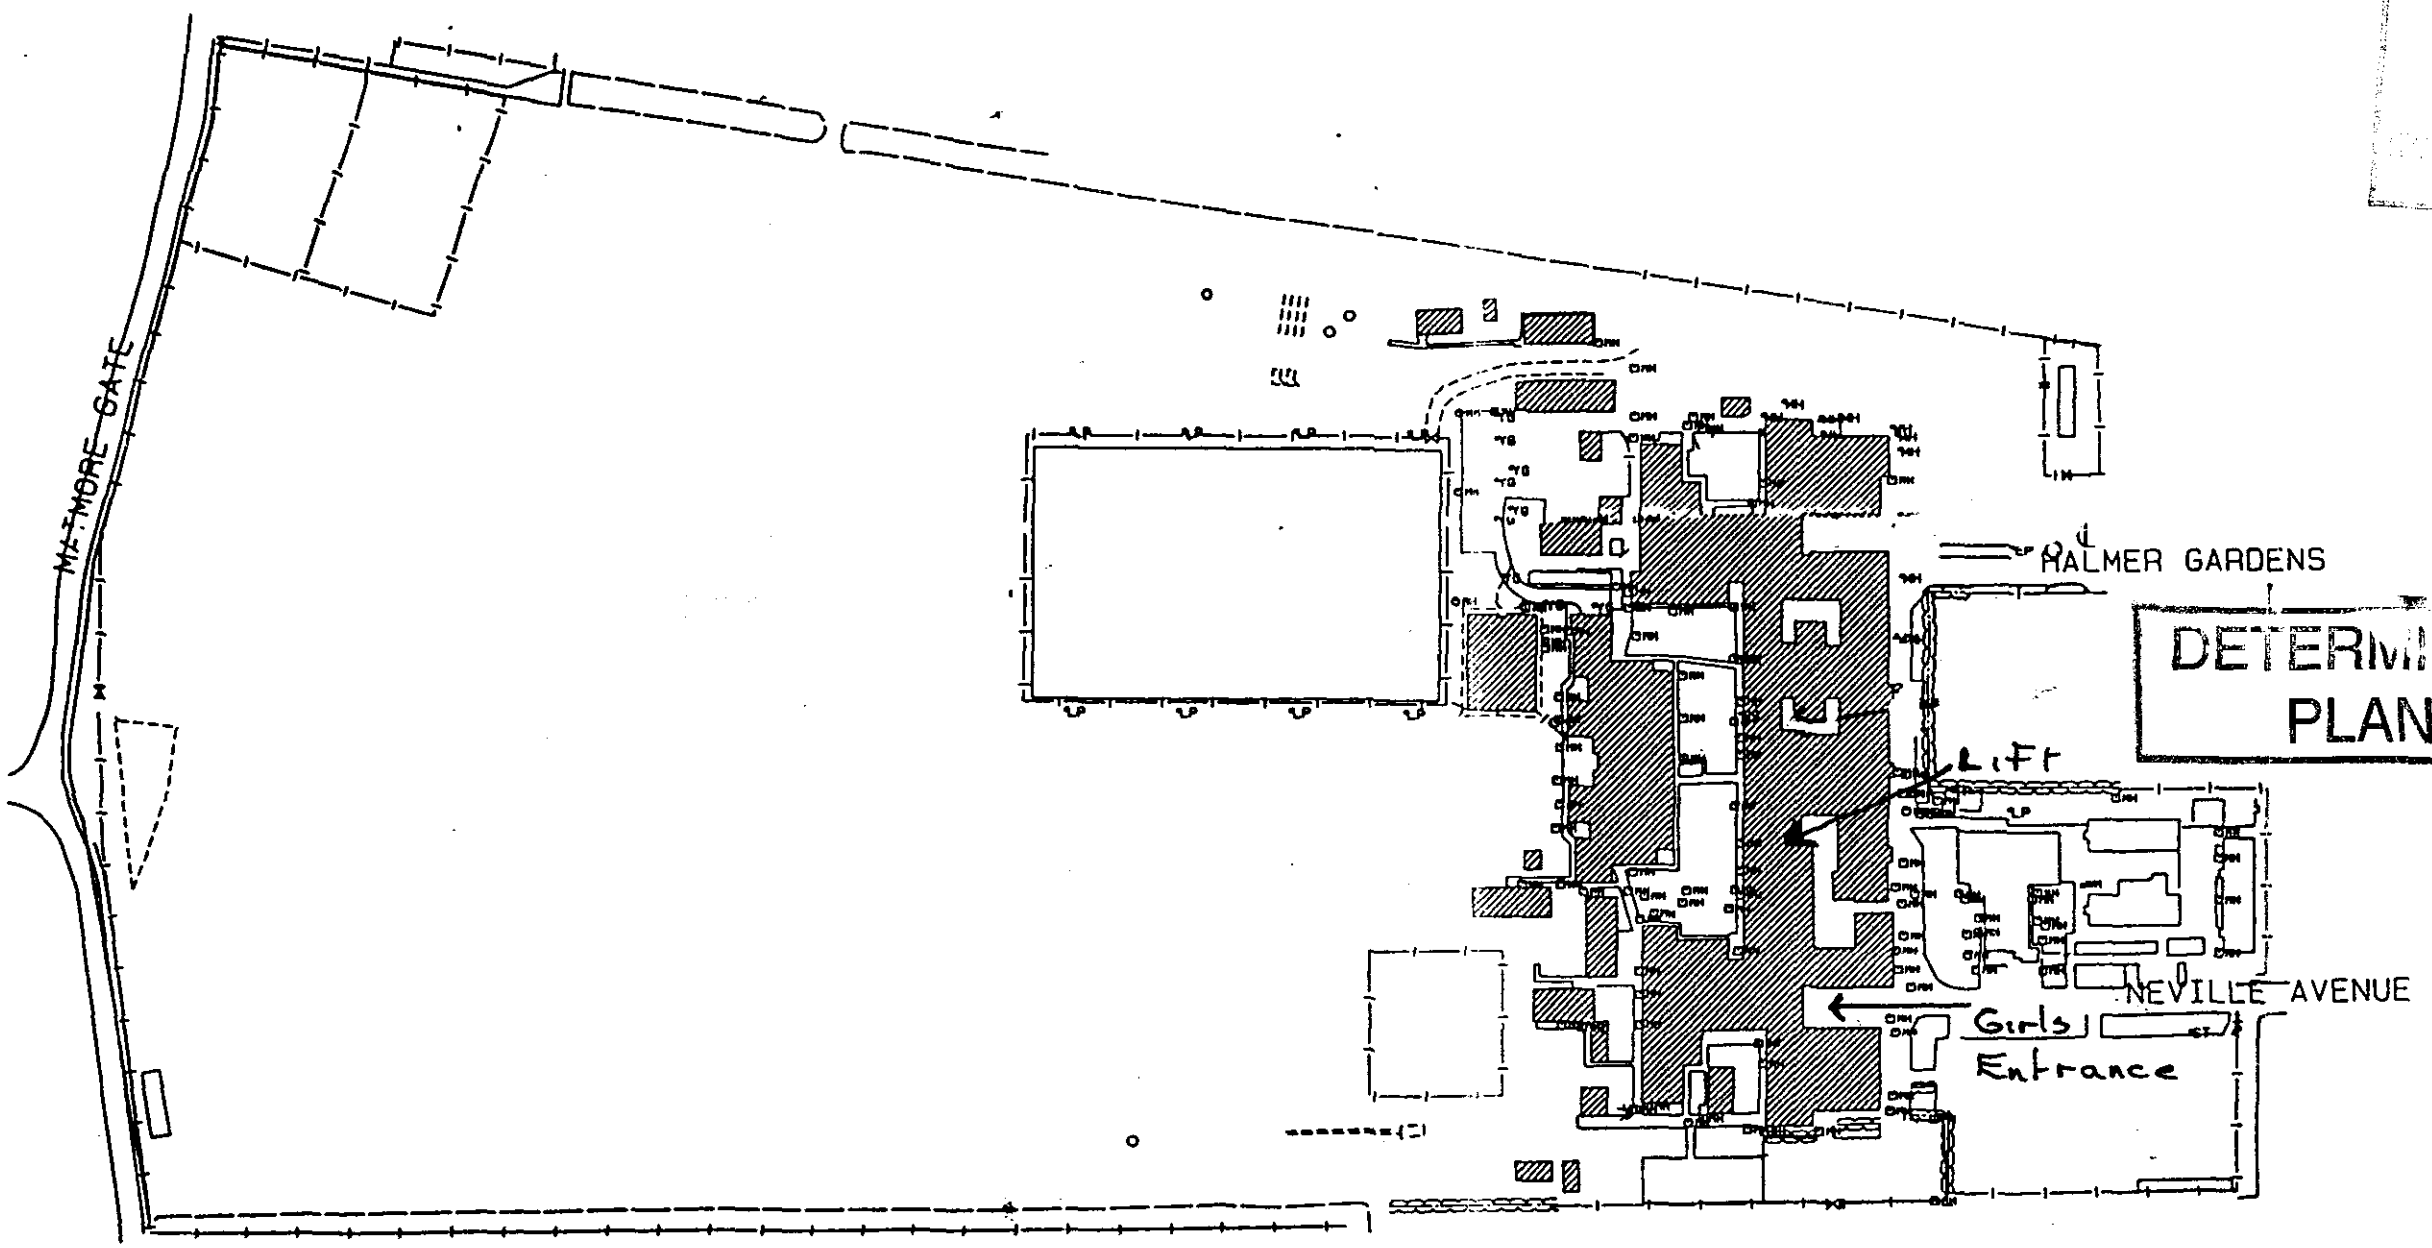


DETERMINED PLAN

1/29/99

project
Spalding The Gleed Girls School


Proposed Lift Block Plan

PROPERTY DIVISION
R. Aaron FRICS
Chief Property Officer
County Offices
Lincoln LN1 1ZA (01522) 552222 Fax 552611


drawing no. D101L/2 | revision 'C'

scale | date | drawn


LINCOLNSHIRE COUNTY COUNCIL
FINANCE and RESOURCES DIRECTORATE

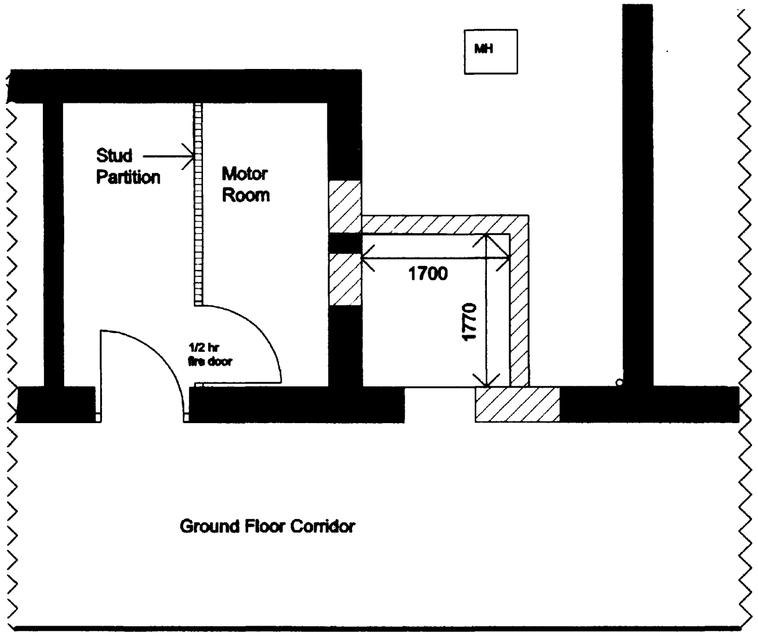


Ground Floor Plan

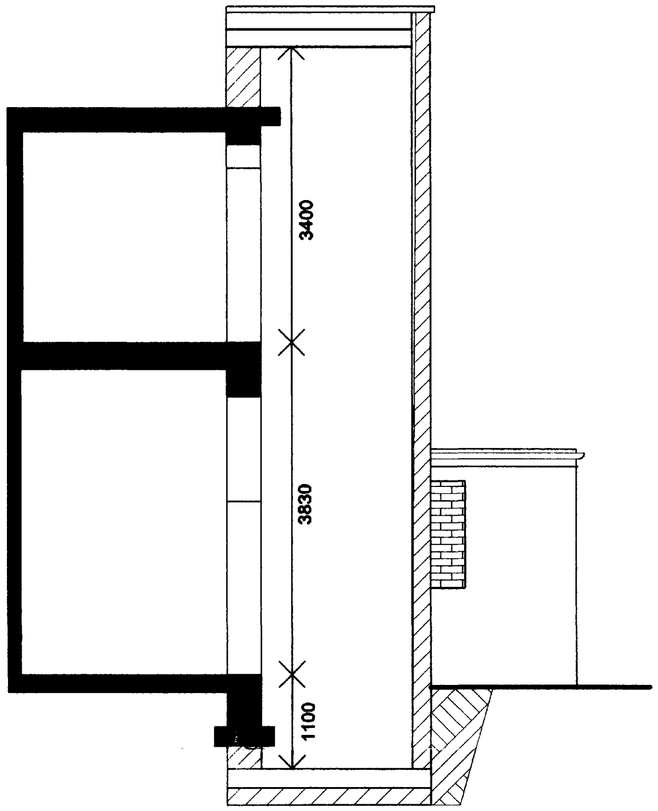

Section

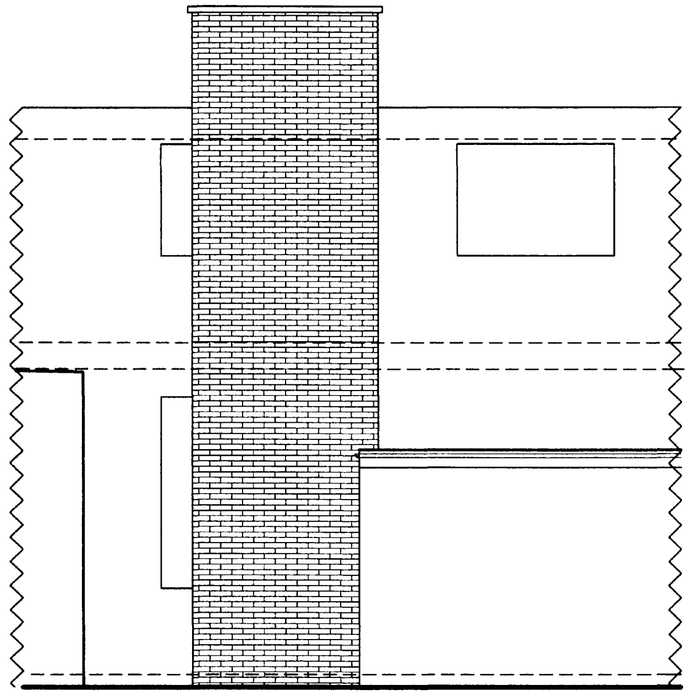

Elevation

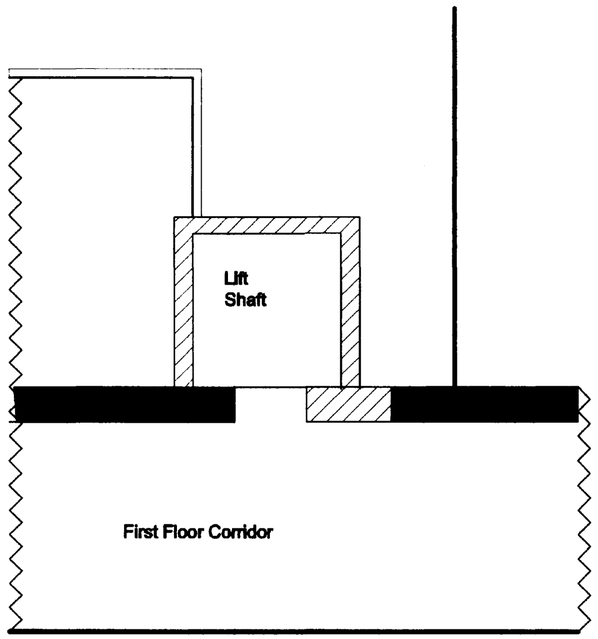

First Floor Plan

1179/99

DETERMINED PLAN


project
Spalding Gleed Girls' School

drawing
Proposed Lift

drawing no. **SPGG/D101L/1.** revision

scale **1:50** date **Oct 99**

PROPERTY DIVISION
COUNTY OFFICES, NEWLAND, LINCOLN LN1 1ZA
TEL:01522 552701 FAX:01522 552611

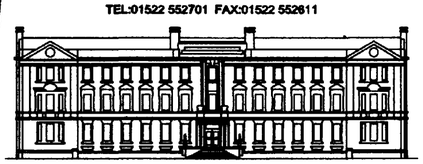

LINCOLNSHIRE COUNTY COUNCIL
Finance & Resources Directorate