

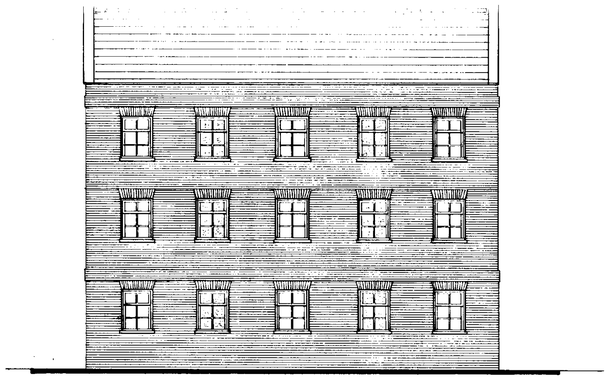



REAR ELEVATION — NORTH

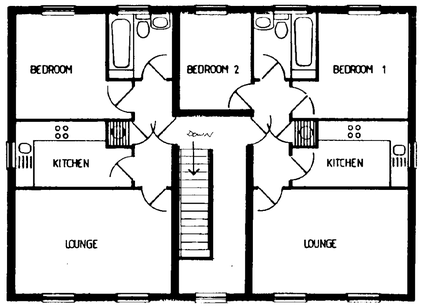


SECOND FLOOR

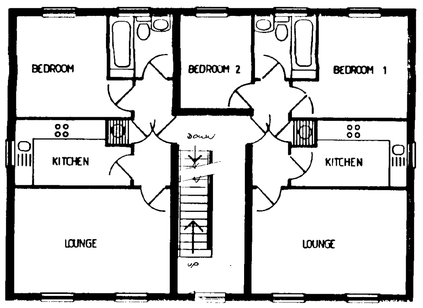



FIRST FLOOR

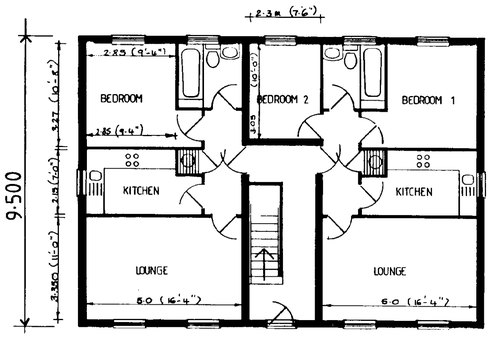



GROUND FLOOR

13·250


NOTE: ALL WINDOWS TO BE TRIPLE GLAZED

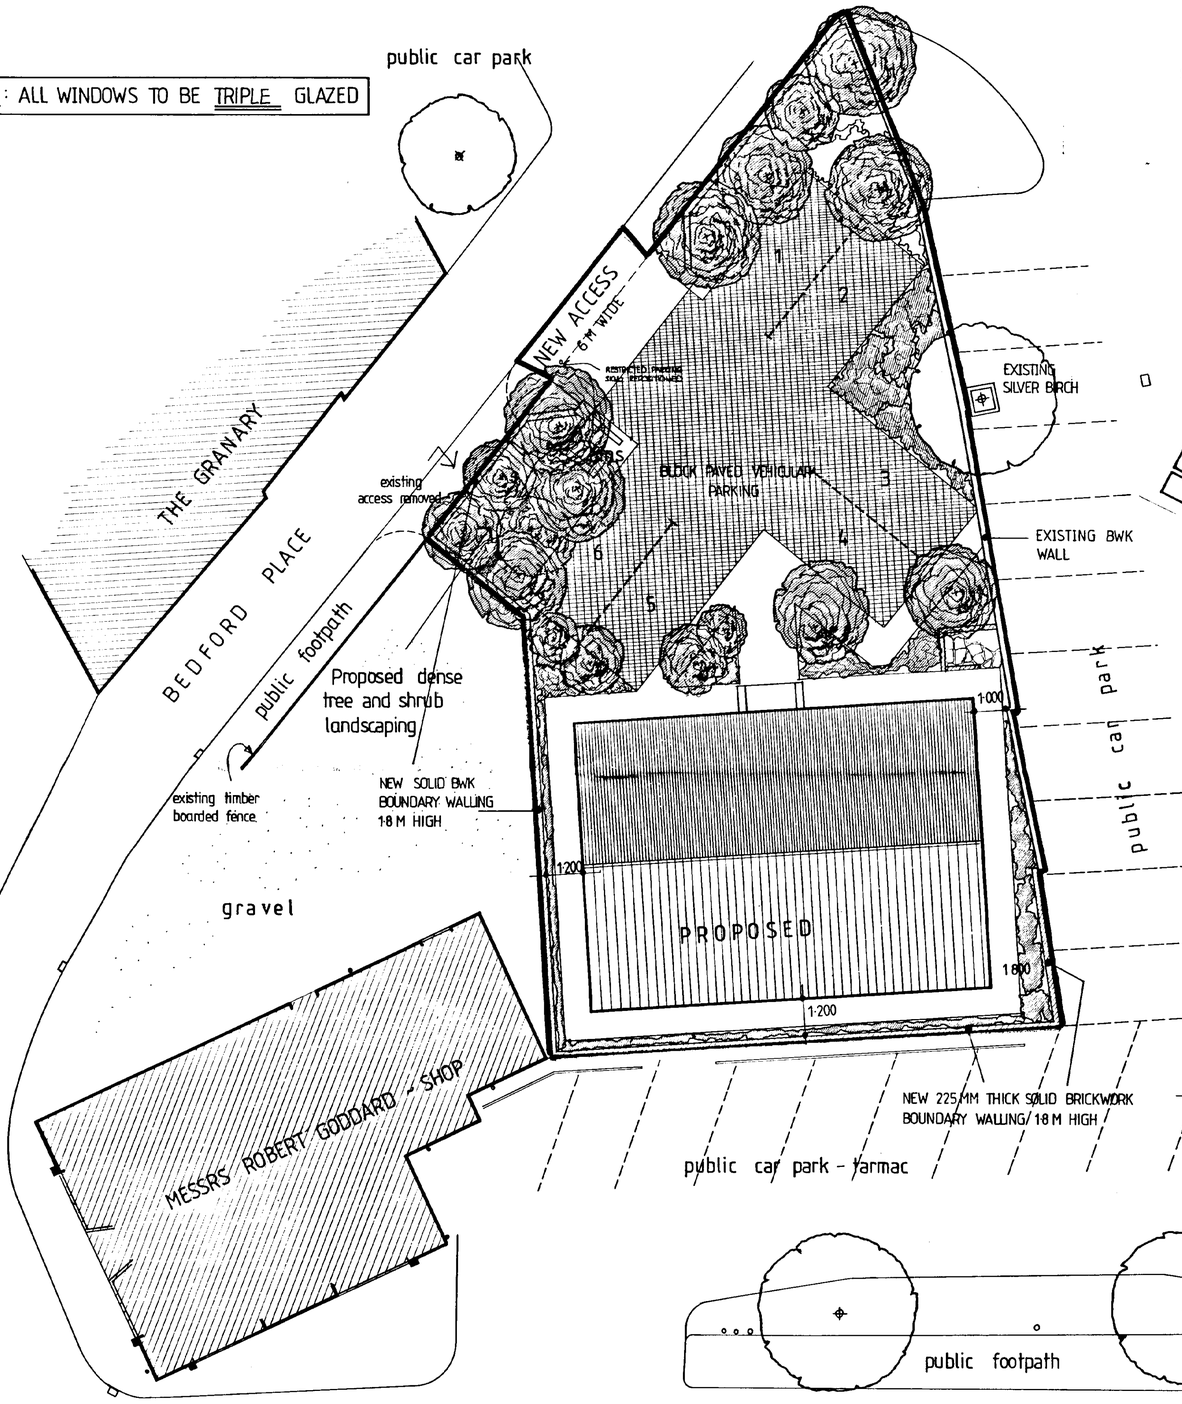



SITE PLAN 1:100

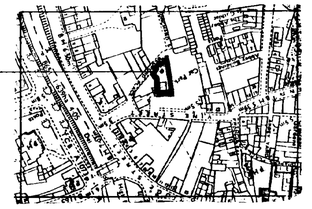


LOCATION PLAN 1:2500

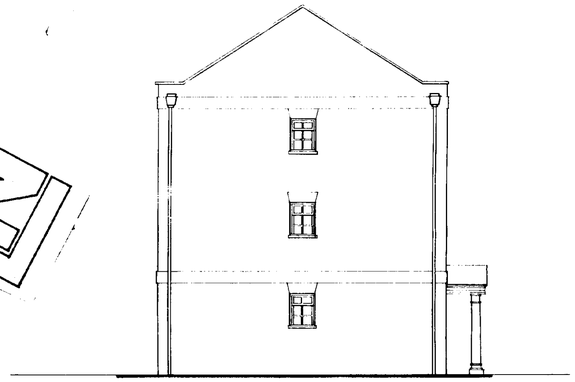

SIDE ELEVATIONS EAST/WEST

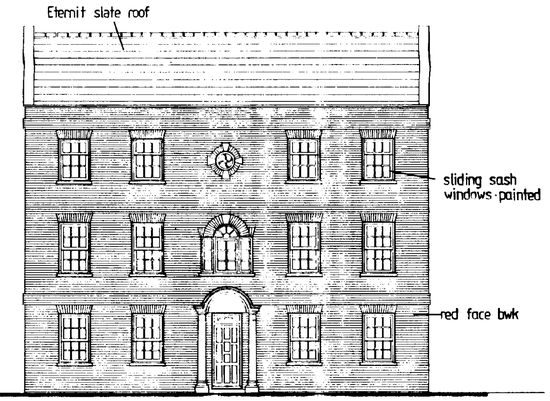


FRONT ELEVATION SOUTH


**RODDINGTONS**


Architectural Design Consultants

43 Double Street, Spalding, Lincs PE11 2AA
Tel: 0775 761856 & 768296 Fax: 0775 710218


project
RESIDENTIAL DEVELOPMENT
6 NO SELF CONTAINED FLATS
BEDFORD PLACE, SPALDING

| scale | drawing no |
|---|---|
| 1:100 1:2500 | 2712 ~ 3 |
| date | drawn |
| NOV 96 | checked |

SOUTH HOLLAND DC
HOUSING & PLANNING
30 DEC 1996
Ref:

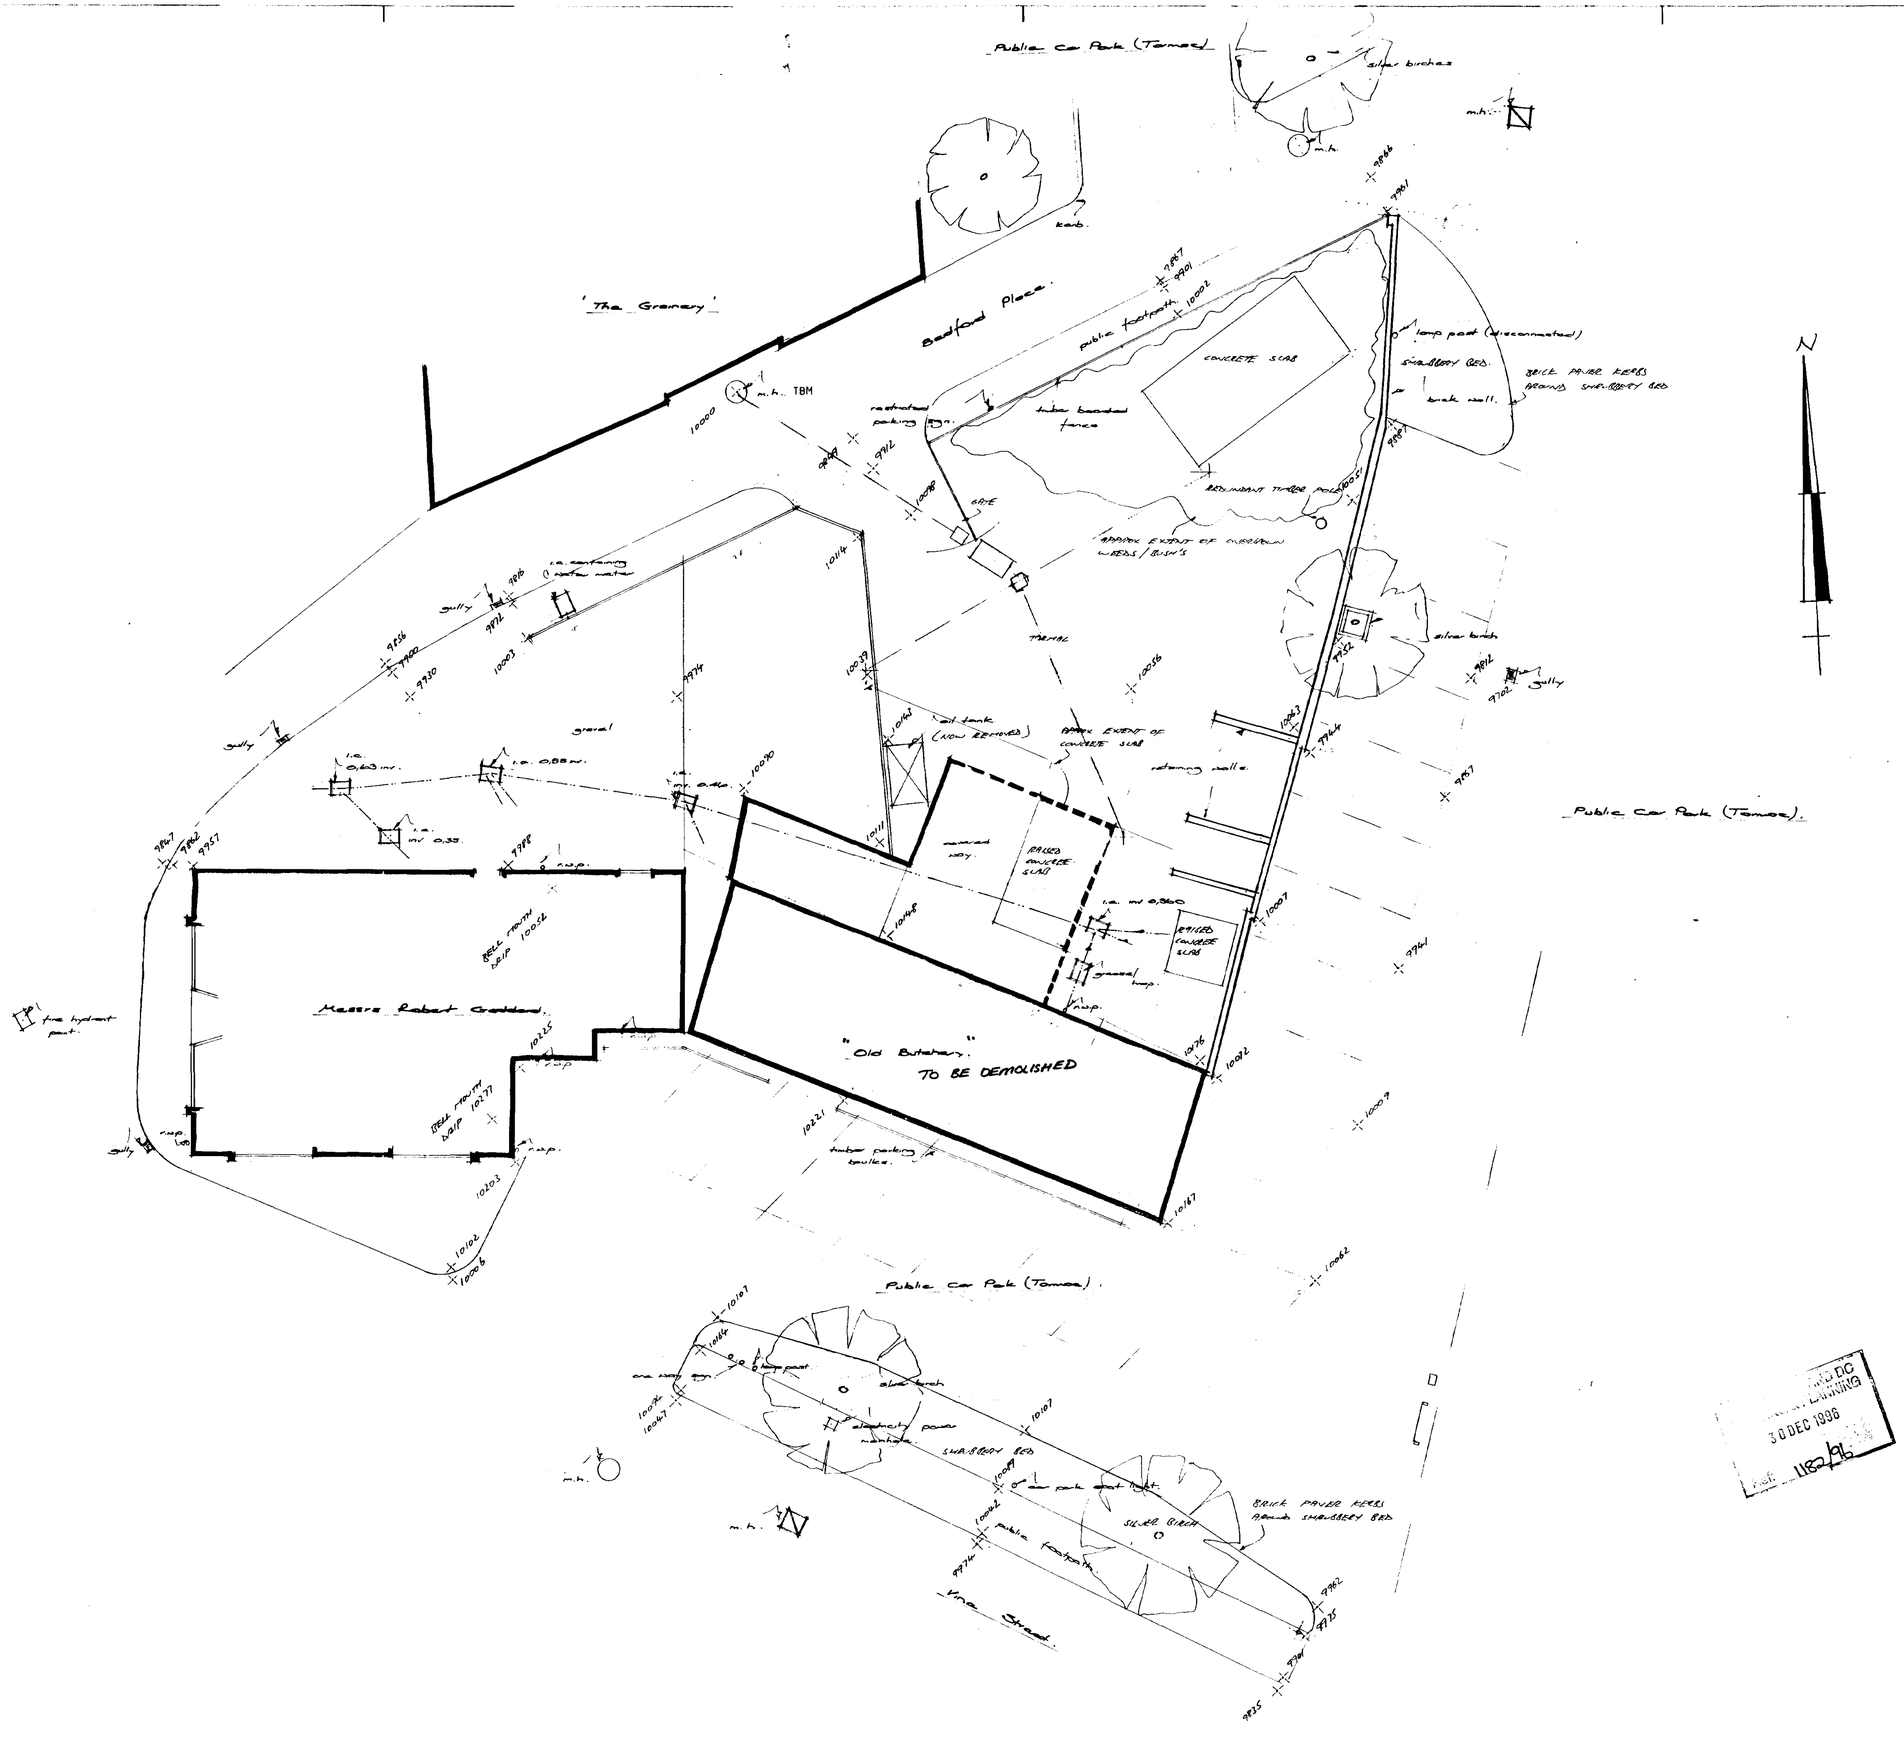


CONTRACTOR TO CHECK ALL DIMENSIONS ON SITE BEFORE WORK COMMENCES.

| revision | date | init. | revision details |
|---|---|---|---|
| A | 20.7.96 | JF | SHADE PLAN & ADD LEVELS |


PODDINGTONS
43 Double Street, Spalding, Lincs. PE11 2AA
Telephone: Spalding (01775) 61856 68796
architectural design consultants



RECEIVED BC PLANNING
30 DEC 1996
Ack. 1182/96


ject
Proposed Development of Old Butchery at Vine Street/ Bedford Place, Spalding.


awing
Survey SITE EXISTING

ale 1:100


Plan No 2279/1

Rev A


PROVISIONAL SKETCH ONLY 1:100

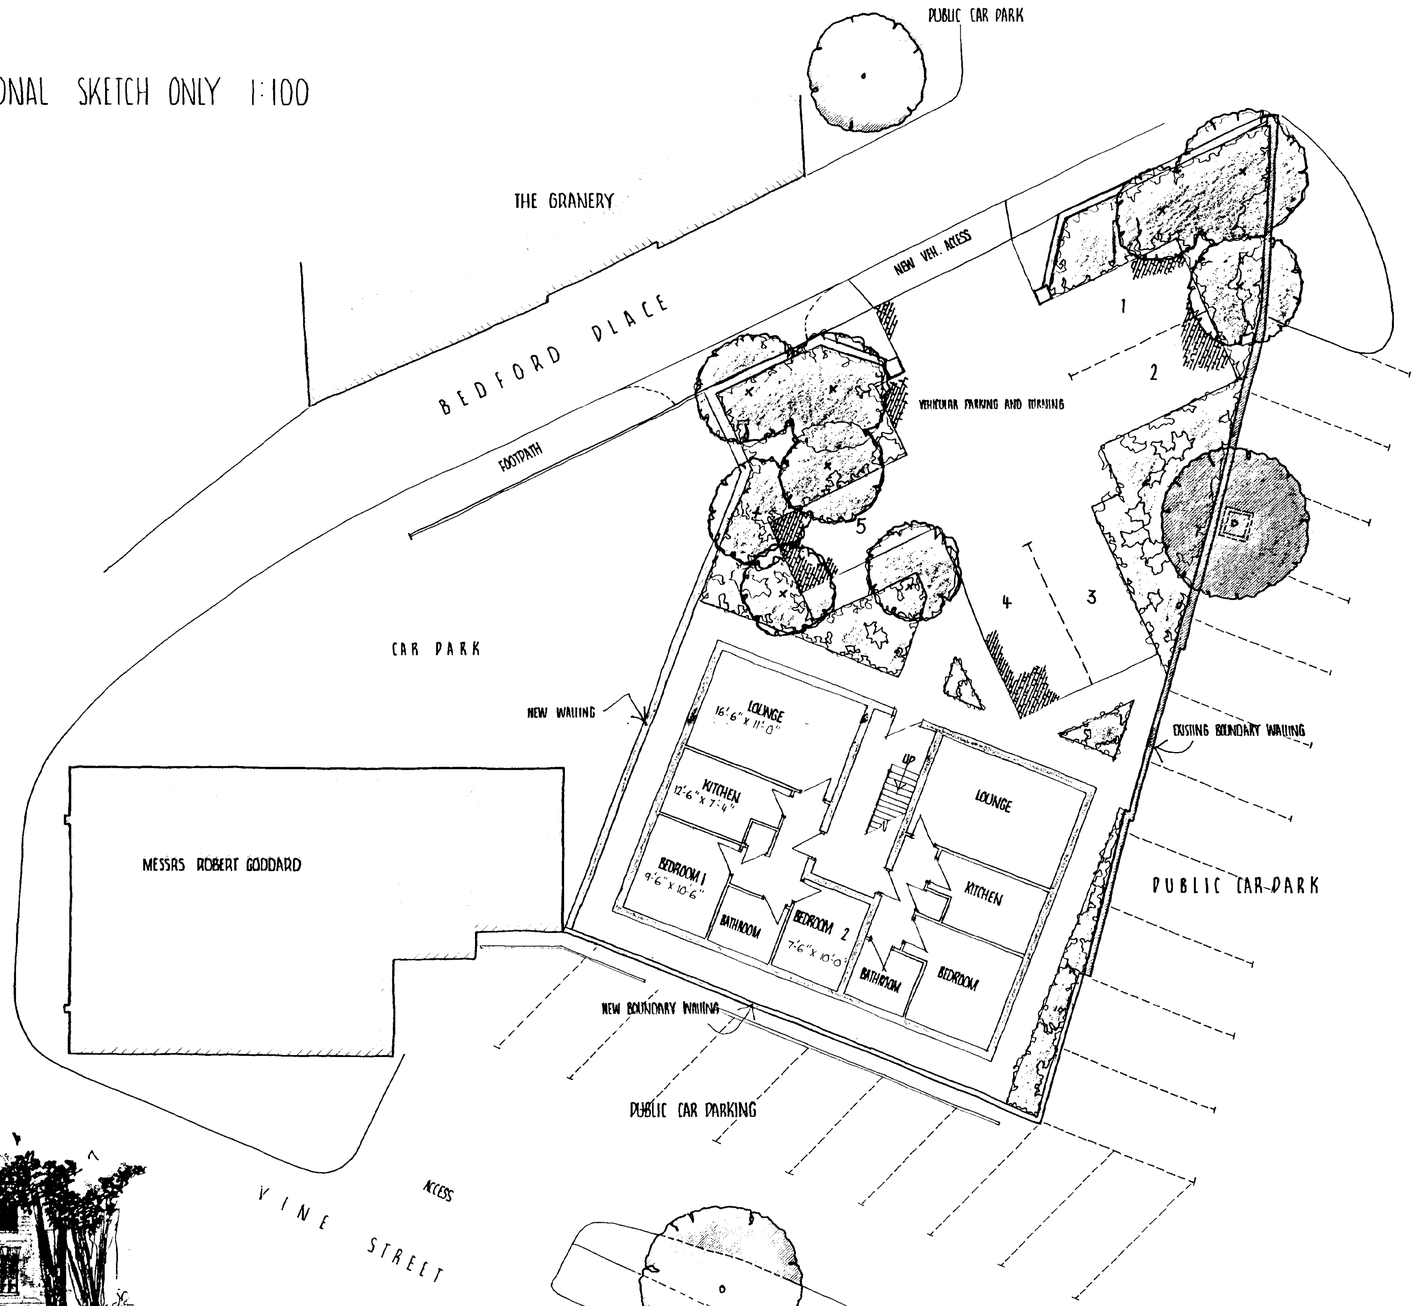



GROUND FLOOR UNITS 1 AND 2

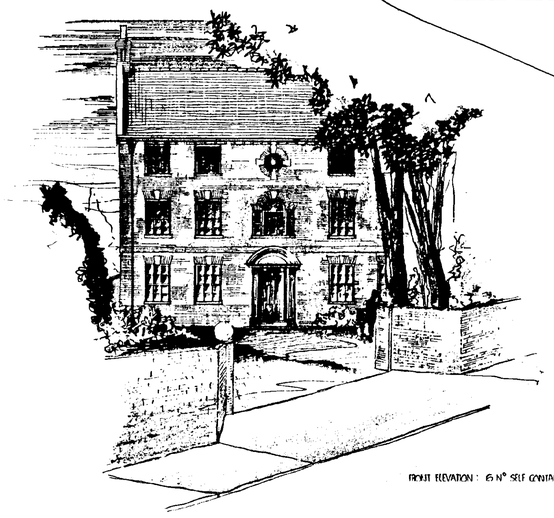


FRONT ELEVATION : 6 N° SELF CONTAINED FLATS

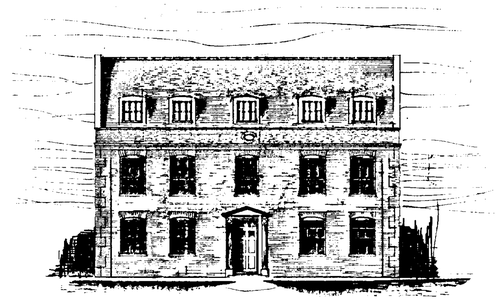

FRONT ELEVATION : 5 SELF CONTAINED FLATS

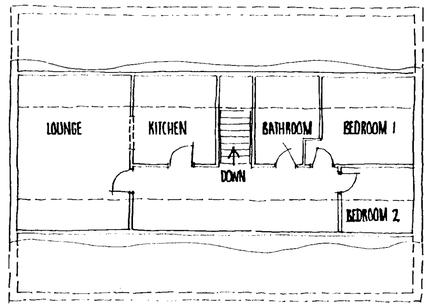


SECOND FLOOR UNIT 5 ("ROOM IN ROOF" ALTERNATIVE)

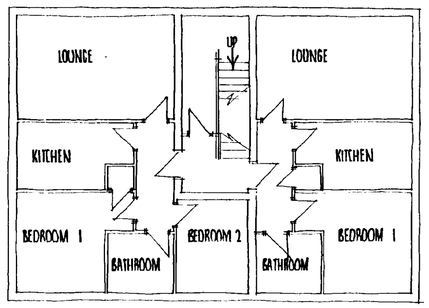


FIRST FLOOR UNITS 3 AND 4

DITTO FOR UNITS 5 AND 6 ON SECOND FLOOR


SOUTH HOLLAND DC
HOUSING & PLANNING
30 SEP 1996
Ref:

PODDINGTONS
Architectural Design Consultants
43 Double Street, Spalding, Lincs. PE11 2AA
Tel: 0775 761856 & 768296. Fax: 0775 710218

project
FEASABILITY STUDY
RESIDENTIAL DEVELOPMENT
OFF BEDFORD PLACE SPALDING
FOR: MESSRS ROBERT GODDARD

drawing
SKETCH

| scale | drawing no |
|---|---|
| 1:100 | 2712 - 2 |
| date JULY 1996 | drawn |
| | checked |

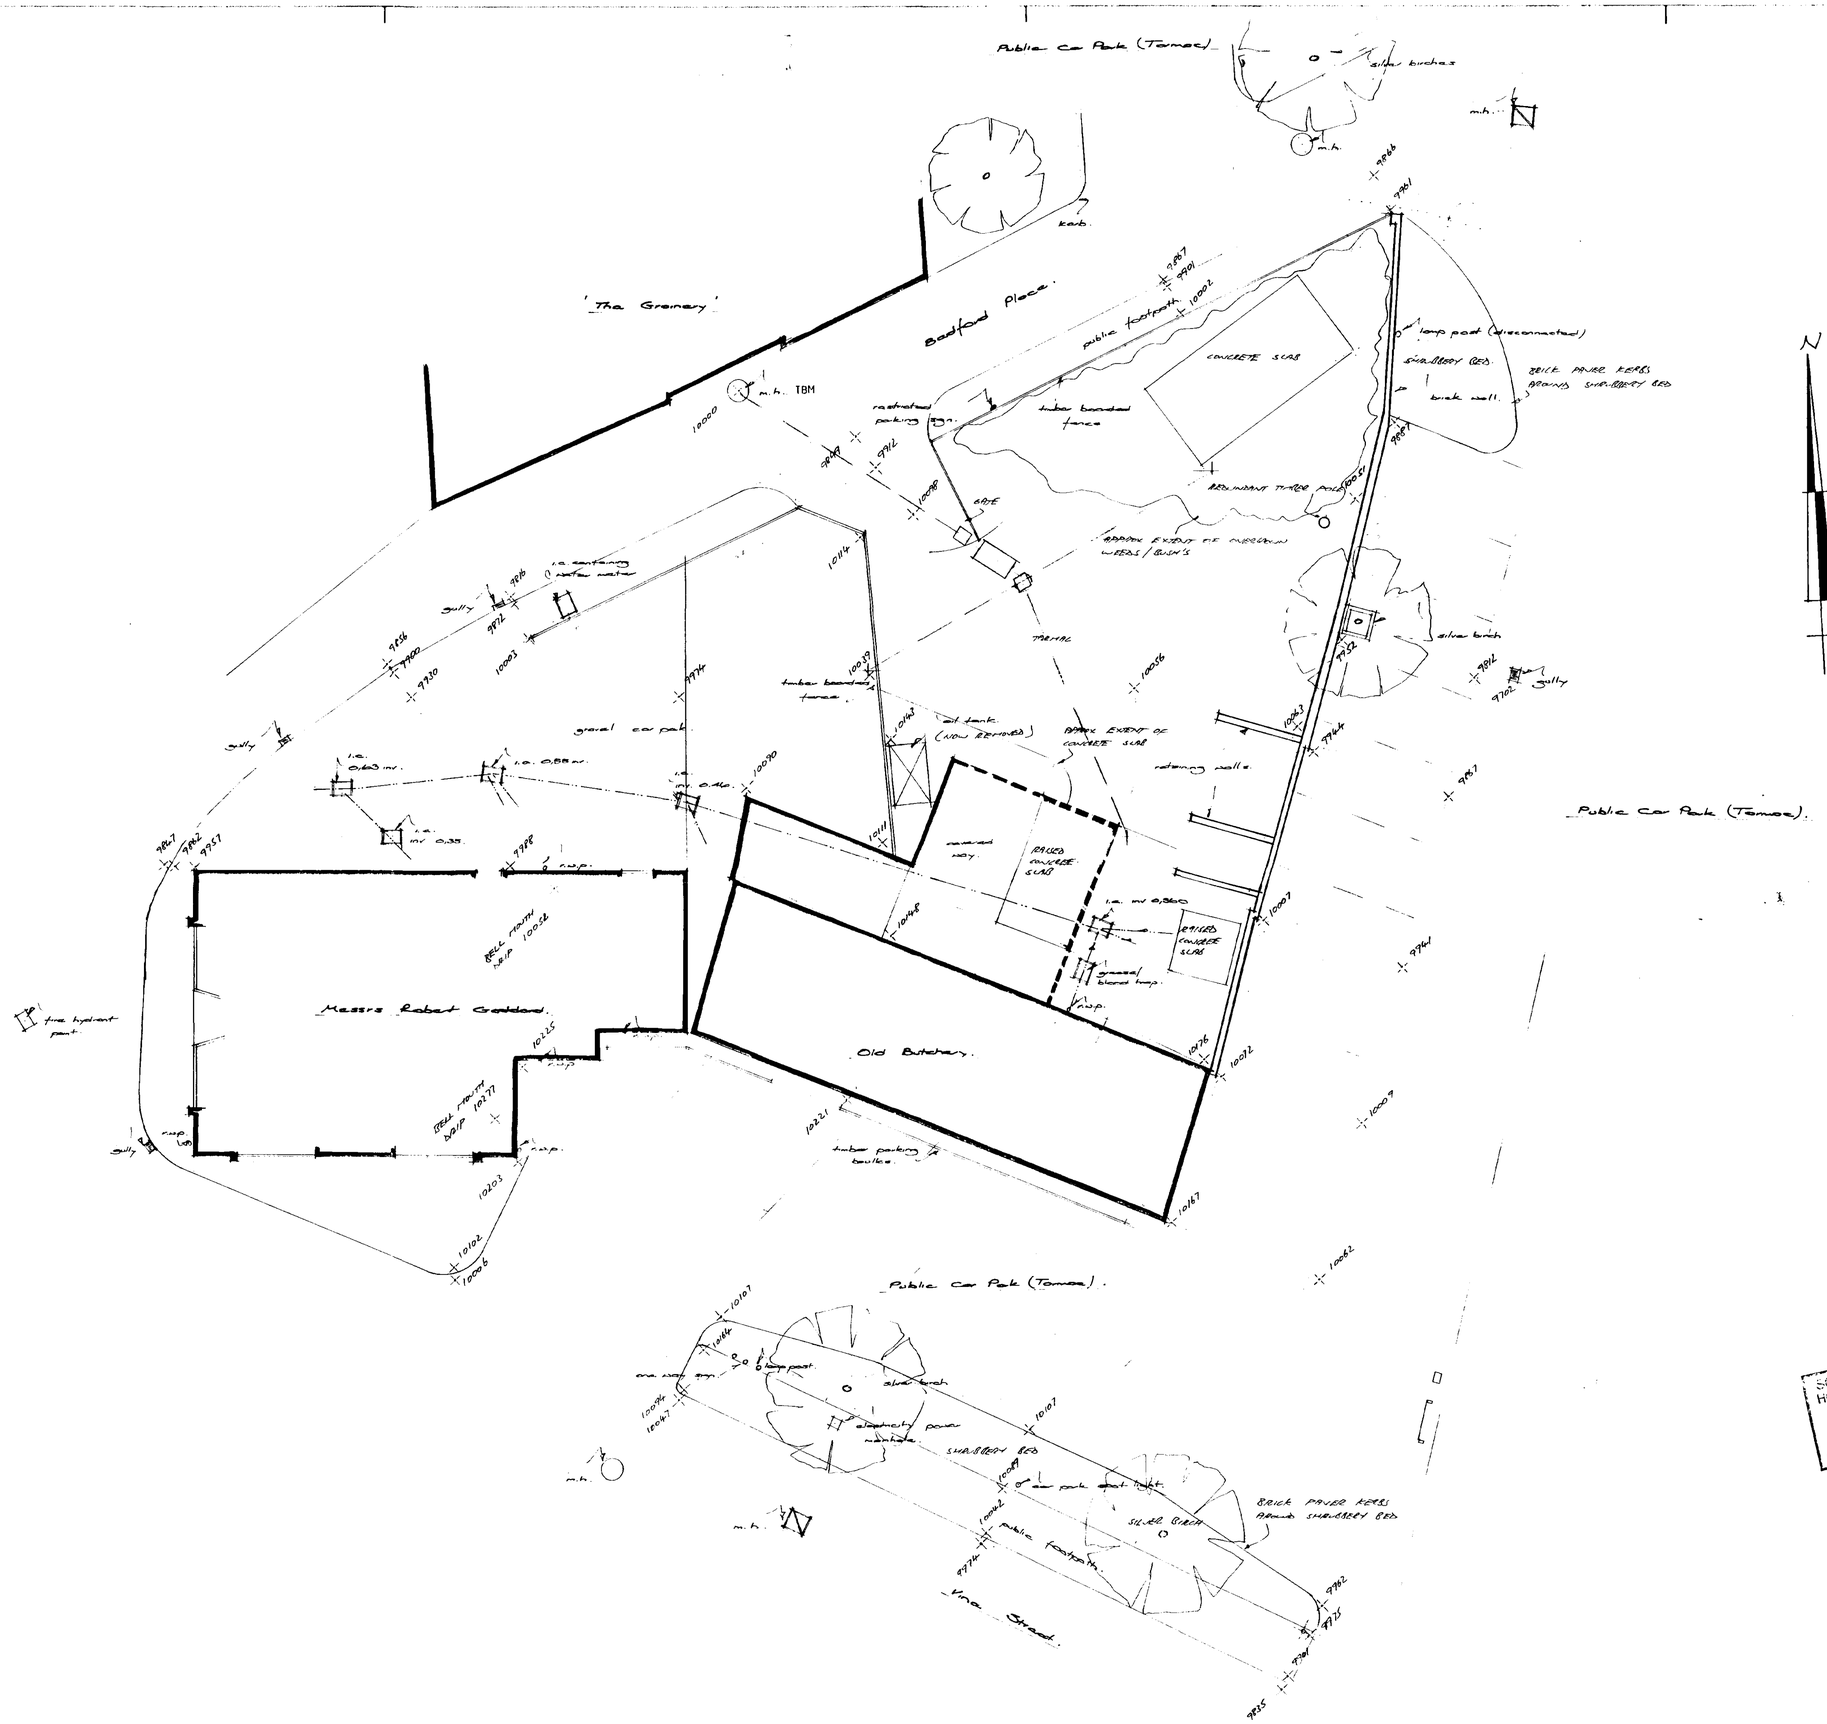


**CONTRACTOR TO CHECK ALL DIMENSIONS ON SITE BEFORE WORK COMMENCES.**

| revision | date | init | revision details |
|---|---|---|---|
| A | 10.7.96 | DT | UPDATE PLAN & ADD LEVELS |

SOUTH HOLLAND DC
HOUSING & PLANNING
30 SEP 1996
Ref:



PODDINGTONS
43 Double Street,
Spalding,
Lincs, PE11 2AA
Telephone:
Spalding (01775) 61856
68296
architectural design consultants


project
Proposed Development of Old Butchery at Vine Street/ Bedford Place, Spalding for Messrs Robert Goddard.


drawing
Survey

| scale | drawing no |
|---|---|
| 1:100 | 2279-1 |
| date | revision |
| May 1996 | A |

PROVISIONAL SKETCH ONLY 1:100

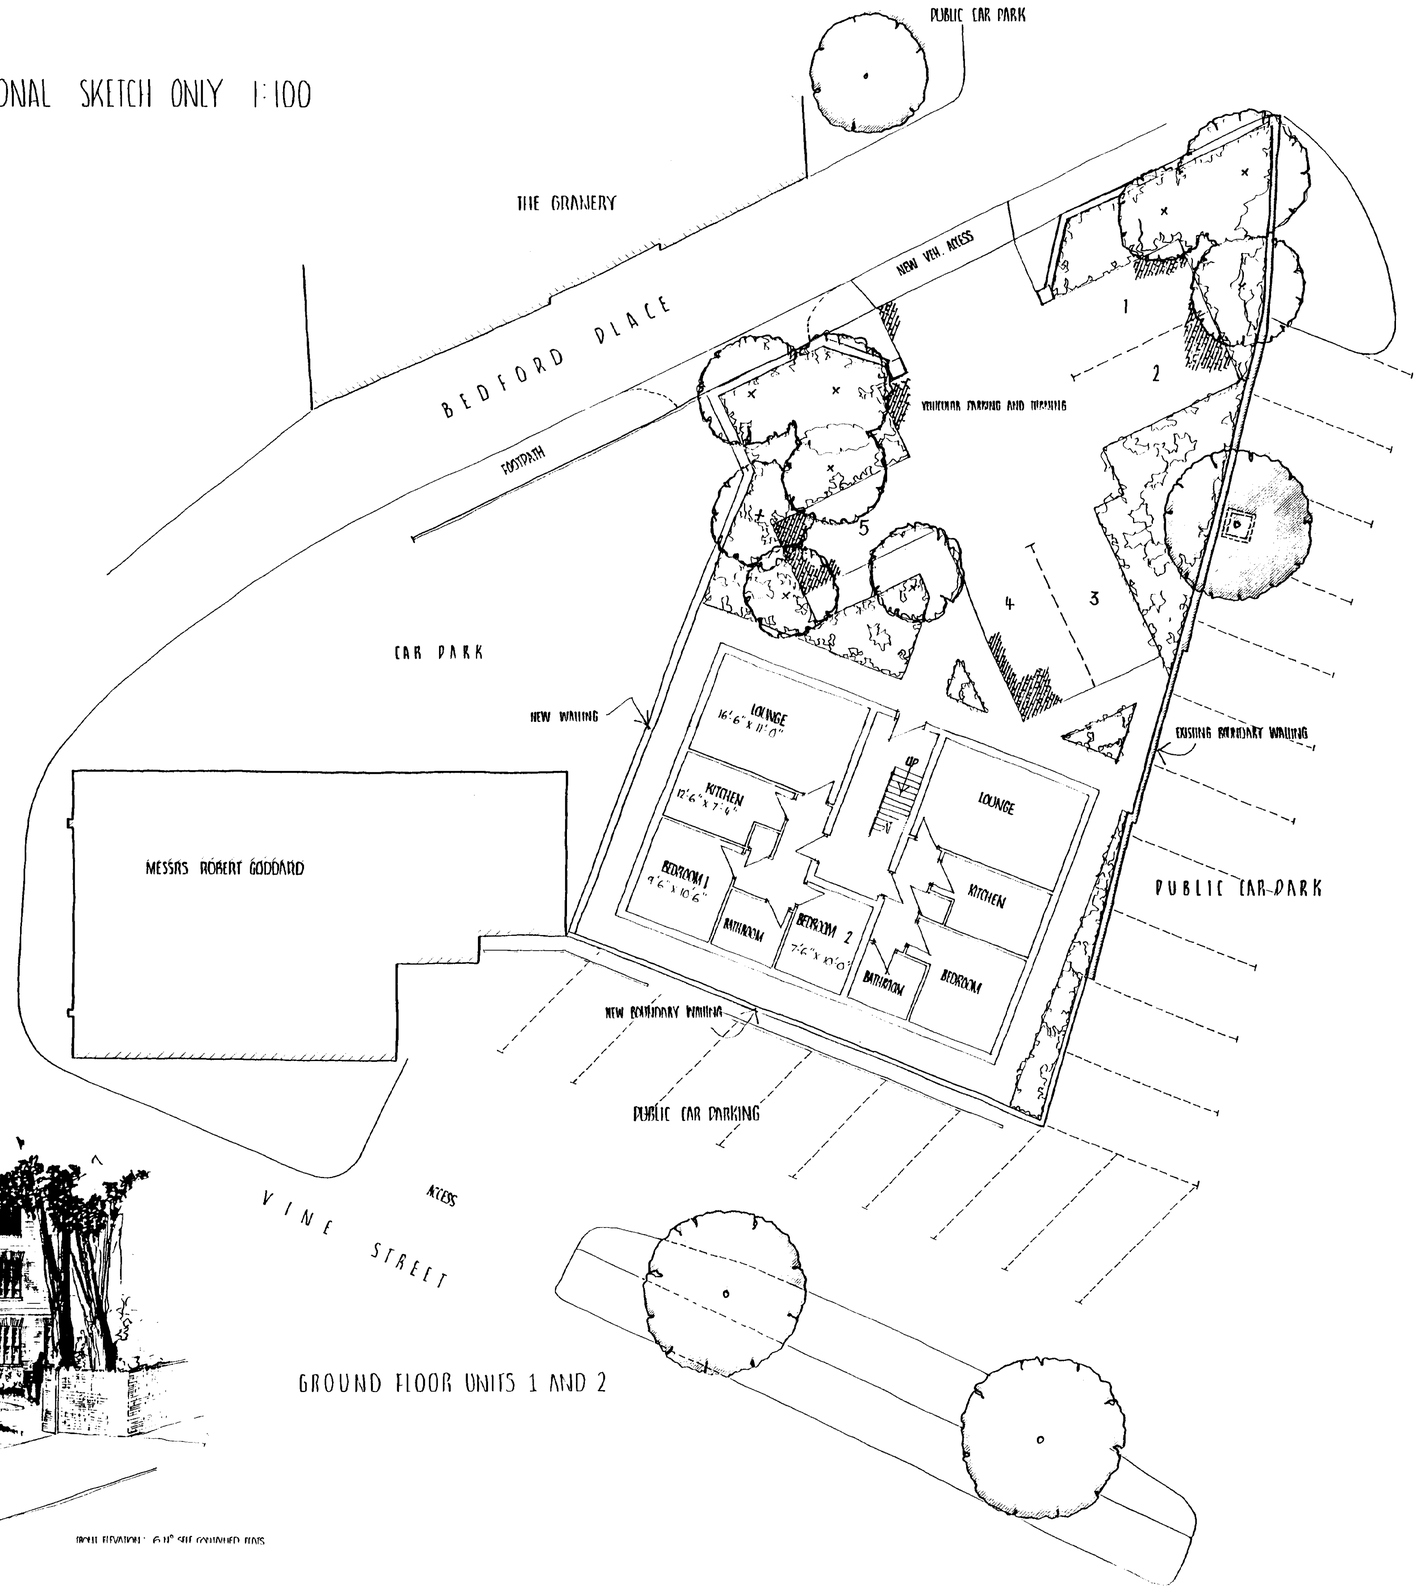



GROUND FLOOR UNITS 1 AND 2

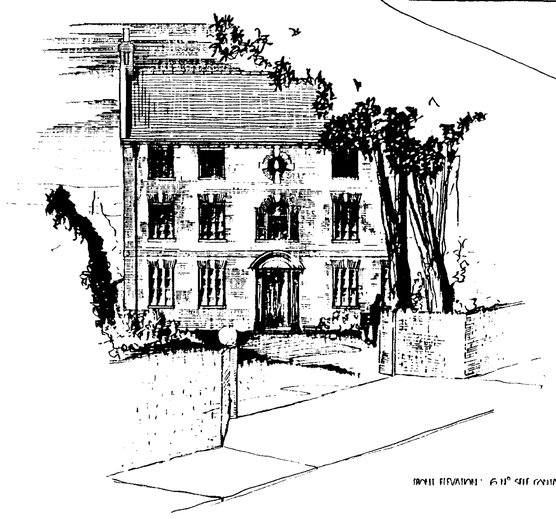


FRONT ELEVATION: 6 NO SELF CONTAINED FLATS



FRONT ELEVATION: 5 SELF CONTAINED FLATS

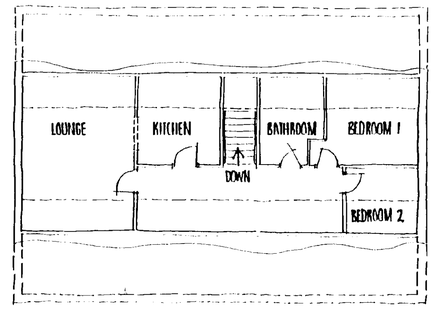


SECOND FLOOR UNIT 5 ("ROOM IN ROOF" ALTERNATIVE)

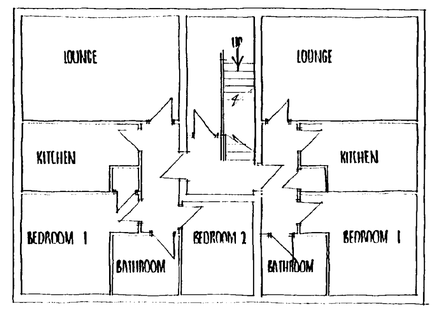


FIRST FLOOR UNITS 3 AND 4

DITTO FOR UNITS 5 AND 6 ON SECOND FLOOR


SOUTH HOLLAND DC
HOUSING & PLANNING
30 SEP 1996
Ref:

PODDINGTONS
Architectural Design Consultants
43 Double Street, Spalding, Lincs. PE11 2AA
Tel: 0775 761856 & 768296. Fax: 0775 710218

project
FEASABILITY STUDY
RESIDENTIAL DEVELOPMENT
OFF BEDFORD PLACE SPALDING
FOR: MESSRS ROBERT GODDARD

drawing
SKETCH

| scale | drawing no |
|---|---|
| 1:100 | 2712 - 2 |
| date | drawn |
| JULY 1996 | |

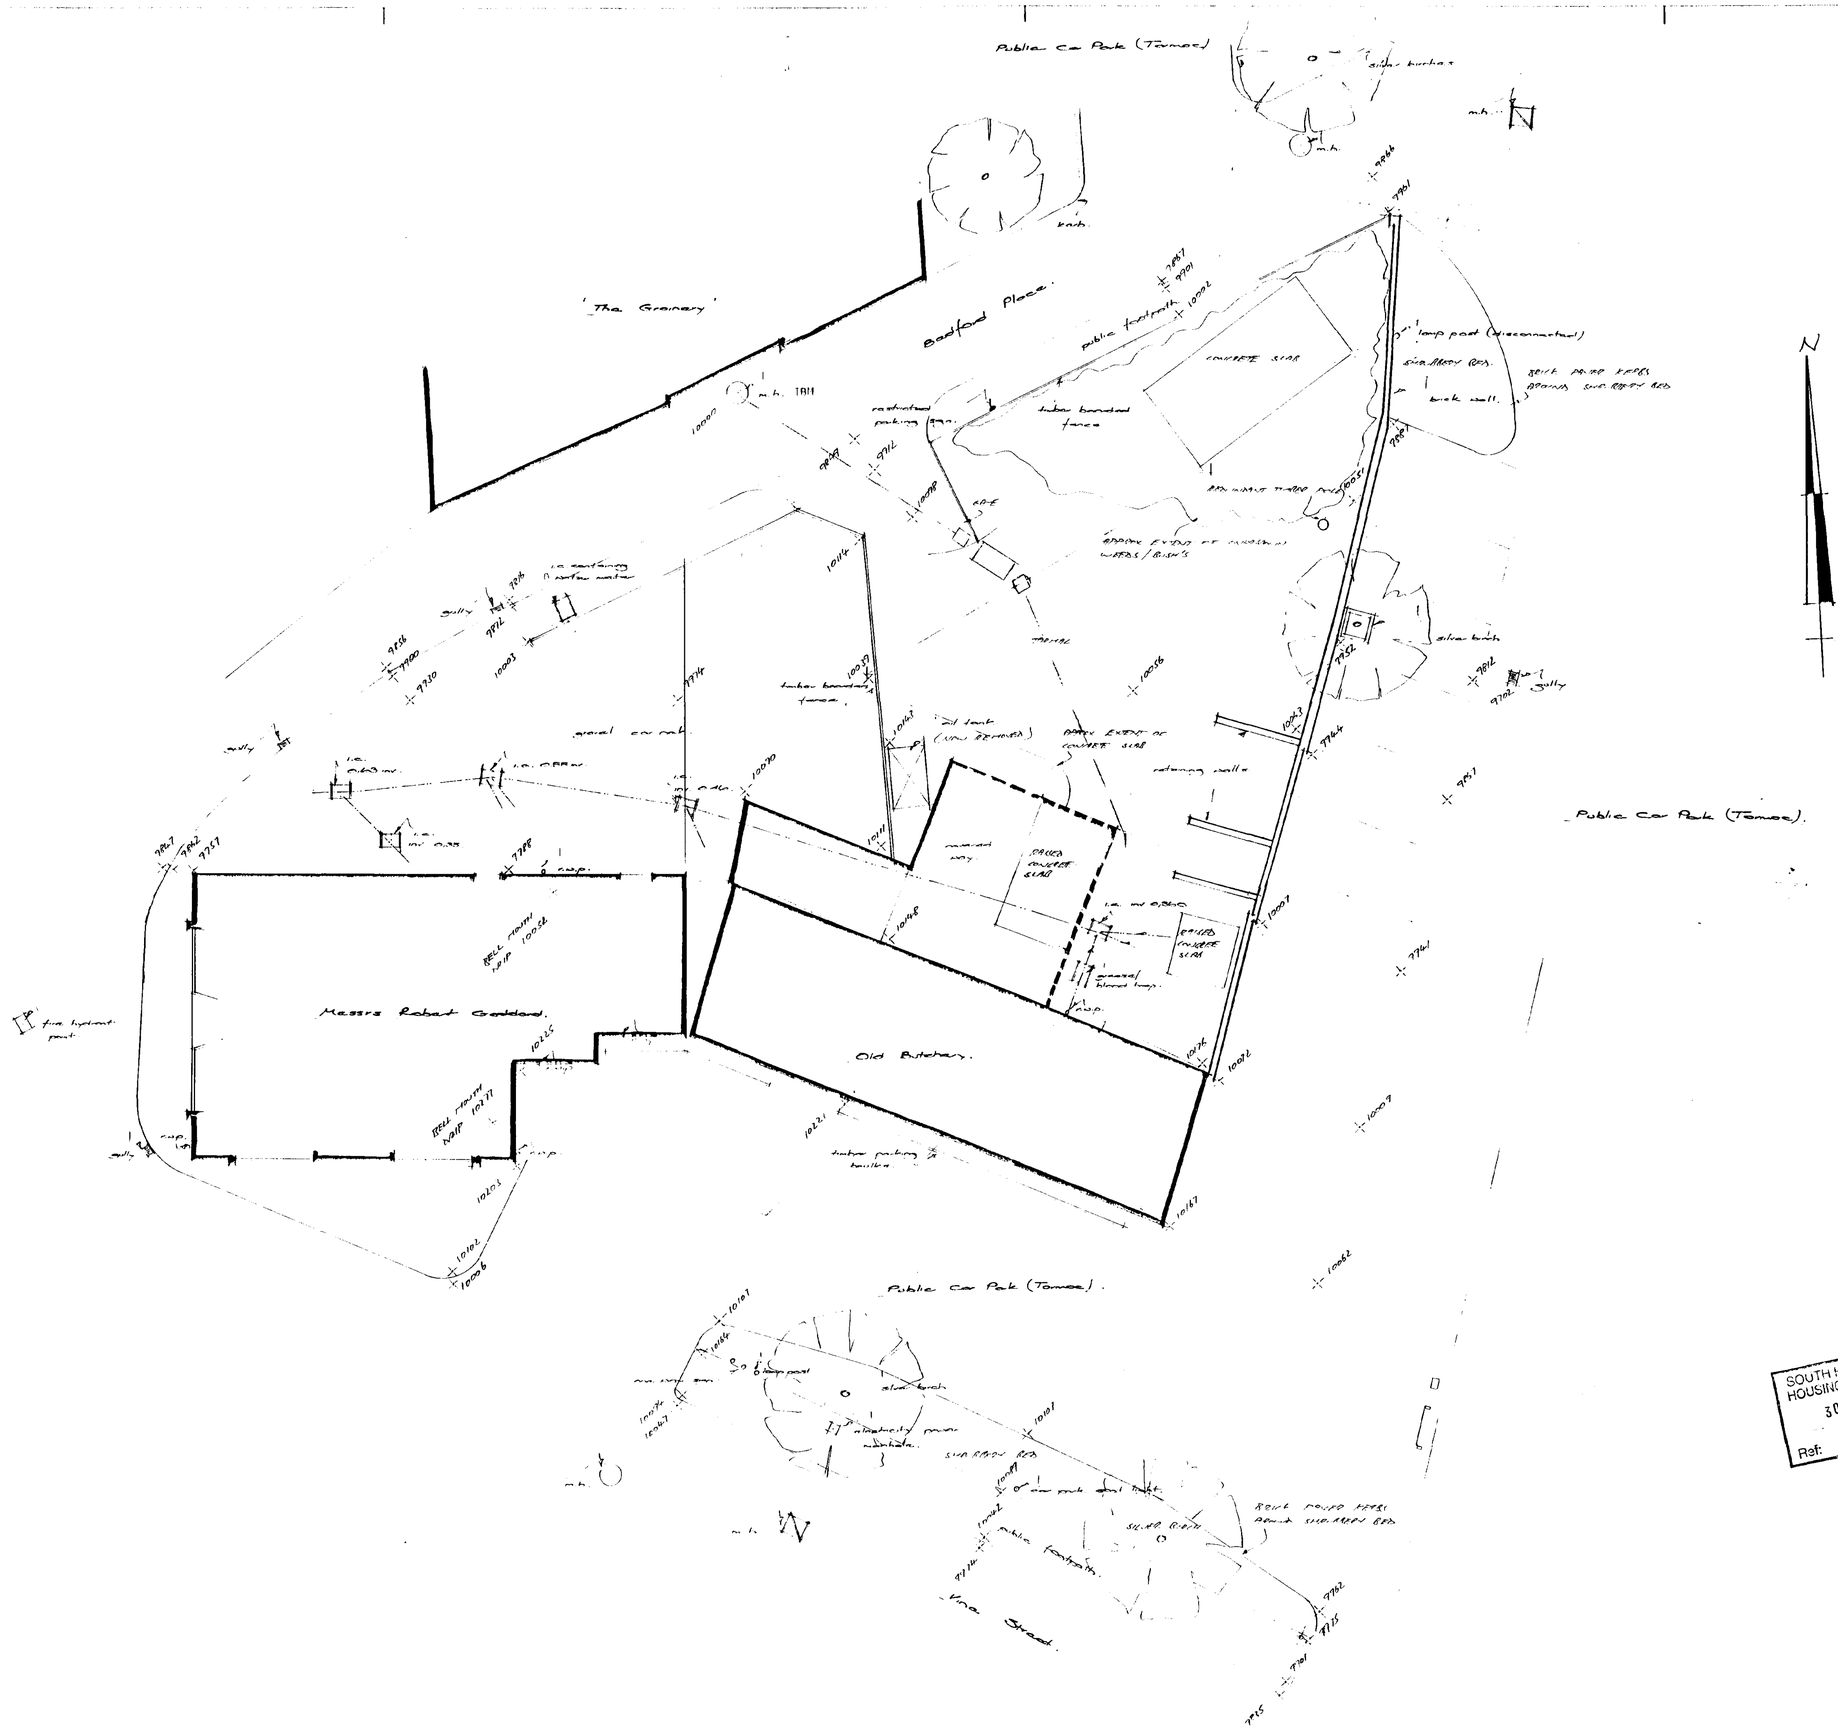


CONTRACTOR TO CHECK ALL DIMENSIONS ON SITE BEFORE WORK COMMENCES.

| revision | date | init. | revision details |
|---|---|---|---|
| A | 10.7.96 | PS | ADDED MAIN & RAD LEVELS |


PODDINGTONS
43 Double Street, Spalding, Lincs, PE11 2AA
Telephone: Spalding (01775) 61856 68296
architectural design consultants



SOUTH HOLLAND DC
HOUSING & PLANNING
30 SEP 1996
Ref:


project

Proposed Development of Old Butchery at Vine Street/ Bedford Place, Spalding for Messrs Robert Goddard.

drawing

Survey

| scale | drawing no |
|---|---|
| 1:100 | 2279-1 |
| | A |