

Contractor to check all Dimensions on site prior to ordering materials / commencing work.Do Not Scale from this Drawing - If in doubt then please ask

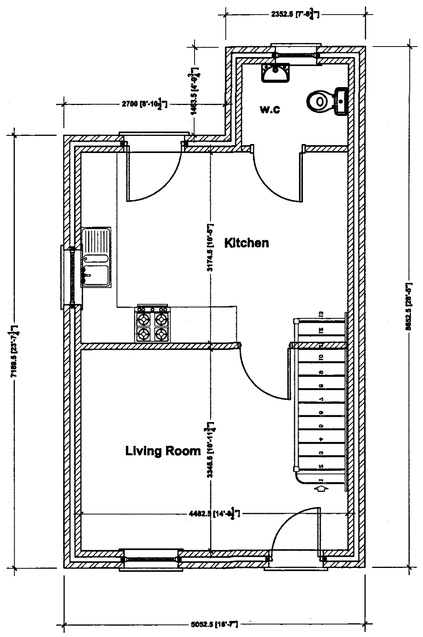

Ground Floor Plan
Scale 1:50

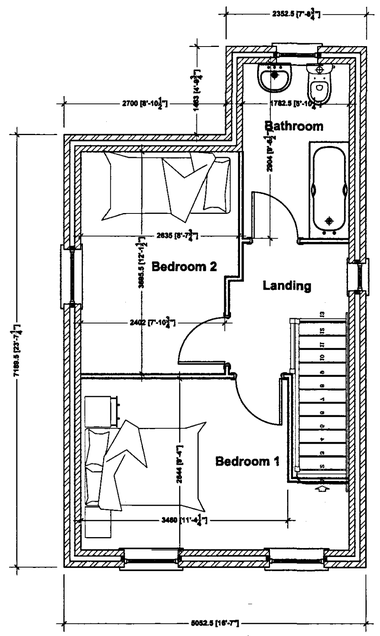


First Floor Plan
Scale 1:50



Front Elevation
Scale 1:100

External Material Specification

-Timber Windows and Doors to Front Elevation Only
-English Garden Wall Bond to Front Elevation Only
-Stone Cills to Front Elevation only
-Black Cast Iron Effect Rainwater Goods
-Guttering fitted with Rise and Fall Spike Brackets only

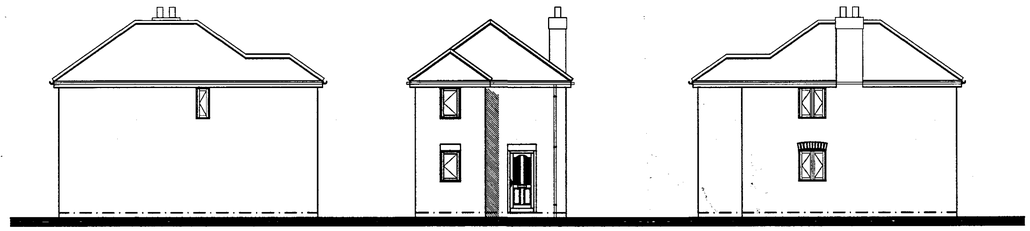

Side Elevation
Scale 1:100

Rear Elevation
Scale 1:100

Side Elevation
Scale 1:100

SLE
Planning & Development
18 NOV 2008
1184/08

DETERMINED PLAN

rev "C" - 11.11.08 - Amended to suit the Planning Dept.

rev "B" - 17.09.08 - First Floor Width amended

rev "A" - 05.09.08 - First Floor Width amended

GENERAL CONDITIONS
Contractors are responsible for checking all dimensions on site when work commences and before ordering any materials.Any discrepancies should be brought to the attention of the Client for remedial action before commencing further.

All materials not specified to be of a standard suitable for the work proposed and be fit for purpose.All work to be in accordance with good building practise and all necessary BS codes for Workmanship on Building Sites.

Client :

Mr Jon Speed & Mrs D Jinks
160, Winsover Road
Spalding
PE11 1HQ

Site :

Building Plot on land adjacent to 45, Albert Street, Spalding.

Drawing Title

Elevations and Floor Plans

remway Design Ltd
2nd Floor - 5B Sheepmarket
Spalding
P E 1 1 1 B H
Tel : 01775 768 921
e-mail: enquiries@remwaydesign.co.uk

A1 Size | Scale : As Noted

1605- 01 "C"

PLEASE NOTE:
Due to areas of the structure being covered, unexposed or otherwise inaccessible the notes / specifications of existing materials are subject to confirmation of site when it is feasible to expose the relevant areas of construction.