
DWG. No. 3089 - 002 | ISSUE.


ALL DIMENSIONS IN mm DO NOT SCALE : IF IN DOUBT ASK

COPYRIGHT
THIS DRAWING IS PRIVATE AND CONFIDENTIAL AND IS SUPPLIED ON THE EXPRESS CONDITION THAT IT IS NOT TO BE USED FOR ANY PURPOSE OR COPIED OR COMMUNICATED TO ANY THIRD PARTY WITHOUT THE PERMISSION OF PODDINGTONS

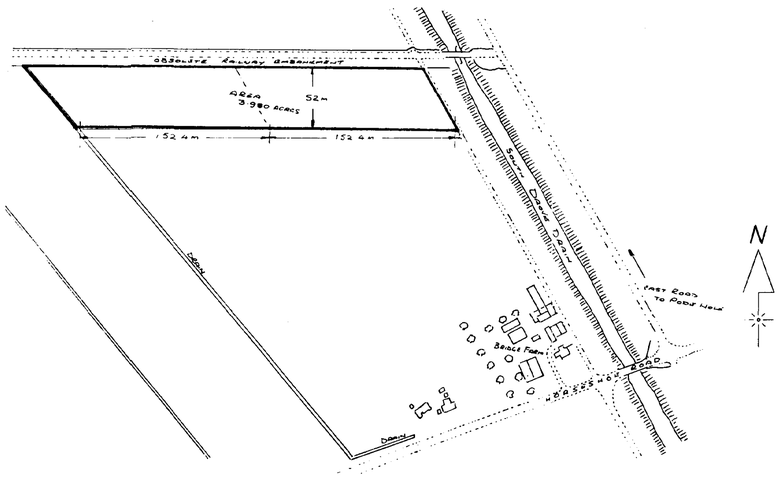


Location Plan.

(Scale 1:2500)

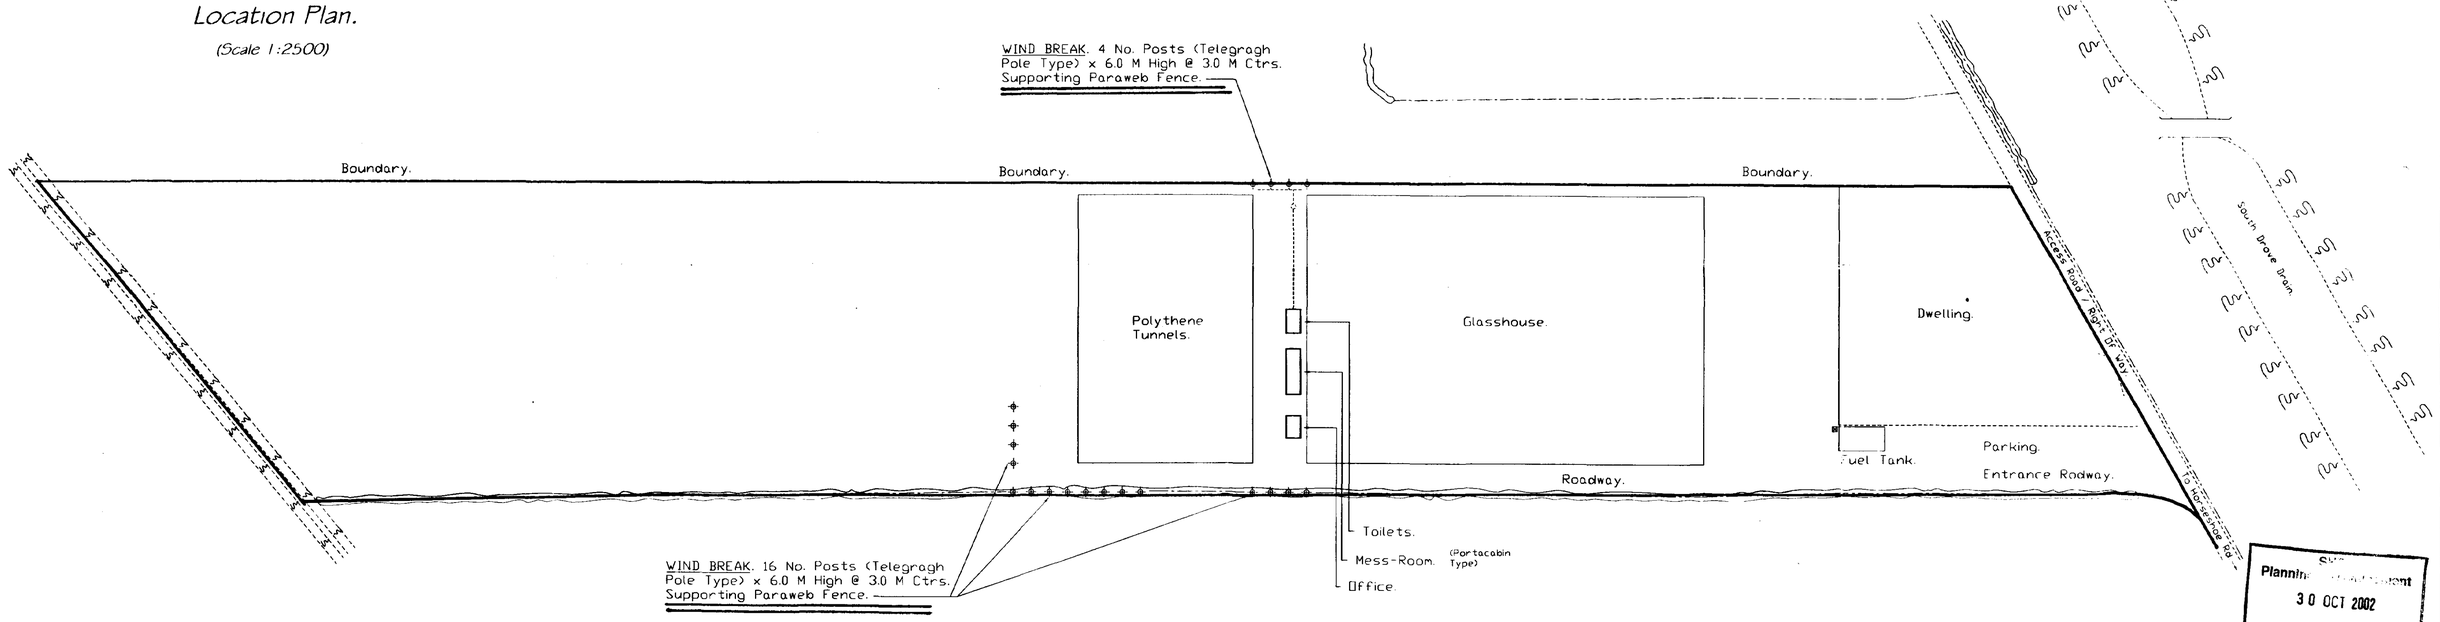

Site Plan.

(Scale 1:500)

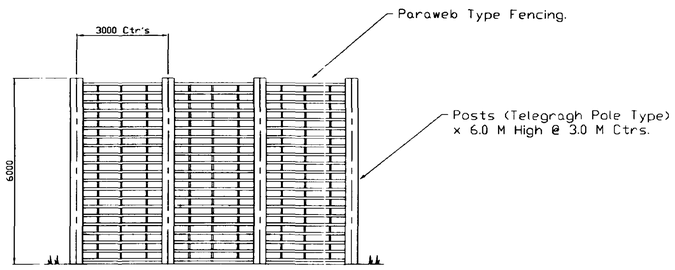

Wind Break Detail.

(Scale 1:100)

Planning Department
30 OCT 2002
Ref 1185/02

DETERMINED PLAN

ISSUE	DESCRIPTION	APPR'd	DATE

PODDINGTONS

Architectural Design Consultants

Est 1969

Rabbit Hollow, Church Lane, North Rauceby Sleaford, Lincs NG34 8QU Tel. (01529) 488033 Fax. (01529) 488044

Client. Ventura Nursery (Mr & Mrs M. Nieburg)

Project. Proposed WIND BREAK SCHEME.

Bridge Farm, Horseshoe Rd Spalding

Drawing. Site Plan.

Drawn.	Scale.	Date.	Checked.	Approved.
J.C.P	1:500	27.05.02		

DWG. No. ISSUE