
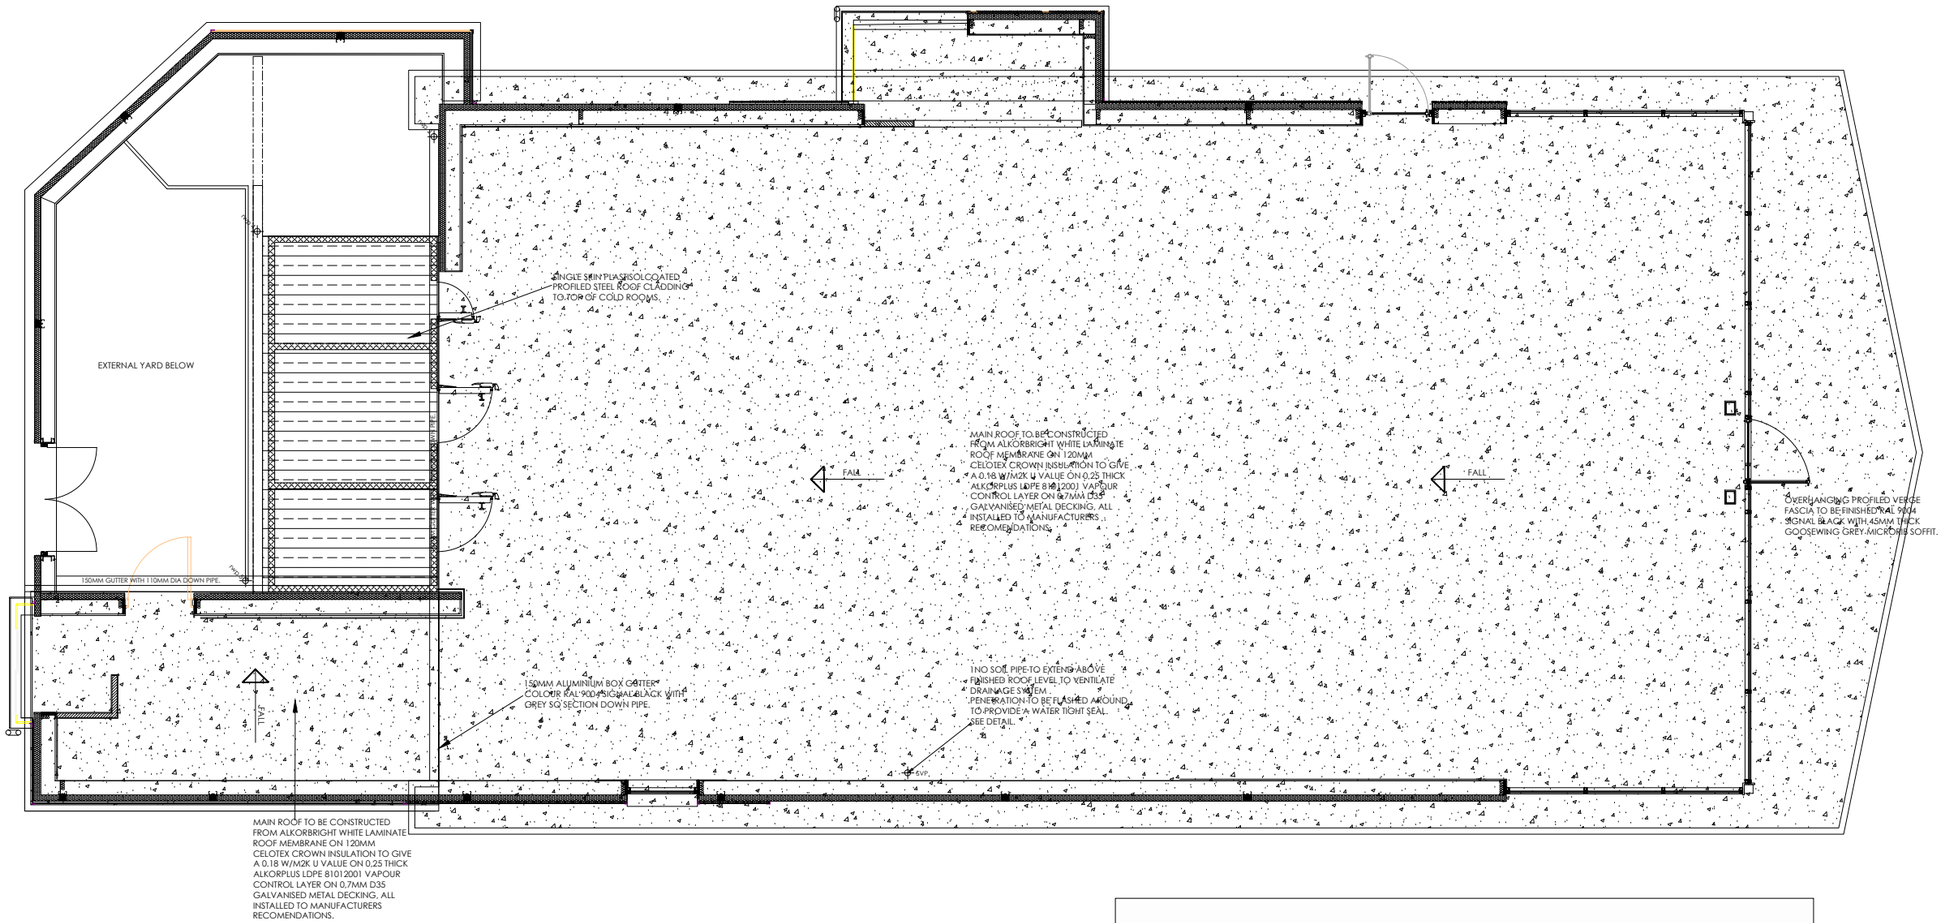


Roof plan

scale - 1:50 @ A1 + 1:100@A3

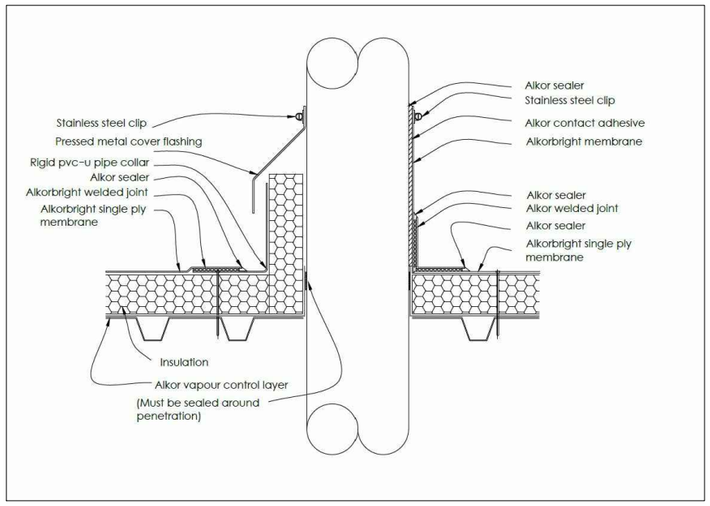

Roof penetration detail

scale - NTS

0 1 2 3 4 5 10

FOR INFORMATION

ALL DIMENSIONS TO BE CHECKED ON SITE.

DO NOT SCALE FROM THIS DRAWING EXCEPT FOR THE PURPOSES OF LOCAL AUTHORITY PLANNING

rev	date	description
-	-	-

rpa:group
51-53 church road
ashford, middlesex, tw15 2ty
telephone: +44 (0) 1784 256 579
facsimile: +44 (0) 1784 247 300
website: www.therpagroup.com

NEW STORE

store address
LAND at A151 / A16
SPALDING
LINCOLNSHIRE
PE12 6EP

drawing title
PROPOSED
Roof plan

drawn by	checked	date
DAO	MC	12.9.18
store no.	scale	
-	as indicated @ A1	

drawing no.	revision
2005733/2018/G210	-