
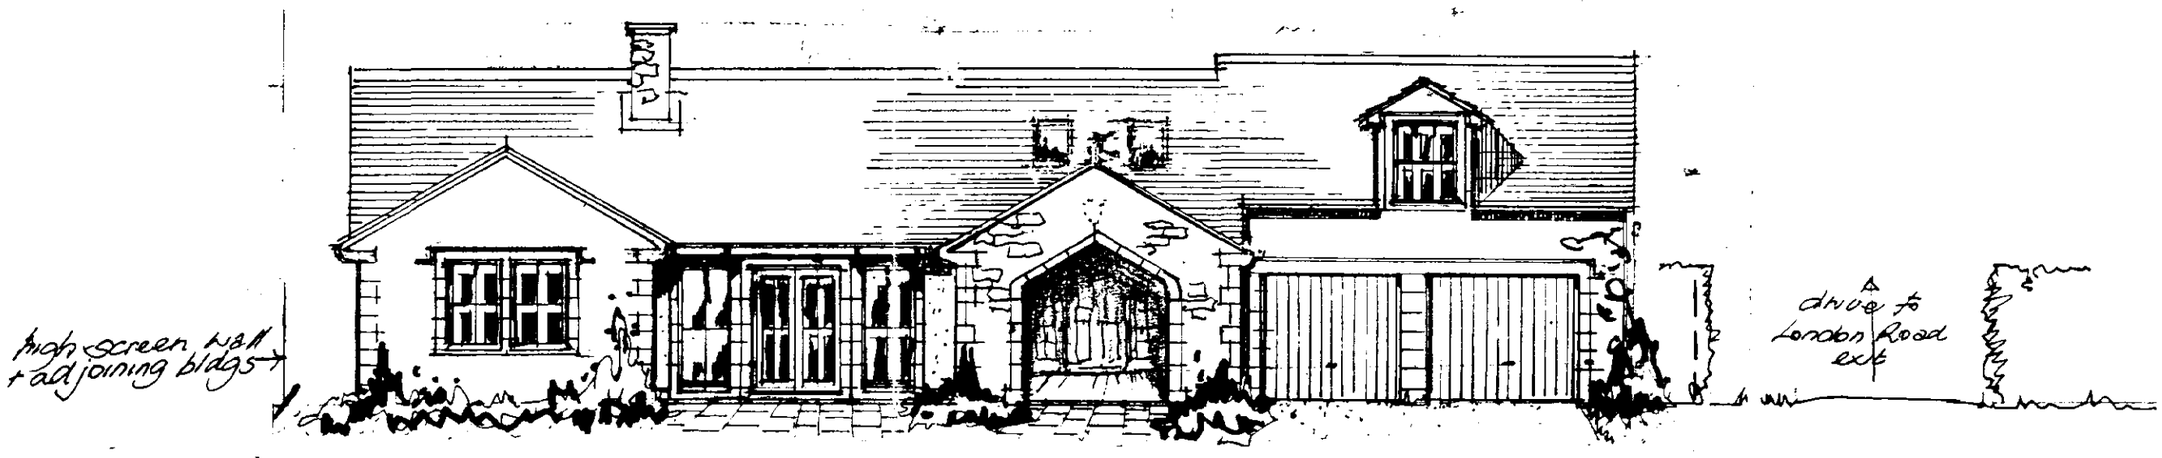



ELEVATION to GARDEN · west.

SOUTH HOLLAND D.C.
PLAN DEPT.
15 DEC 1994
REF H16/1189/94

Materials :
Walls :
Roof tiles :
Windows :

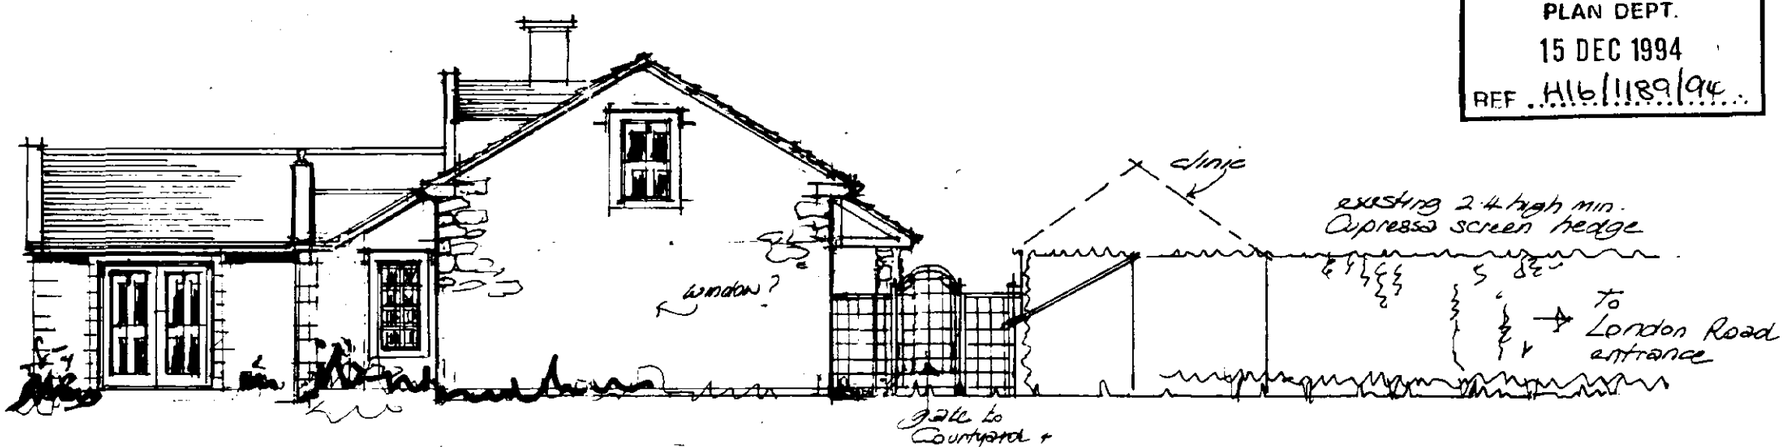

SIDE ELEVATION to drive · south.

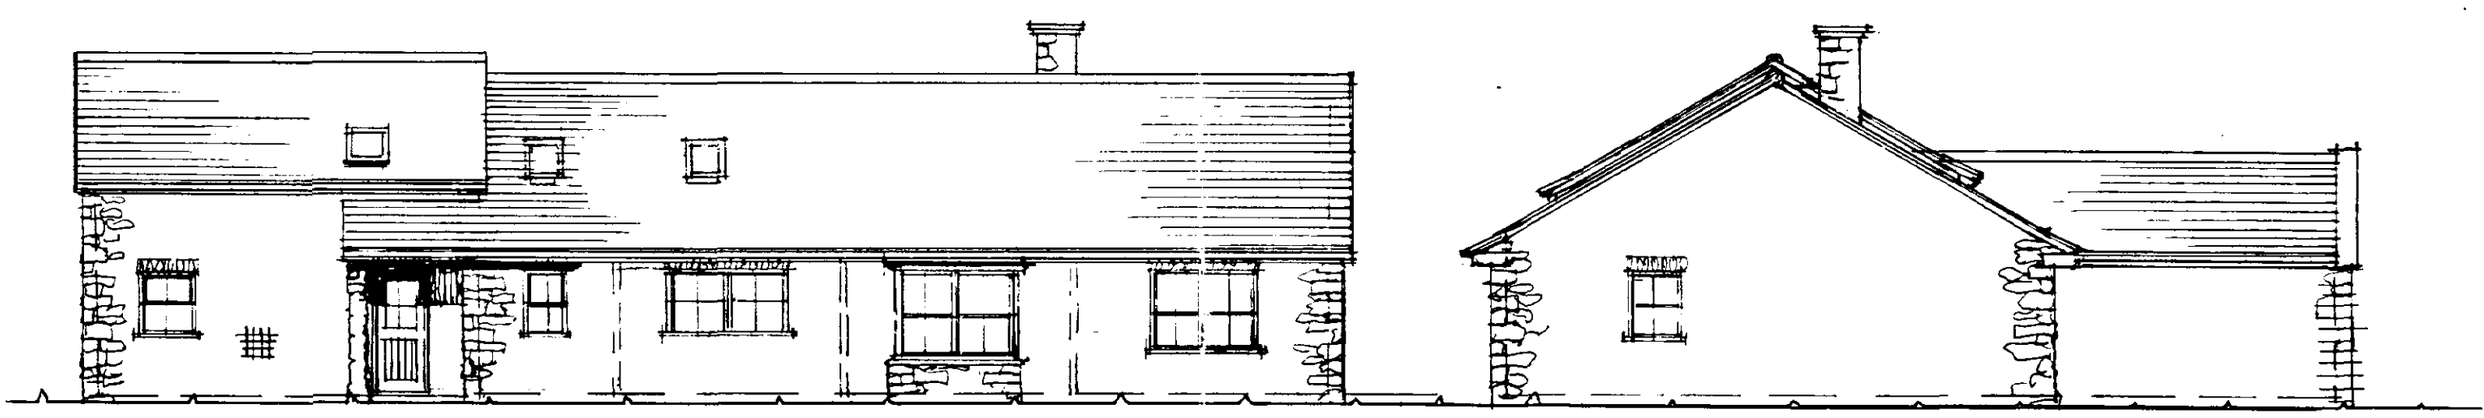

REAR ELEVATION · east.

SIDE ELEVATION · north.

GROUND FLOOR

FIRST FLOOR over garage & hall.

Mary E Cresswell M.B.I.A.T.
Horseshoe Bridge
Spalding
Lincolnshire PE11 3JA
Telephone 0775 72 36 56

PROPOSED COTTAGE in grounds of BEDFORD HOUSE · 10 LONDON RD., SPALDING

For Mr and Mrs W. R. HERD.

Scale: 1:100. Drawing no. 7/118/3A. Sept. 94 Nov. 94(A)