
SIGNS TWO + THREE ARE DETAILS ACCEPTED AS PART OF THE APPLICATION.
SIGN ONE IS CONDITIONED FOR MODIFICATION.




SIGN 3 -
Non standard folded aluminium panel measuring 700 x 2000mmand sprayed green. The panel is then to have 2mm aluminium letters and graphics sprayed gold to match fascia letters. These are then fixed via V.H.B tape. The sign is fixed adjacent to the entrance, on the left hand wall.

Ornate Bracket

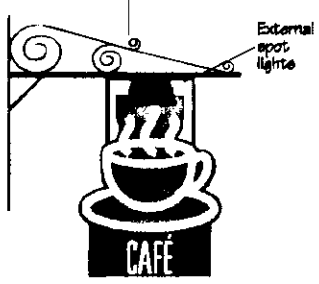

Cross Section

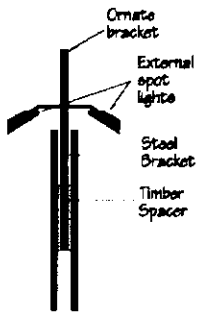

SIGN 2 -
EXTERNALLY ILLUMINATED NON STANDARD PROJECTOR,
Double sided measuring 542 x 800mm.
The sign is manufactured from 2 MDF cut out panels fixed back to back with 50mm spacings to allow the steel bracket to be fixed in between the panels. The sign is illuminated by 2 spot lights which with the ornate bracket, make up one assembly.
The boards are painted to corporate colours with applied white gloss vinyls.

SIGN 1 - BUILT UP STAINLESS STEEL LETTERS
The BAKERS OVEN letters are built up stainless steel with 100mm returns sprayed gold and fixed to the fascia via brass locators.
The built up letters have a cap hieght of 580mm and a total span of 3437mm.

PINDER PLASTICS SIGNS LTD
151 THORNHILL RD.
DEWSBURY WF12 9QE
TEL: 01924 452256
FAX: 01924 430606

DRAWING FOR: BAKERS OVEN, SPALDING

REF No:
DRAWN BY: JH
DATE: 5-1-99
SCALE: 1:25
DESIGN No:
FILE NAME: E2373SPA
REVISION: 3

PINDER PLASTICS (SIGNS) LTD
NOT TO BE REPRODUCED UNLESS BY EXPLICIT CONSENT

Refused

GENERAL SPECIFICATION

1 No. INLAID GRP FASCIA SIGN 12110mm X 1080mm X 120mm RETURNS, ALL PIGMENTED BLUE (PANTONE 287c). TRANSLUCENT OPAL ACRYLIC 'WHSMITH' LETTERS TO HAVE A CAPITAL HEIGHT OF 880mm AND TO PROJECT 4mm FROM GRP SIGN FACE.
INTERNAL ILLUMINATION TO CHARACTERS ONLY PROVIDED BY HOT CATHODE FLUORESCENT TUBES AND GEARS HOUSED INSIDE THE SIGN.
SOFFIT FINISHED GRP 287c BLUE.

1 No. INTERNALLY ILLUMINATED, DOUBLE SIDED PROJECTING SIGN 545mm X 900mm X 120mm RETURNS, COMPRISING GRP SLEEVE FITTED OVER ALUMINIUM FRAME. 'WHS' LETTERS IN TRANSLUCENT OPAL ACRYLIC TO PROJECT 4mm FROM GRP SIGN FACE.
INTERNAL ILLUMINATION TO CHARACTERS ONLY PROVIDED BY HOT CATHODE FLUORESCENT TUBES AND GEARS HOUSED INSIDE THE SIGN.



FRONT ELEVATION
SCALE 1:50

WH S

DETERMINED PLAN

PROJECTING SIGN
SCALE 1:20

SOUTH HOLLAND DC
HOUSING & PLANNING
16 JUN 1997
Ref: 0683/97

GEE TEE signs limited	Client & Address: WHSMITH 6/7 HALL PLACE SPALDING	
	Project: WHSMITH FASCIA	Dwg No. 1a
Job Number	Filename: SPLDING.DWG	Sheet 1
Revision Number 1b	Client Approval Signature – date	Scale VARIOUS
Drawn by J MOSS	Date 10/6/1997	

GENERAL SPECIFICATION

1 No. ALUMINIUM FASCIA SIGN 12110mm X 750mm X 120mm FINISHED PANTONE 287c TRANSLUCENT OPAL ACRYLIC 'WHSMITH' LETTERS TO HAVE A CAPITAL HEIGHT OF 450mm AND TO PROJECT 4mm FROM THE SIGN FACE.
INTERNAL ILLUMINATION TO CHARACTERS ONLY PROVIDED BY HOT CATHODE FLUORESCENT TUBES AND GEARS HOUSED INSIDE THE SIGN.


Granted

1 No. ALUMINIUM INFILL PANEL 12110mm X 305mm X 30mm FINISHED WHITE TO BE INSTALLED ABOVE THE FASCIA SIGN.

1 No. INTERNALLY ILLUMINATED DOUBLE SIDED PROJECTING SIGN 545mm X 900mm X 120mm RETURNS, COMPRISING ALUMINIUM PANELS FITTED OVER A STEEL FRAME. ILLUMINATION TO CHARACTERS ONLY BY HOT CATHODE FLUORESCENT TUBES AND GEARS HOUSED INSIDE THE SIGN.



FRONT ELEVATION
SCALE 1:50

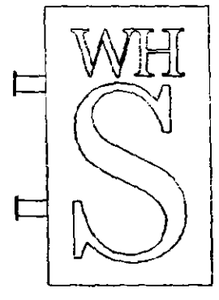

PROJECTING SIGN
SCALE 1:20

AMENDED PLAN
Ref. H16/003/97 2/2/98

GEE TEE Signs Limited

Client & Address: WHSMITH 5/7 MARKET PLACE SPALDING

Project: WHSMITH [illegible]

Job Number: [illegible]

Filename: SPALDING.DWG

Drawing No: [illegible]

Revision No: [illegible]


Client Approval Signature & Date: [illegible]

Scale: VARIOUS


Drawn by: [illegible]

Date: 15.5.1997


16 November 1998.

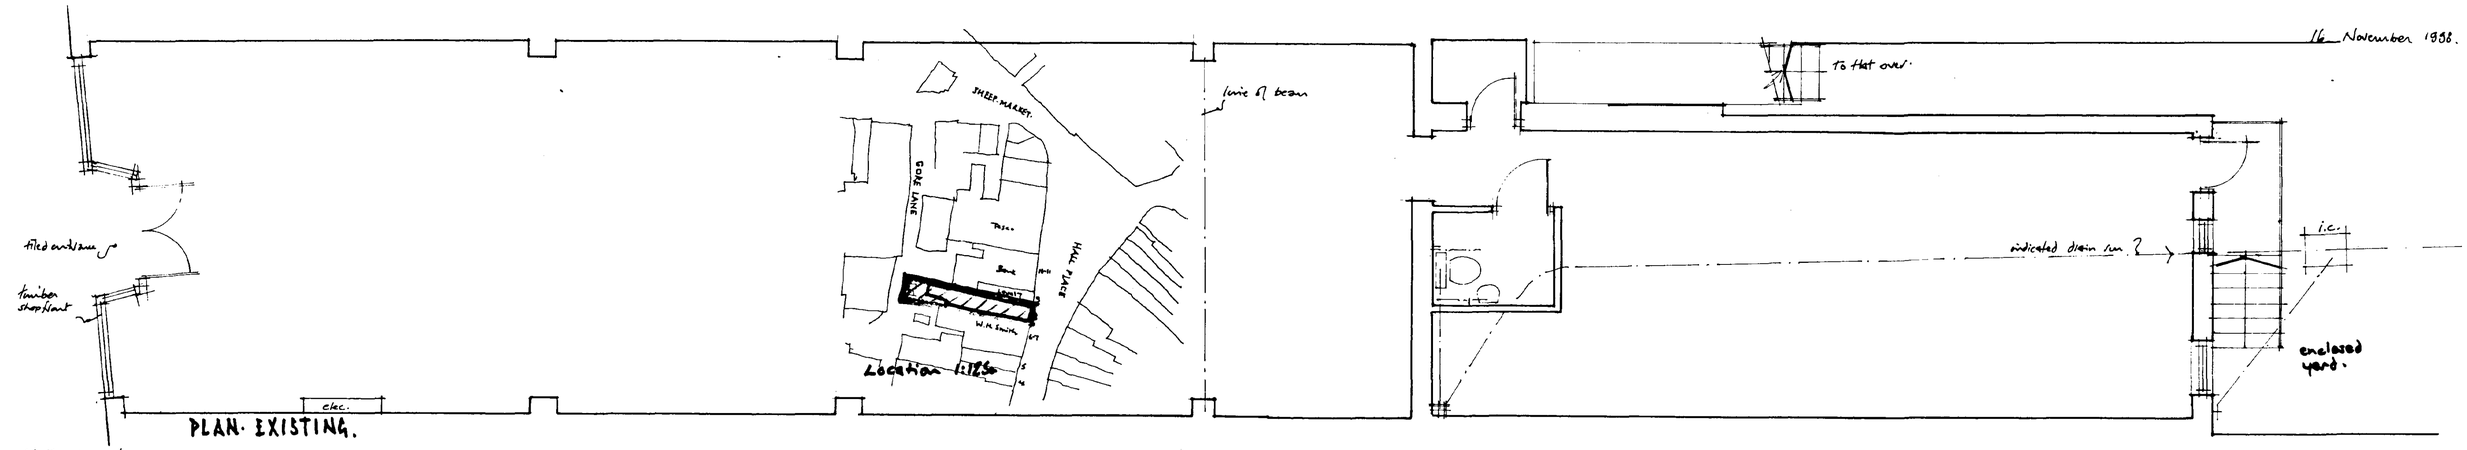


PLAN · EXISTING.

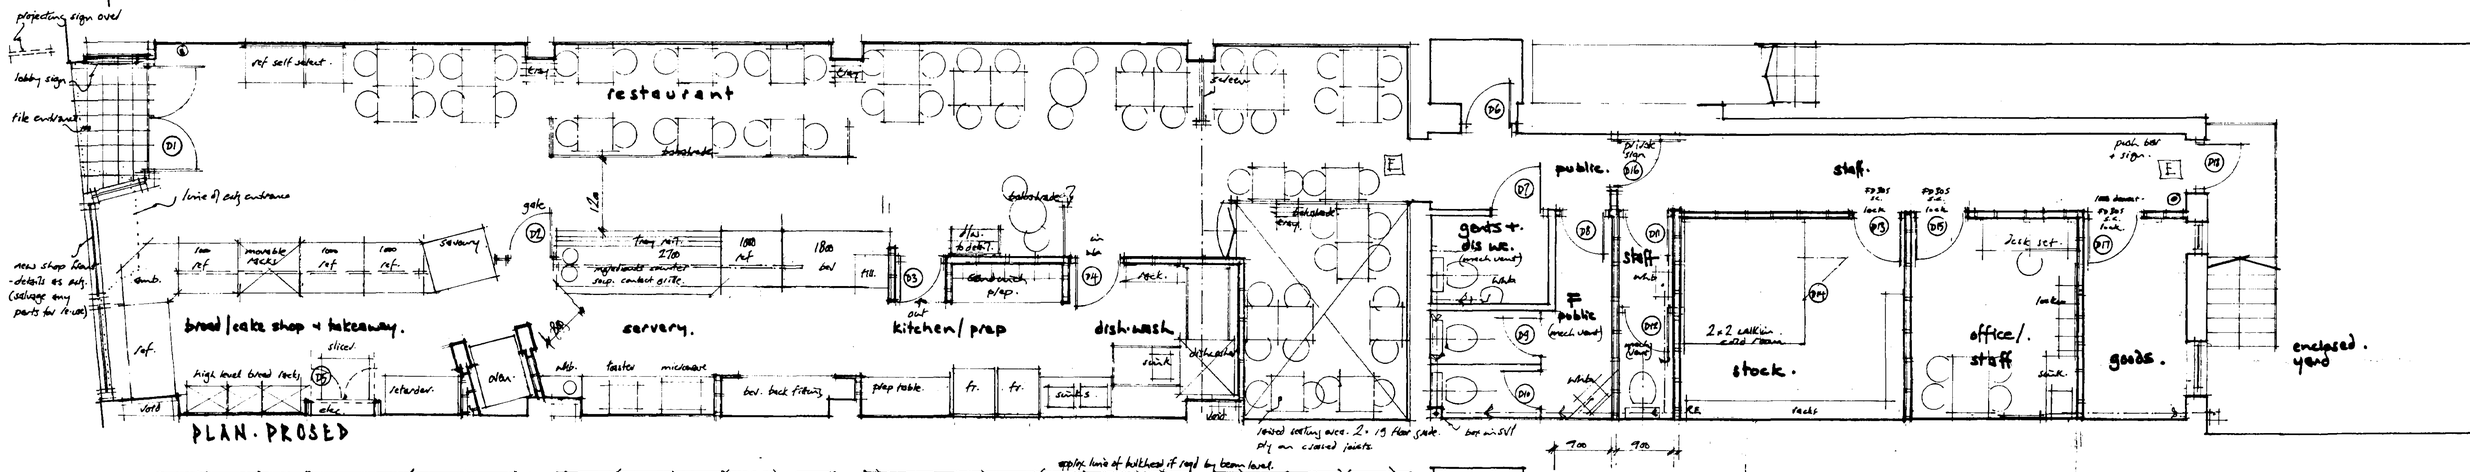

PLAN · PROSED

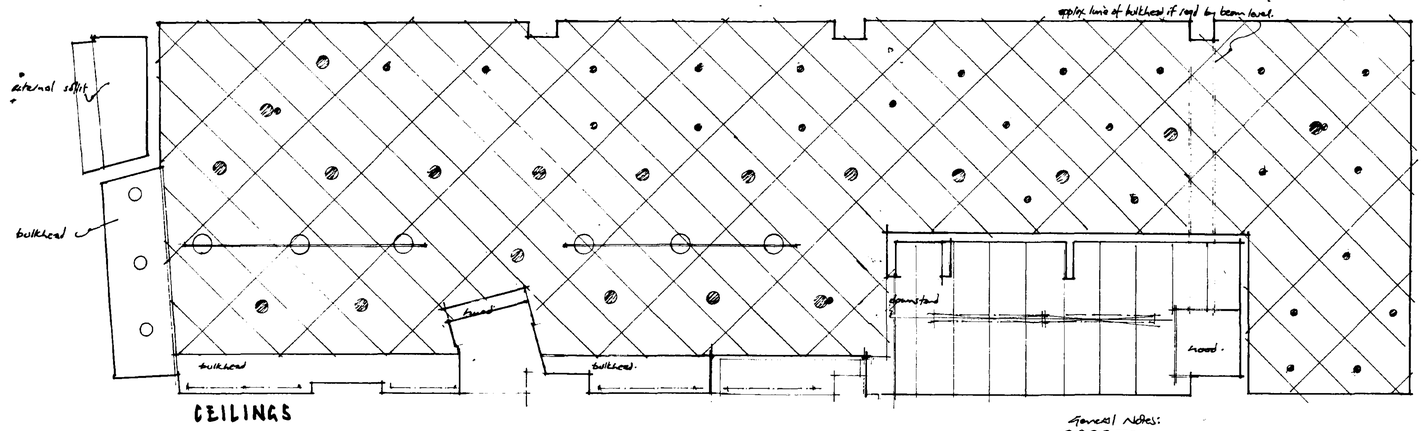

CEILINGS

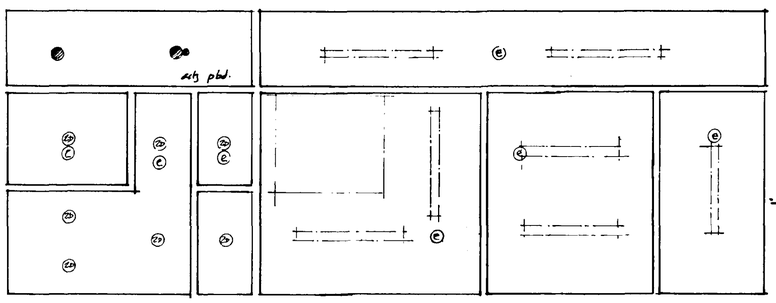

Rev B
27 NOV 98 — ref instr. recd 27 NOV
shopfront + signs altered.
Rev A
24 NOV 98 — ref instr. recd 24 NOV
servery unit dims adjusted
cake sign at balustrade omitted.
oven / savoury station units
prep / sandwich benches adjusted
gents / disabled combined.
goods room added / stock room moved.
staff room / office combined
ceiling adjusted to suit.

BAKERS OVEN

Design Offices:
c/o 36 Greengate Street, Stafford
ST16 2JE
Tel: 01785 253379 Fax: 01785 253384

BAKERS · OVEN · MIDLANDS
8 · HALL · PLACE
SPALDING.

SOUTH HOLLAND DC
HOUSING & PLANNING
- 3 DEC 1998
Ref: 1190/98

GENERAL · ARRANGEMENT.


DETERMINED
PLAN

1:50

ALICK · MASON + ASSOCIATES
Architects and Designers

30 Falkland Road Sheffield S11 7PN
telephone: 0114 266 9264
fax / answerphone: 0114 267 9776

BOD | 98 | 72 | MO | C2 B

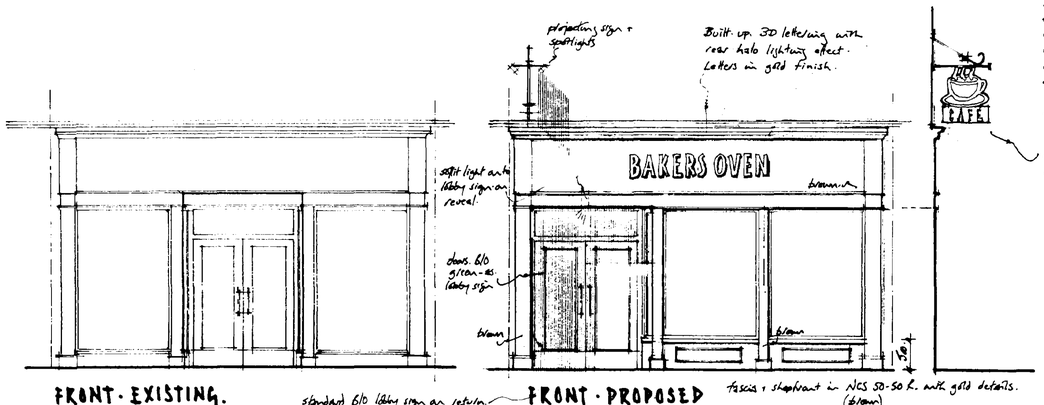

FRONT · EXISTING.

standard 6/0 lobby sign on return g/iron background // gold letters.

FRONT · PROPOSED

fascia + shopfront in NCS 50-50 R. with gold details. (brown)

new shopfront below retained fascia. all to acty style + details.

General Notes:
- All construction to sst D&S
- Fire alarm system (break glass only) to BS 5839
- Emr. lighting to BS 5266 detailed / installed by specialist.
- Exit signs to BS 5499 pt 1. euro pictogram style.
- Fire extinguishers / blanket as local FIO · suggestions
- Above ground drains - disposal traps - connect to acty vented system.
- mech. vent. as shown. 6l/sec or 3ac/hr. (15 min run on) to toilets. Hoods over dish wash + oven.
- New water system to byelaws from acty inlet point.
- projecting sign on decorative bracket + spotlights (each side).
- cut-out logo with lettering below. White acrylic + lettering on maroon background

REAR · PROPOSED.

Lighting:
- fully recessed 2 x 18w PL flos. lamp fitting · satin chrome reflector · white bezel.
- as above with integral 8w. 3 hr. emergency non-maintained lamp.
- low voltage dichroic lamp. white bezel. · fully adjustable.
- fully recessed 150 w. m/halide · satin chrome reflector · satin anodised bezel.
- Thorn (or equal) 16 w 2D fitting (staff · service areas).
- wall mounted uplighter 75w incandescent lamp.
- Thorn 2x (equal) twin 70 w fluorescent · electronic starter · plastic diffuser.
- as above with dust / waterproof cover (prep · dish wash etc).
- fully recessed continuous fl. batten fitting in bulkhead void.
- emergency light (suggested layout).
- gantry + g/line lights to standard BIO detail.

Ceilings:
- Armstrong Ultima lay in grid · 12m x 600 tiles set at 45°. (public · front shop etc) (2700 to be confirmed)
- PVC face washable tiles lay in grid · 1200 x 600 (wash up / prep). (2700 to be confirmed)
- Entr. pod + skirt (repainted as required) toilets, staff etc. (2400)
- Bulkheads at ceiling changes
- NB. possible downstand at recent beam line

Finishes + details:
- see schedule for finishes to floors, walls, etc. all walls / ceilings class 1 / class 0.
- floor finishes non slip in food prep + toilets. all food surfaces washable.