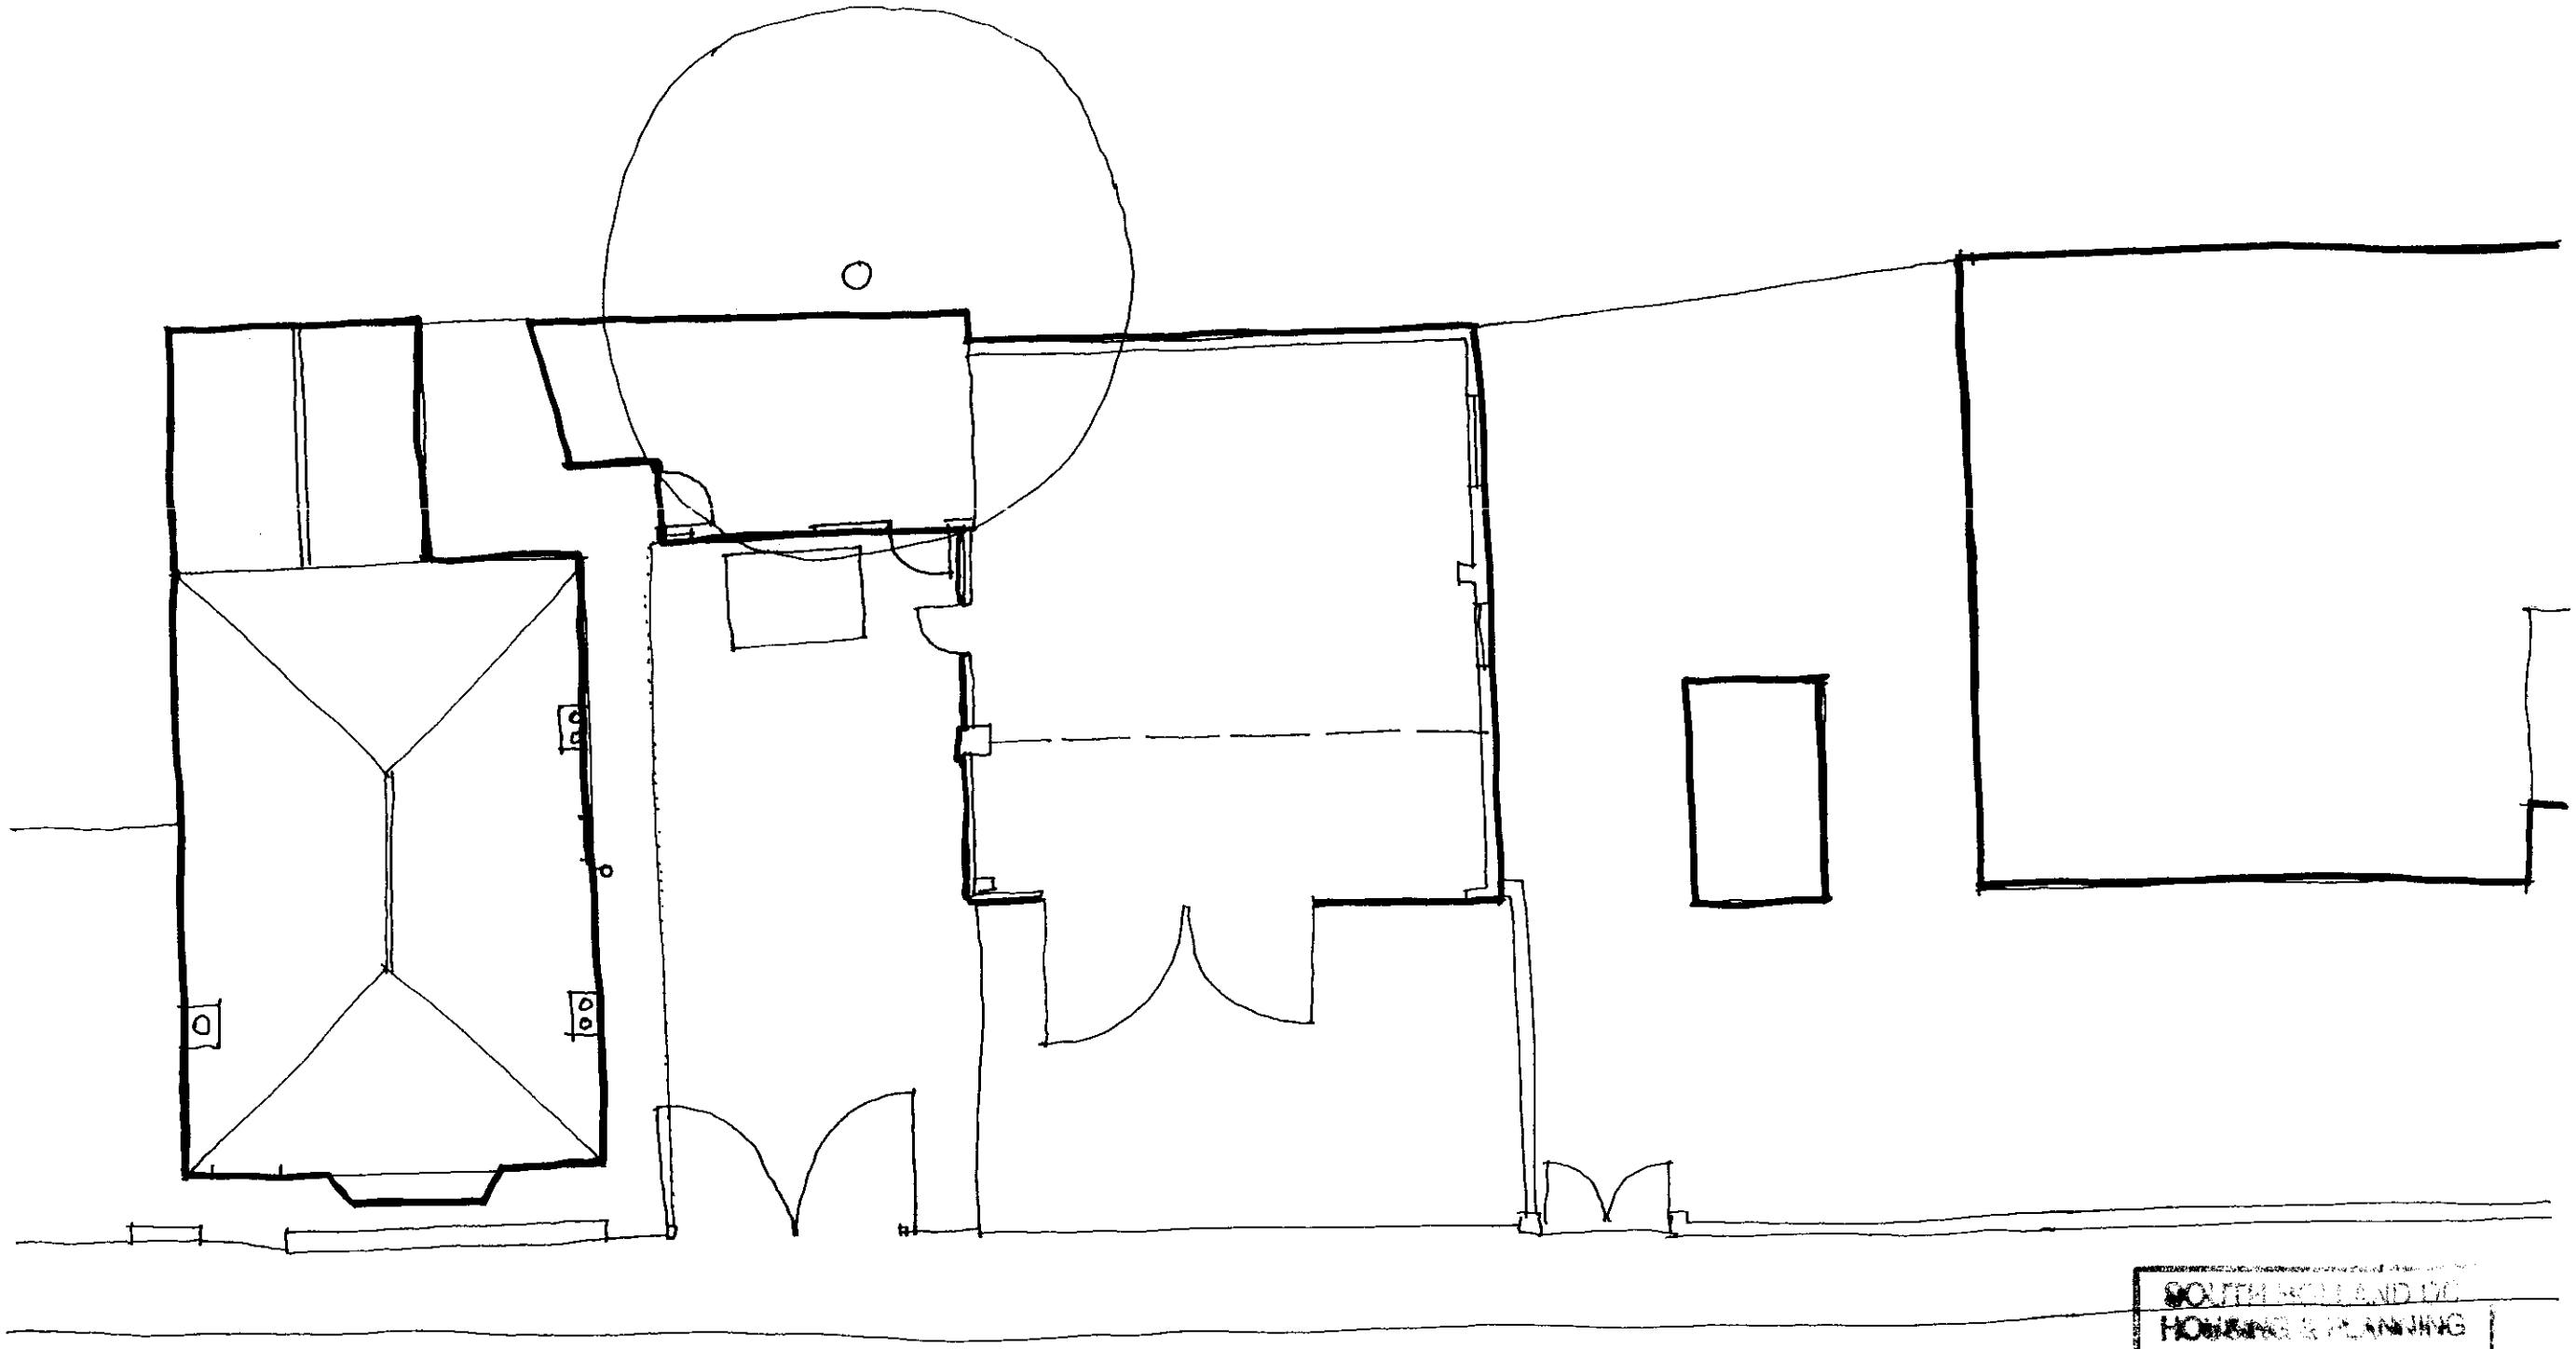

SOUTH HOLLAND DC
HOUSING & PLANNING
28 JUN 2001
Ref:

COPYRIGHT RESERVED

REVISIONS

NOTES: DO NOT SCALE. ALL DIMENSIONS TO BE CHECKED ON SITE. DISCREPANCIES TO BE REPORTED BEFORE PROCEEDING.

PETER HADDON AND PARTNERS CHARTERED ARCHITECTS
THE OLD RECTORY, RECTORY LANE, MILTON MALSOR, NORTHAMPTON NN7 3AQ. TEL 01604 858916 FACSIMILE 01604 859123

EXISTING SPRING GARDENS

Scale	Date	Drawn	Checked	No
1:100	DEC 00	CF		3046/4

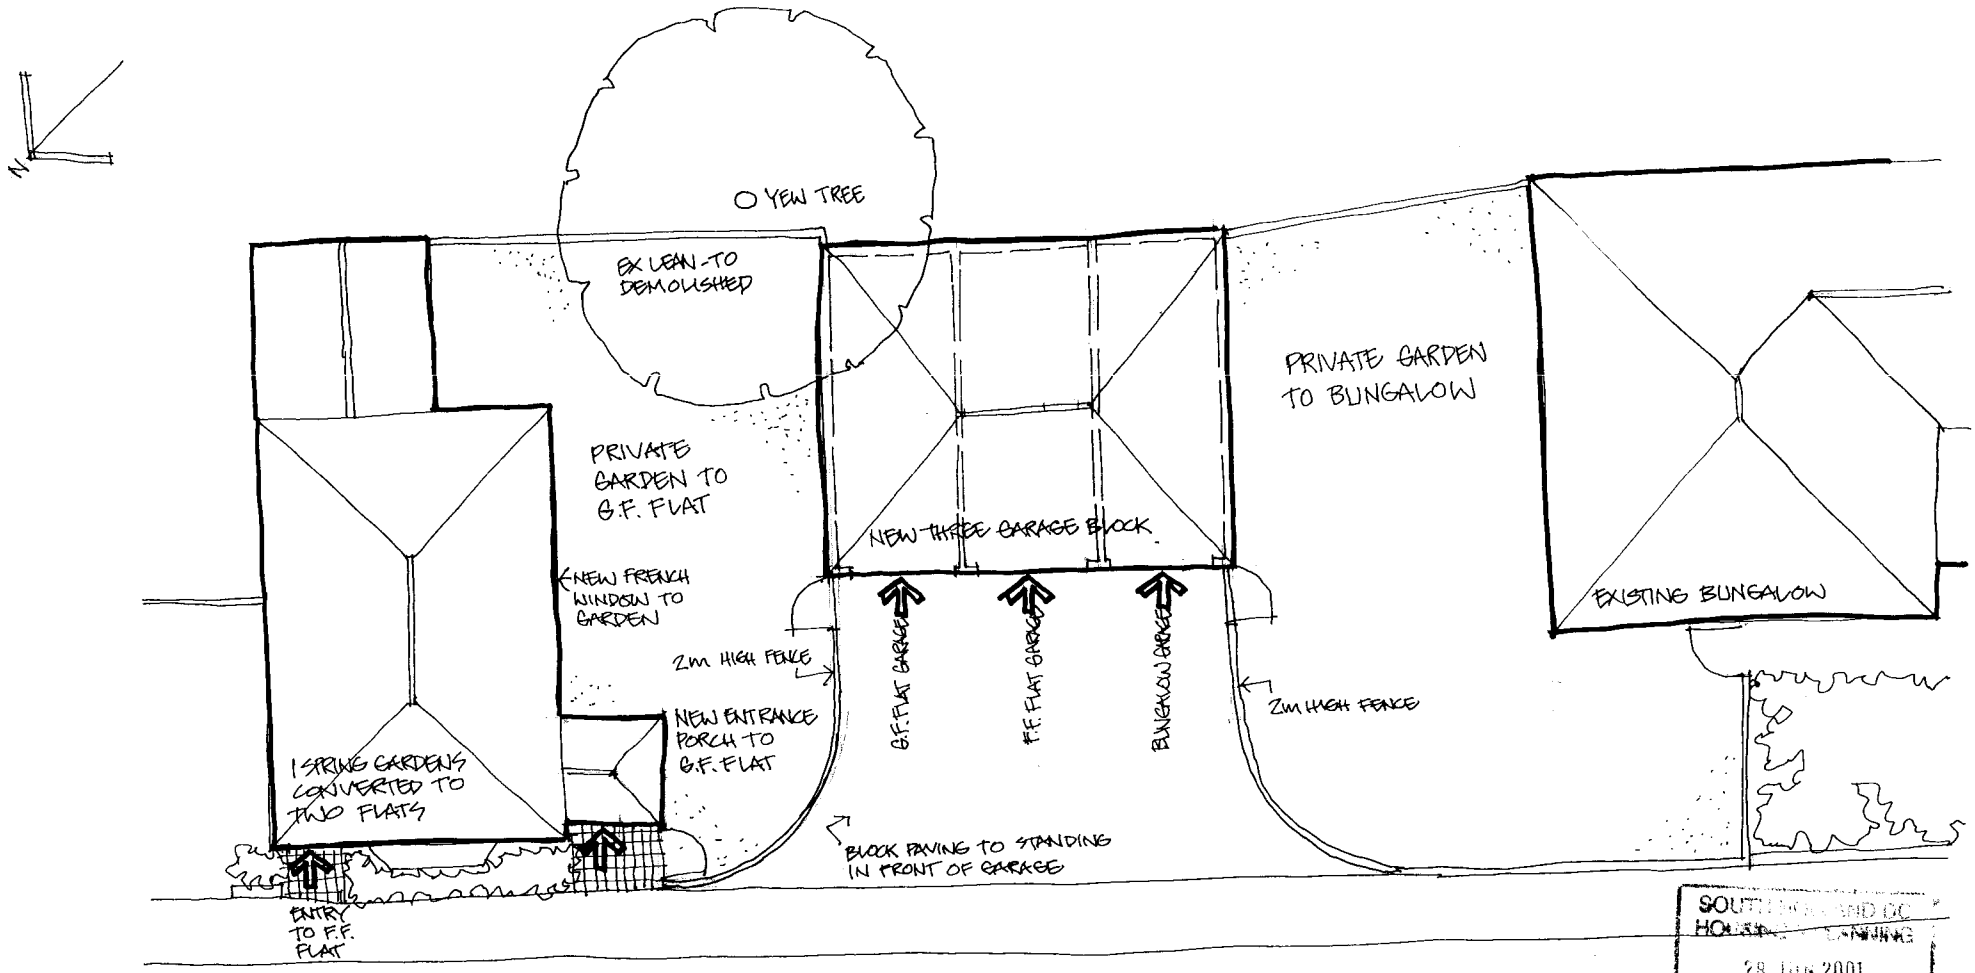

SOUTH KESTEVEN DC
HOUSING
28 JUN 2001
Ref:

COPYRIGHT RESERVED

REVISIONS

NOTES: DO NOT SCALE. ALL DIMENSIONS TO BE CHECKED ON SITE. DISCREPANCIES TO BE REPORTED BEFORE PROCEEDING.

PETER HADDON AND PARTNERS CHARTERED ARCHITECTS
THE OLD RECTORY, RECTORY LANE, MILTON MALSOR, NORTHAMPTON NN7 3AQ. TEL 01604 858916 FACSIMILE 01604 859123

SPRING GARDENS UPGRADE SCHEME SPALDING

Scale	Date	Drawn	Checked	No
1:100	DEC 00	CP		3046/3

EXISTING GARAGE

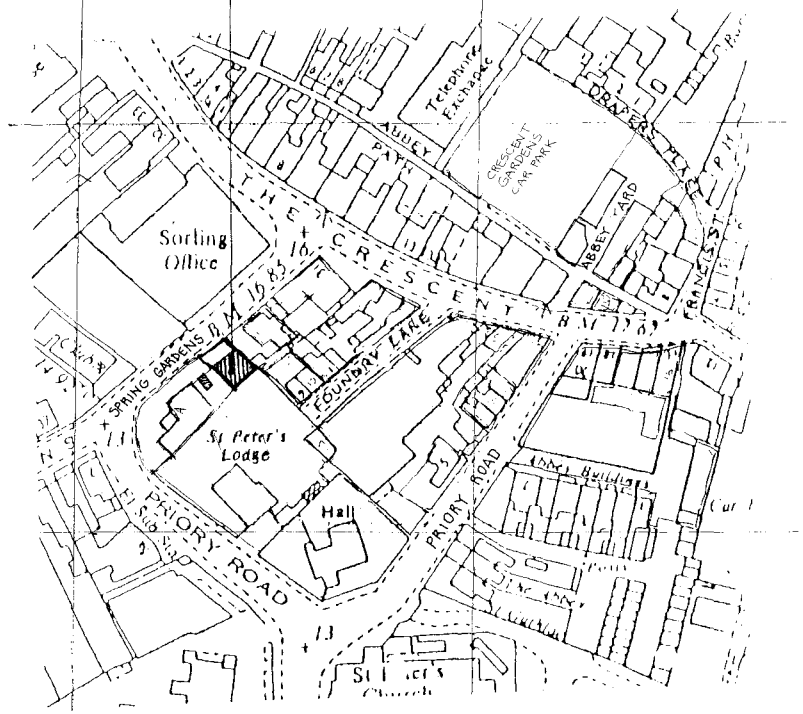

SOUTH HOLLAND DC
HOUSING & PLANNING
29 SEP 2000
Ref: 1192/00

COPYRIGHT RESERVED

REVISIONS

NOTES: DO NOT SCALE ALL DIMENSIONS TO BE CHECKED ON SITE. DISCREPANCIES TO BE REPORTED BEFORE PROCEEDING.

PETER HADDON AND PARTNERS CHARTERED ARCHITECTS
THE OLD RECTORY, RECTORY LANE, MILTON MALSOR, NORTHAMPTON NN7 3AQ. TEL 01604 858916 FACSIMILE 01604 859123

RE-FURBISHMENT OF EXISTING GARAGE

GEO. ADAMS AND SONS LTD

SPRING GARDENS SPALDING

SITE / LOCATION PLAN

Scale	Date	Drawn	Checked	No
1:1250	SEP 2000	OCB	CNF	3046/02

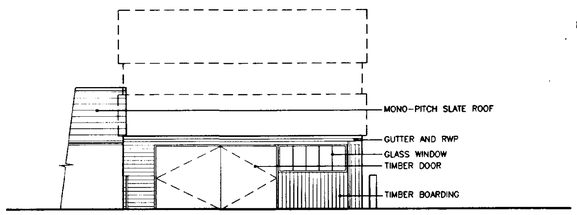

EXISTING NORTH WEST ELEVATION

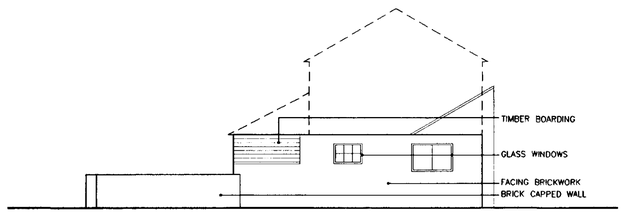

EXISTING SOUTH WEST ELEVATION

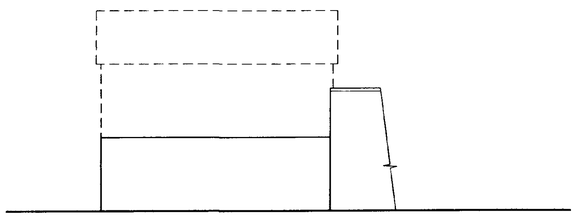

EXISTING SOUTH EAST ELEVATION

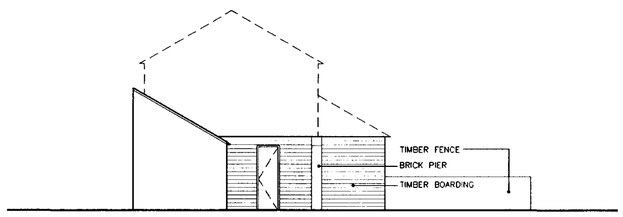

EXISTING NORTH EAST ELEVATION

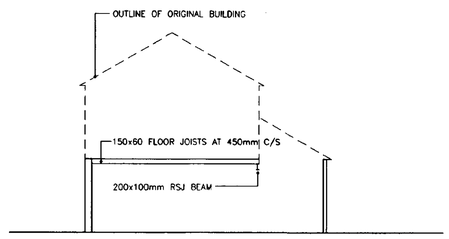

EXISTING SECTION A.A

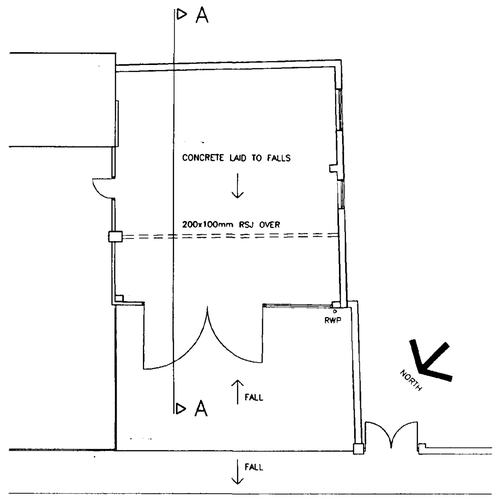

EXISTING GROUND FLOOR PLAN

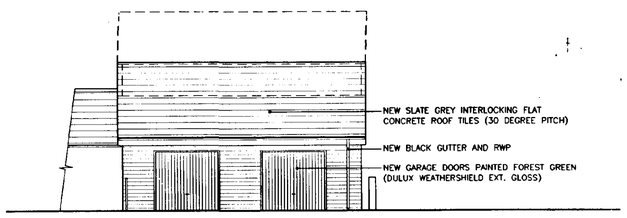

PROPOSED NORTH WEST ELEVATION

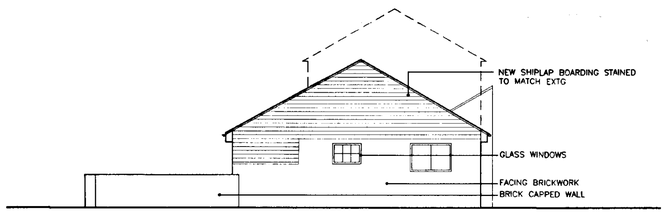

PROPOSED SOUTH WEST ELEVATION

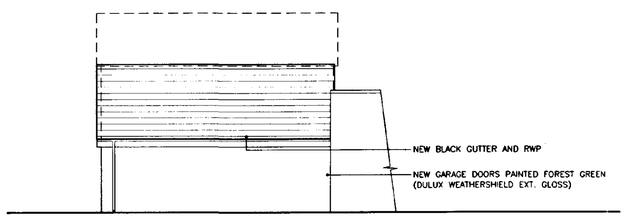

PROPOSED SOUTH EAST ELEVATION

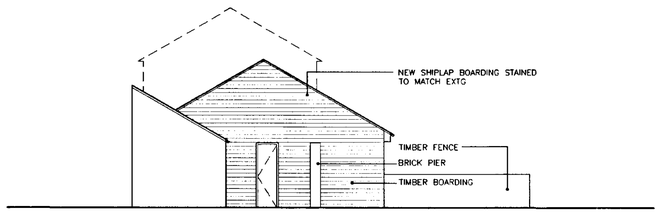

PROPOSED NORTH EAST ELEVATION

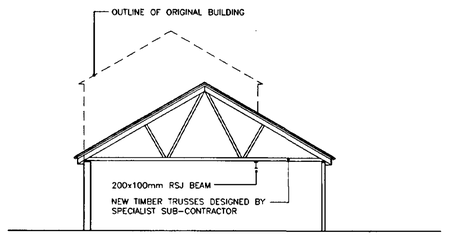

PROPOSED SECTION A.A

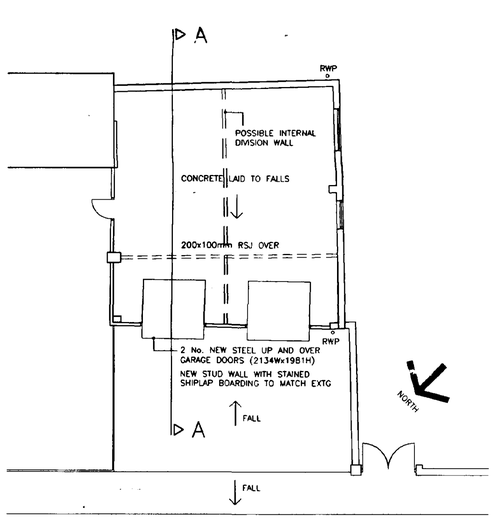

PROPOSED GROUND FLOOR PLAN

DETERMINED PLAN

SOUTH HOLLAND DC
HOUSING & PLANNING
29 SEP 2000
Ref: 1192/00

COPYRIGHT RESERVED
Do not scale. Dimensions to be checked on site
Discrepancies to be reported before proceeding.

NOTES:

Planning Application Issue:	Checked by:
Building Regulations Application Issue:	Checked by:
Tender Issue:	Checked by:
Final Issue:	Checked by:

REVISIONS:

A ELEVATIONS/SECTION/NOTES ADDED. PROPOSALS DRAWN. SEP 2000 OCB

RE-FURBISHMENT OF EXTG GARAGE

GEO ADAMS AND SONS LTD

SPRING GARDENS SPALDING

EXISTING GARAGE AND PROPOSALS

PETER HADDON AND PARTNERS architects
The Old Rectory, Rectory Lane, Milton Malsor
Northampton NN7 3AQ
Tel: 01604 858916 Fax: 01604 859123
e-mail: mail@peter-haddon.com

CAD Ref: GSP01	Date: SEP 2000	3046/01	A
Scale: 1:100	Drawn: OCB		